




1. THIS DRAWING MUST BE READ INCONJUNCTION WITH ALL OTHER
RELEVANT SPECIFICATIONS AND DRAWINGS

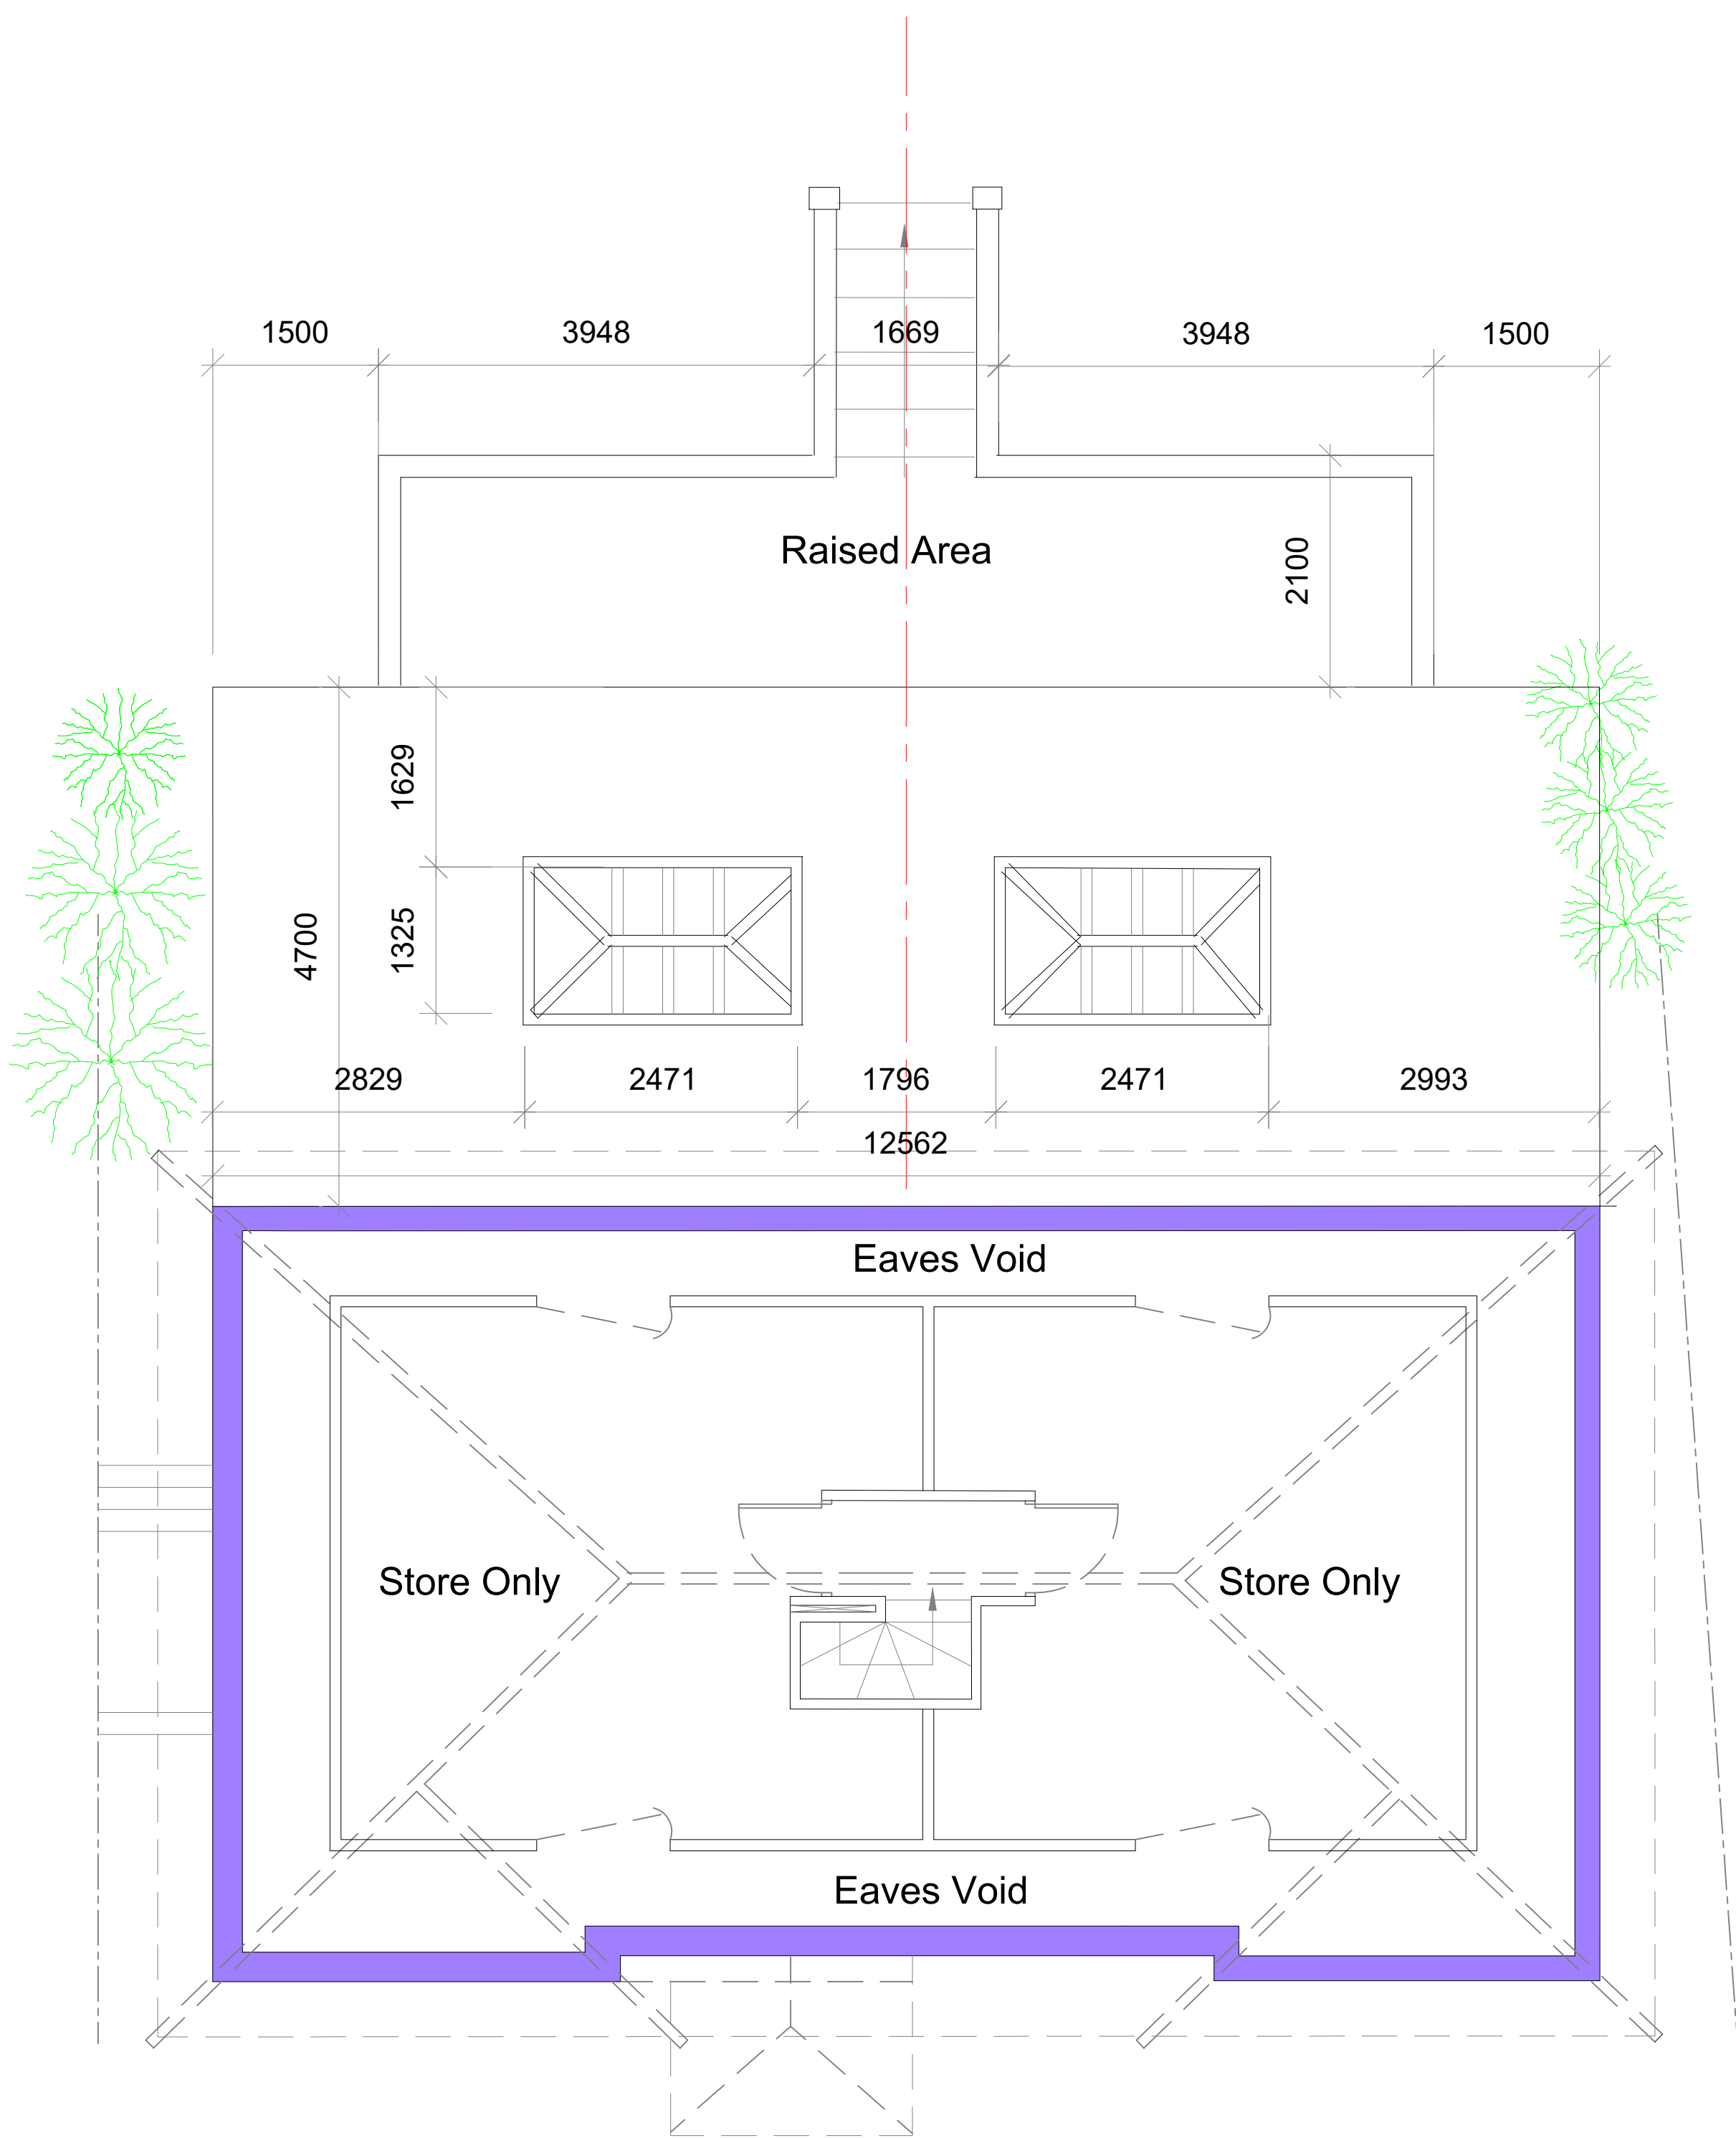

Proposed Loft Plan

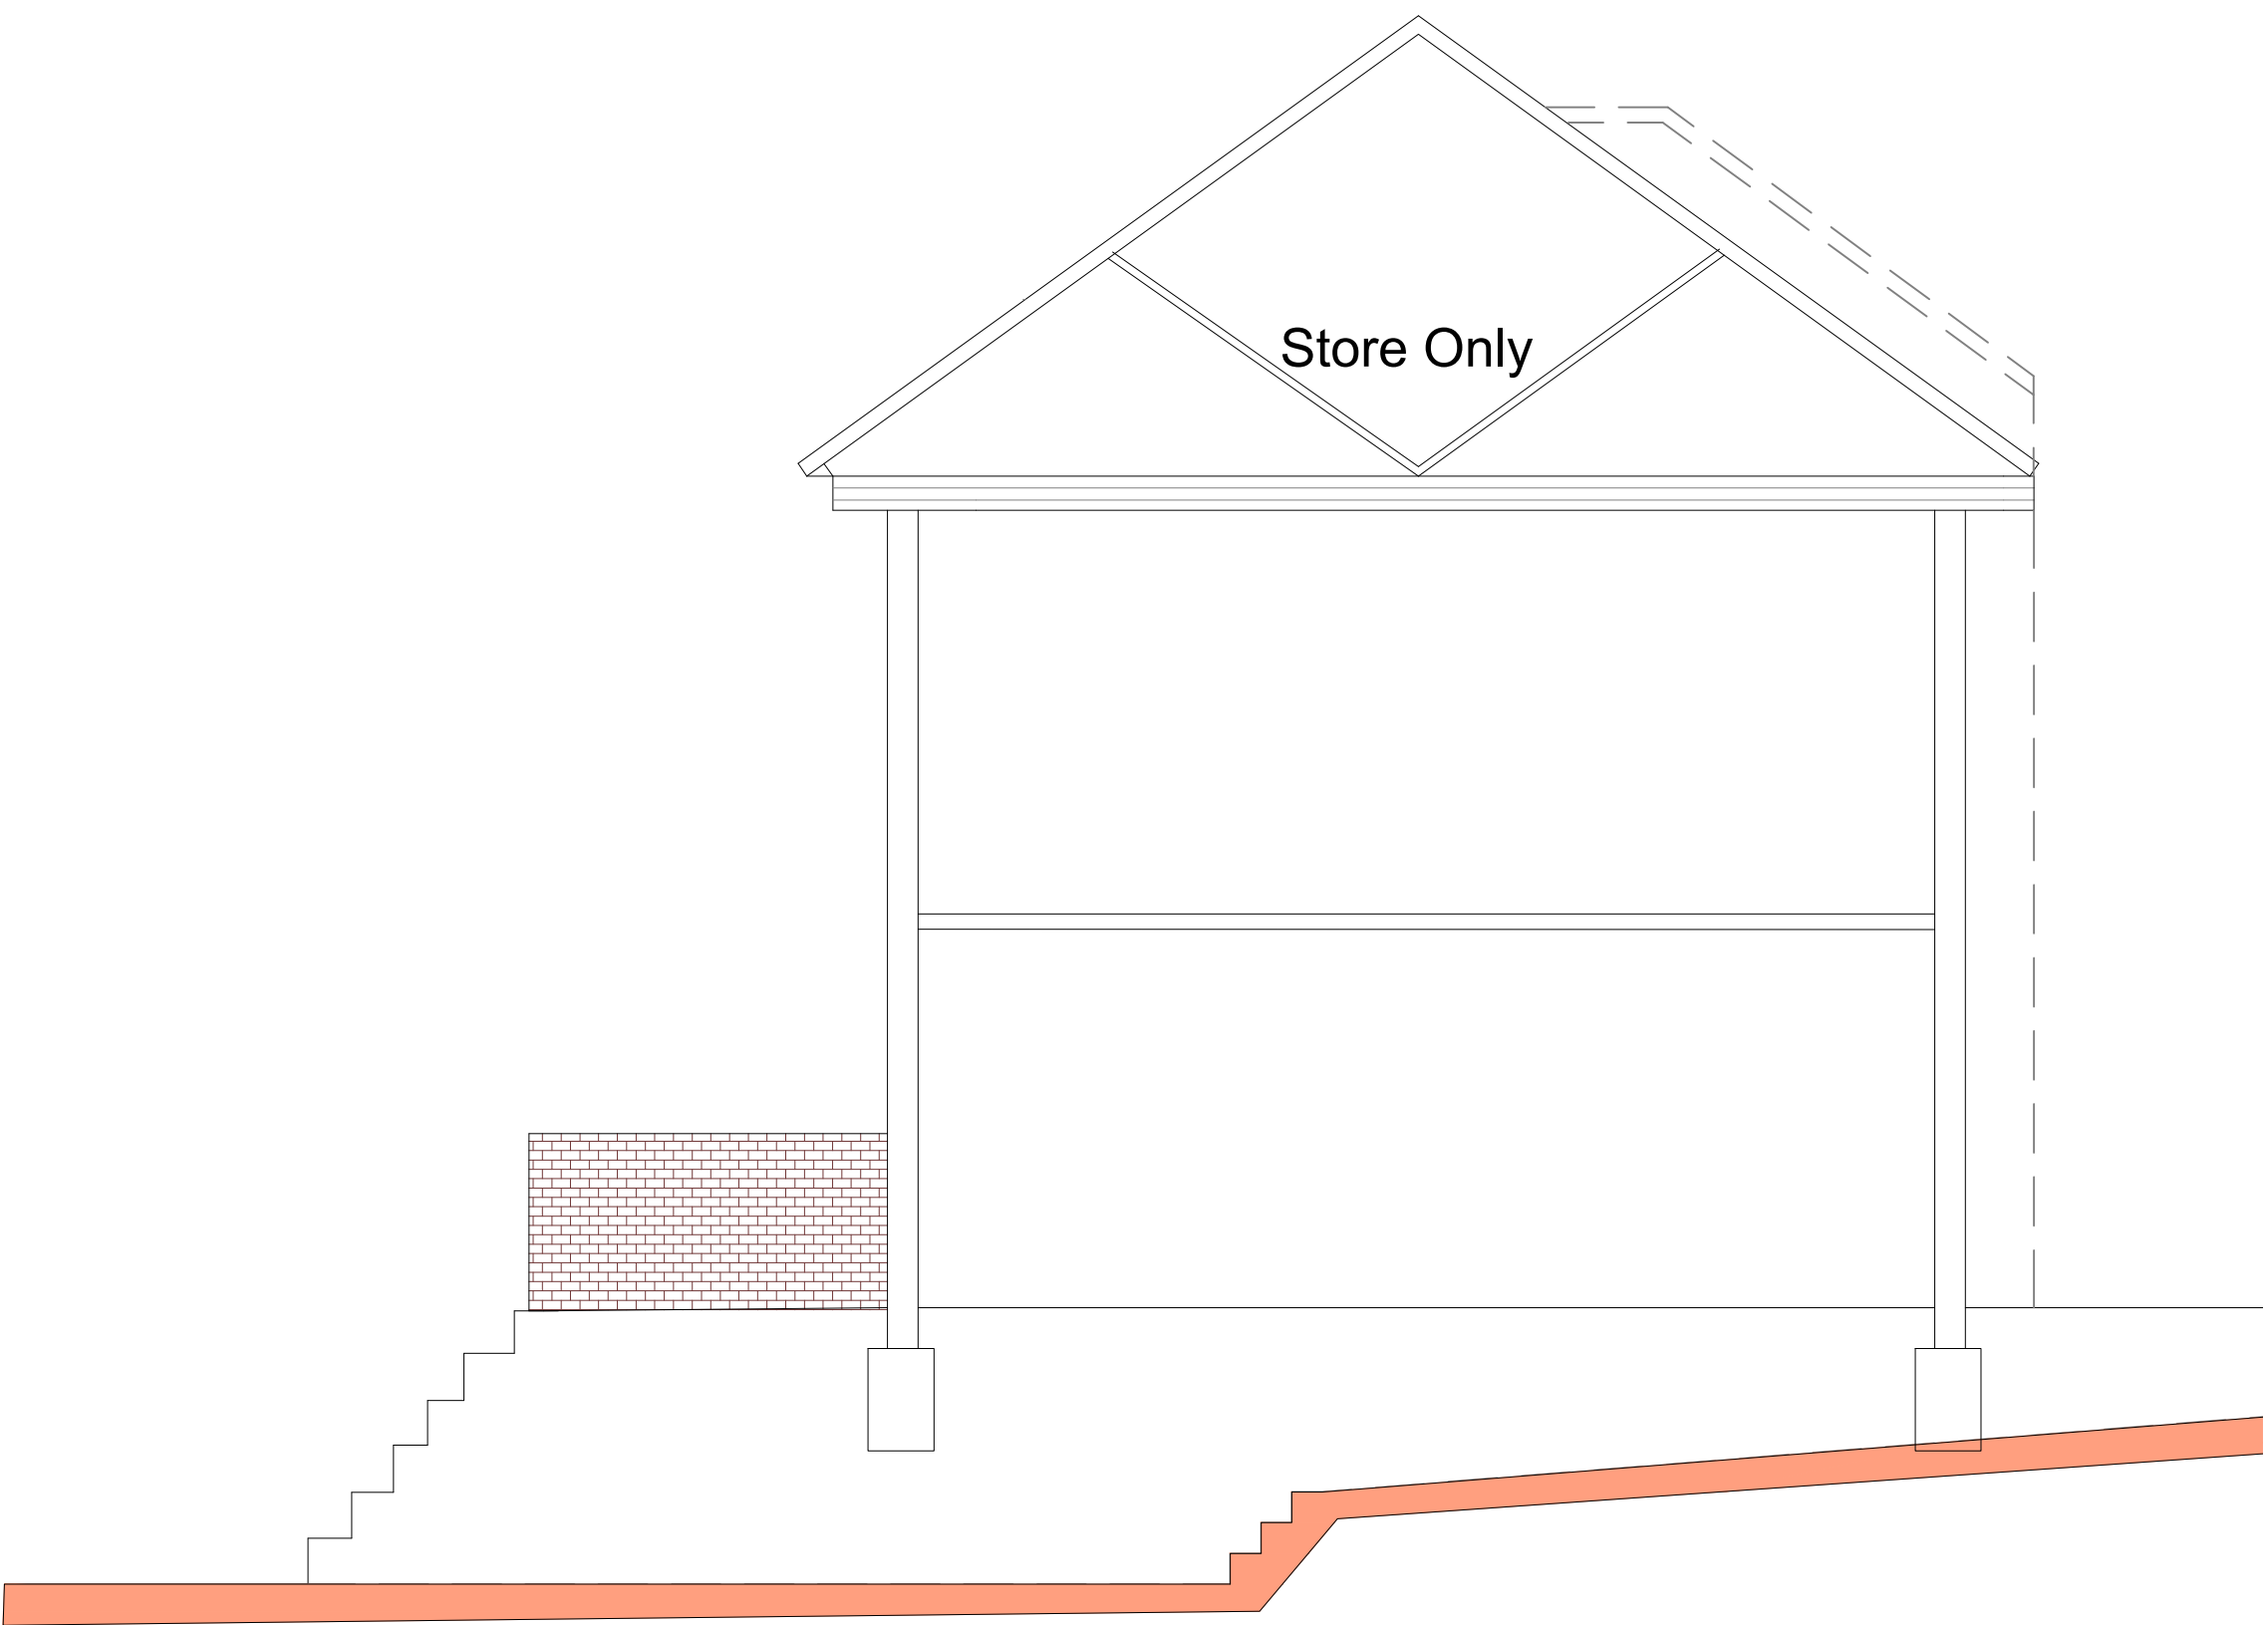

Existing Section

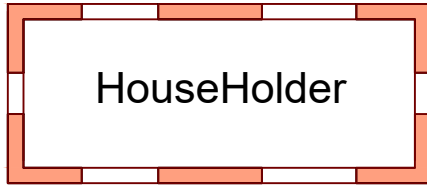

P2	ISSUED TO PLANNING			
P1	ISSUED TO PLANNING			

Rev		Date		
-----	--	------	--	--

IMPERIAL
STRUCTURAL PLANNING LTD
9A THE PINNACLE - 160 HIGH ROAD, CHADWELL HEATH - ROMFORD - RM6 6PN
07940121222
www.ispl.uk

Job Title
12 Old Road East
Gravesend DA12 1NQ

Drawing Title
Proposed Plans for Loft Area

Scale	1:50 @ A1	Dec 24		
-------	-----------	--------	--	--

Job No.	51-1000-989	Dwg No.	S15	Rev	P2
---------	-------------	---------	-----	-----	----

