



1. THIS DRAWING MUST BE READ INCONJUNCTION WITH ALL OTHER
RELEVANT SPECIFICATIONS AND DRAWINGS

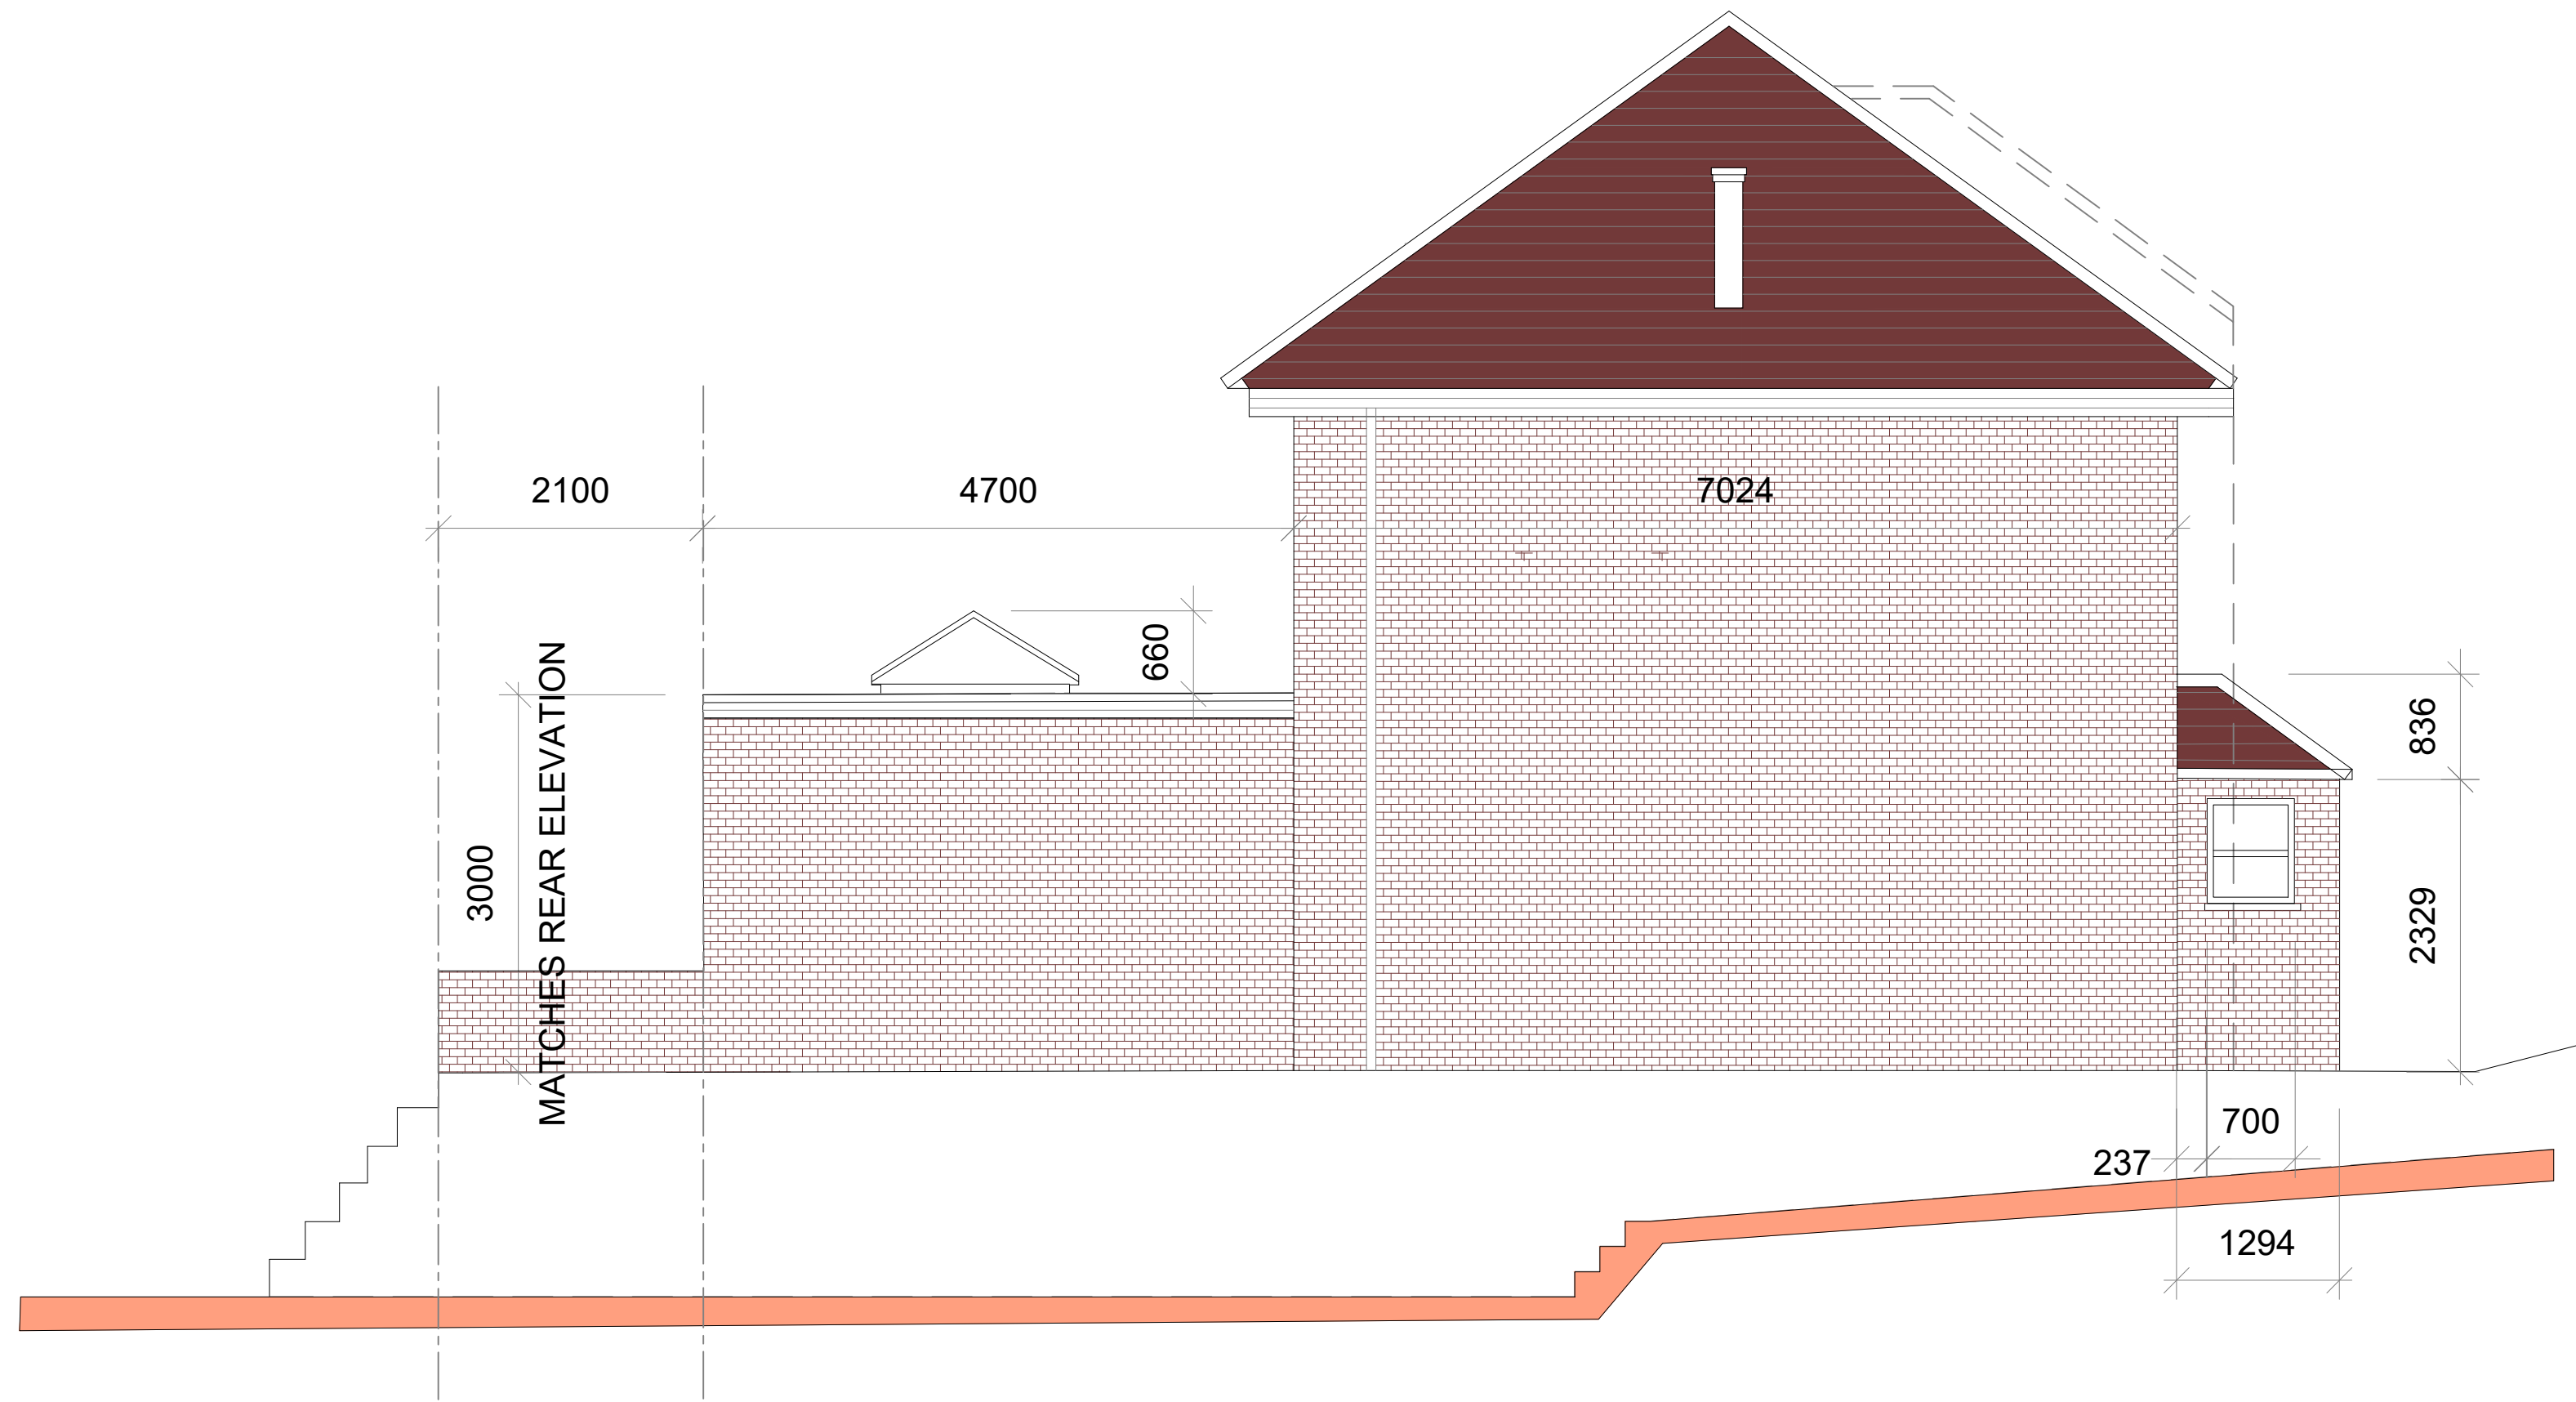


Proposed Side Elevation 1

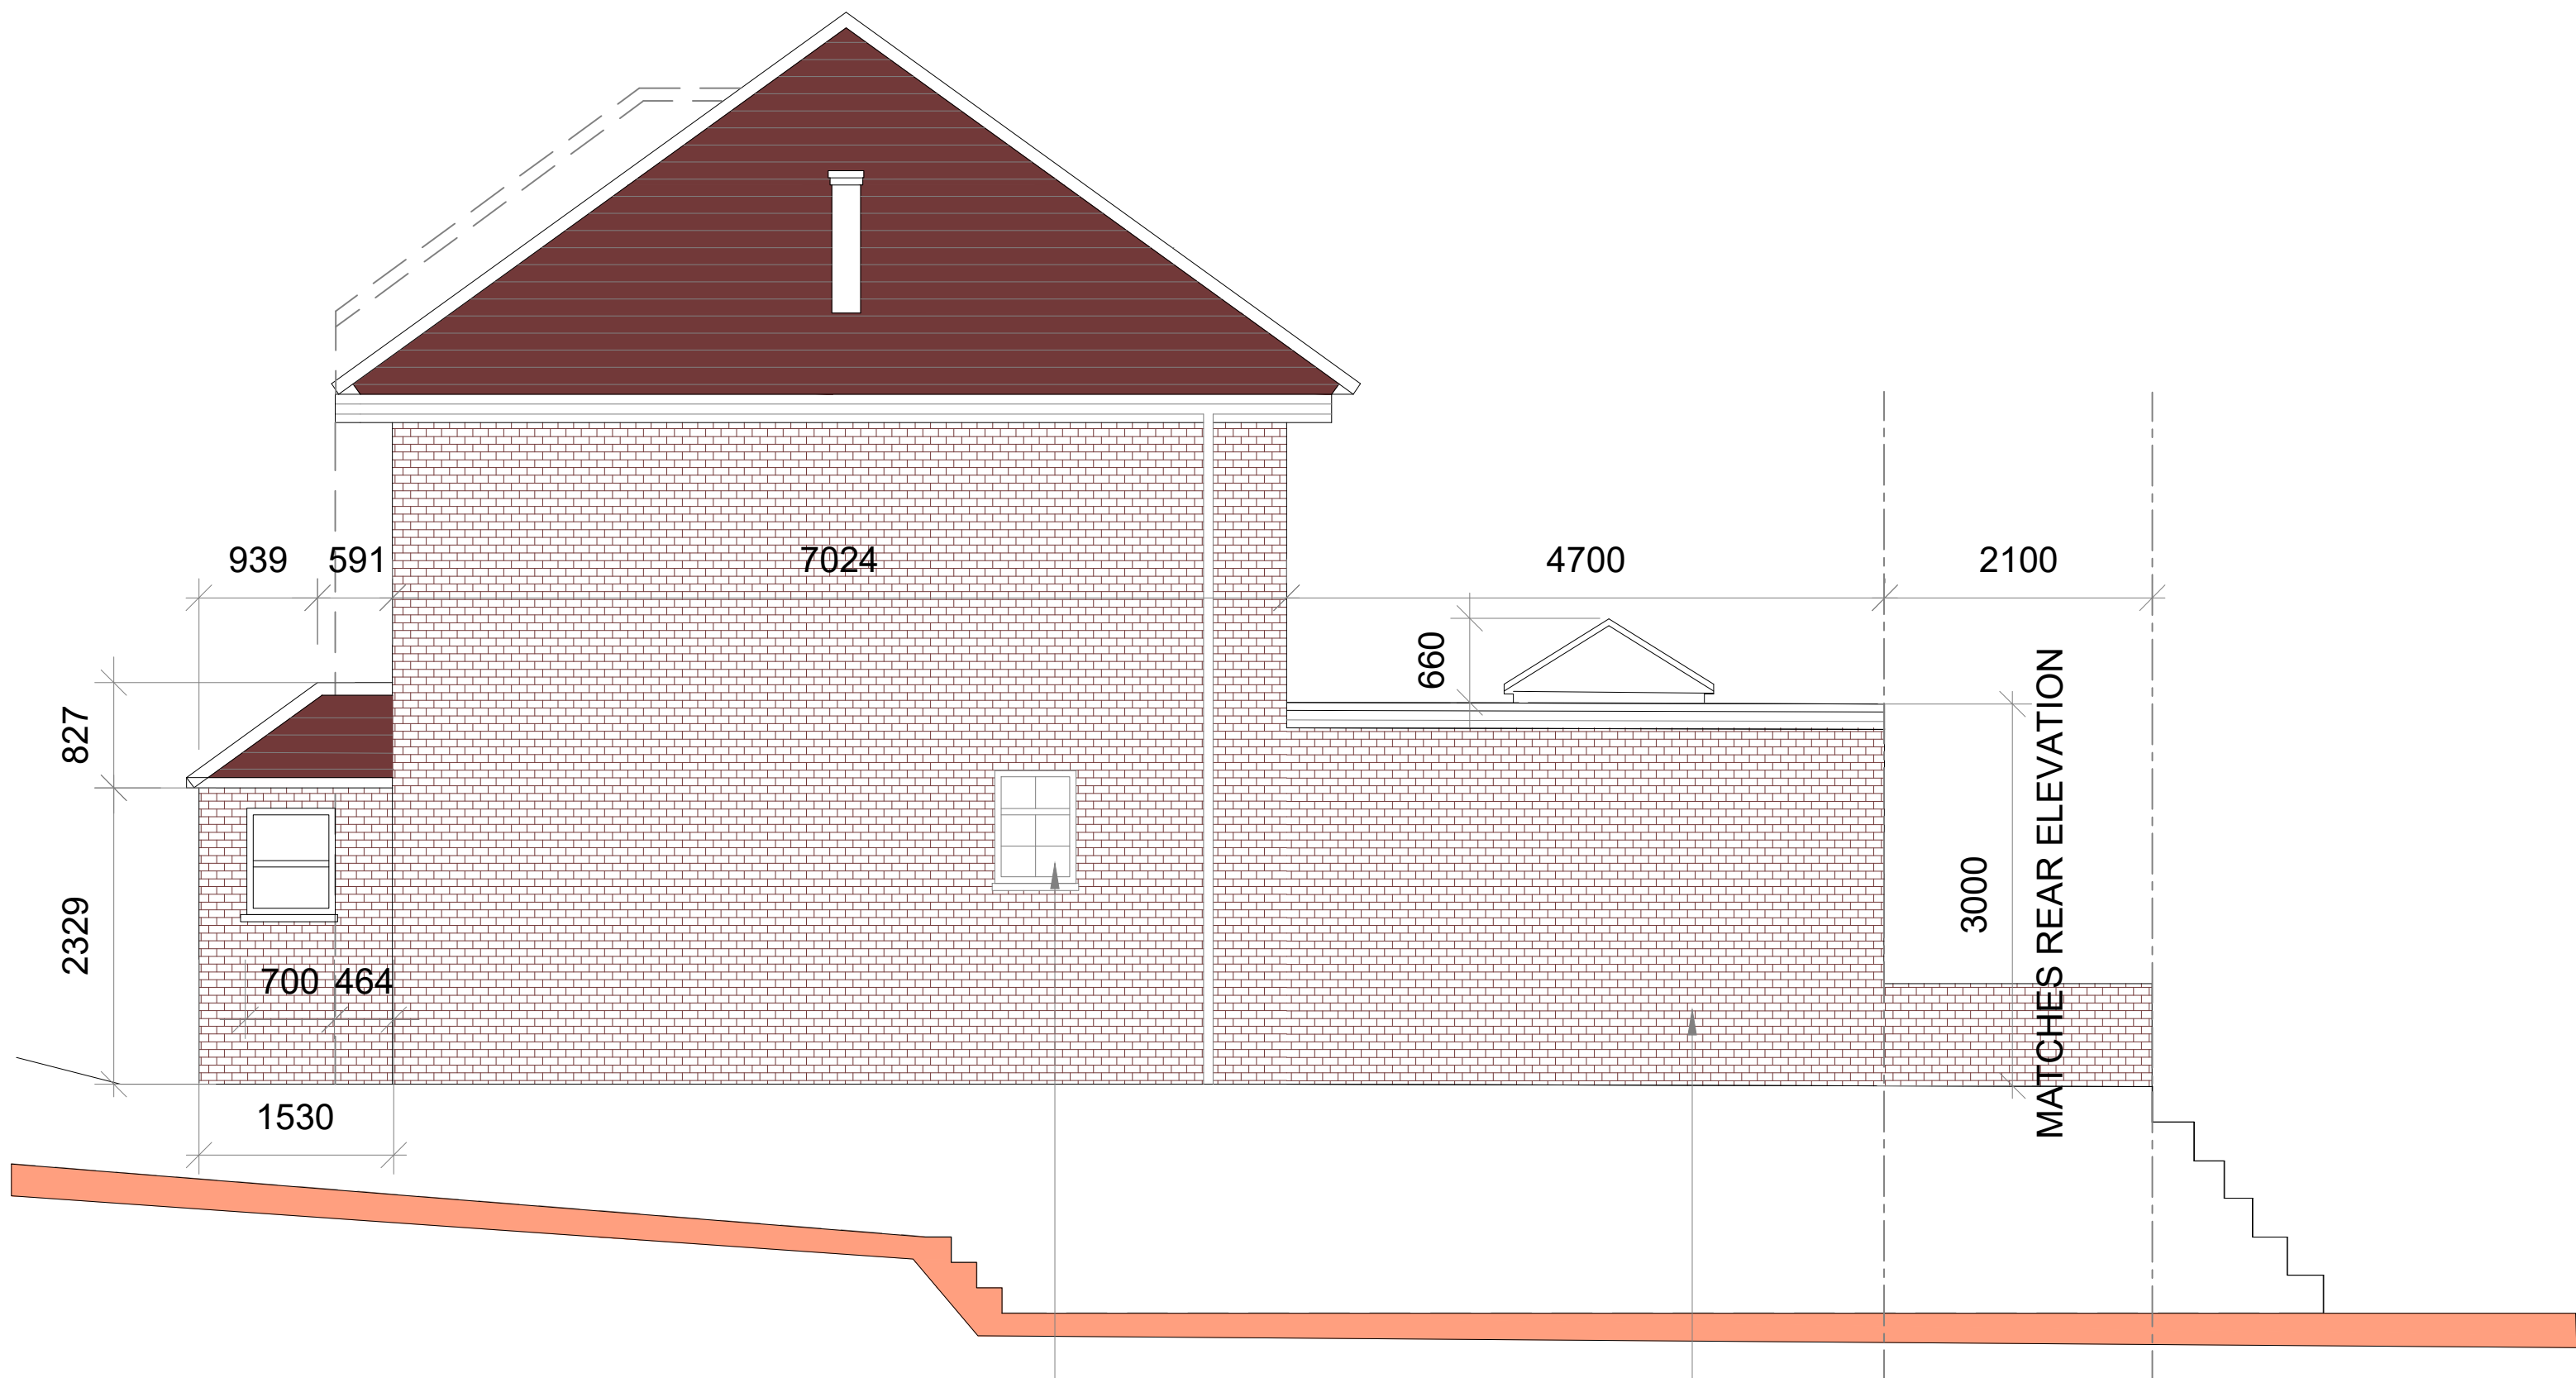

Proposed Side Elevation 2

Frosted w.c Window

Brickwork to
match the existing

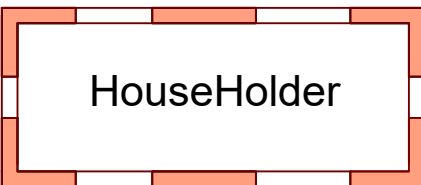

P3	ISSUED TO PLANNING			
P2	ISSUED TO PLANNING			
P1	ISSUED TO PLANNING			

Rev		Date		
-----	--	------	--	--



IMPERIAL
STRUCTURAL PLANNING LTD
9A THE PINNACLE - 160 HIGH ROAD, CHADWELL HEATH - ROMFORD - RM6 6PN
07940121222
www.ispl.uk

Job Title
12 Old Road East
Gravesend DA12 1NQ

Drawing Title
Proposed Elevations 1

Scale 1:50 @ A1	Dec 24		
Job No. 51-1000-989	Dwg No. S09	Rev P3	

