




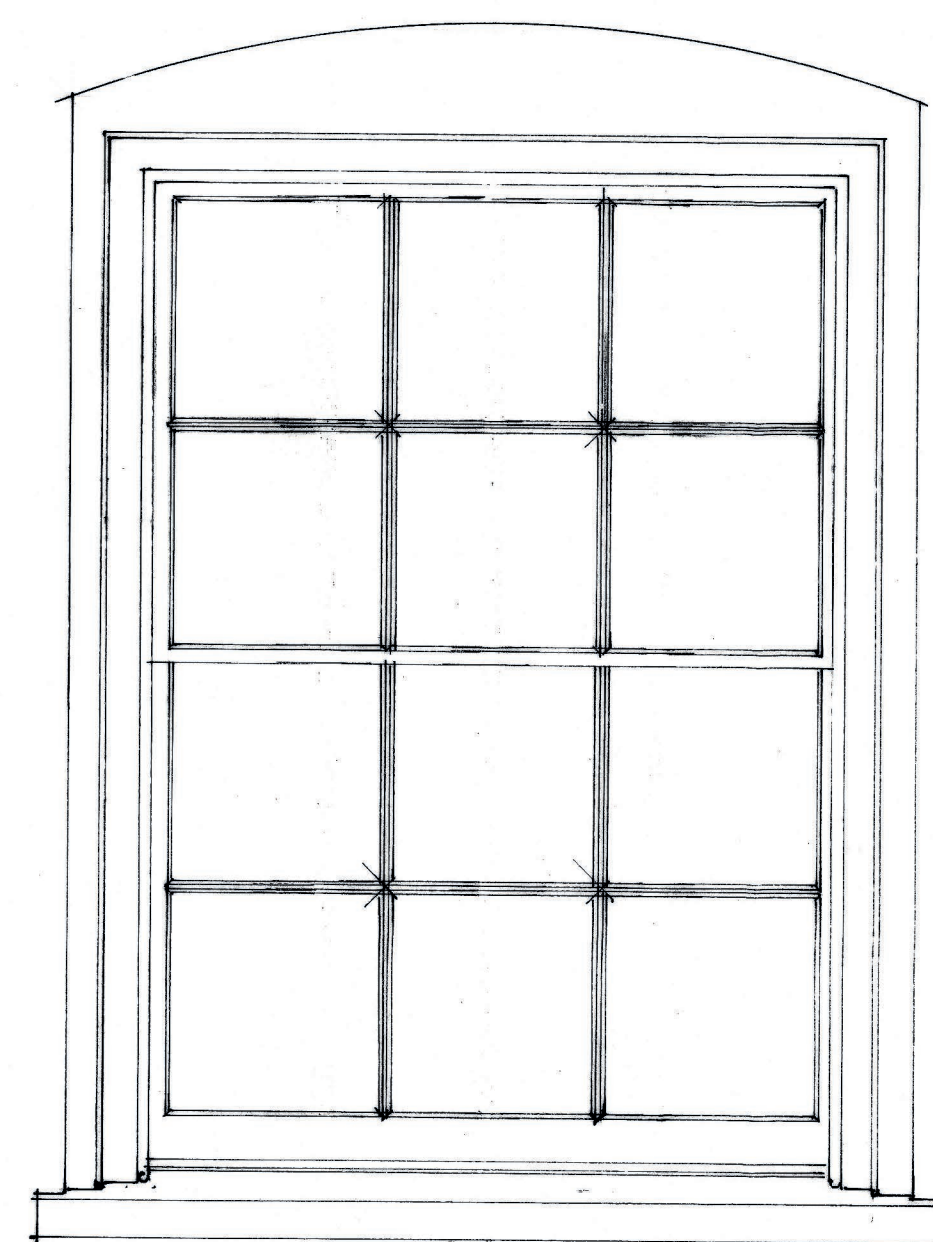

1:10 Elevation
WINDOWS GFW1 + 2

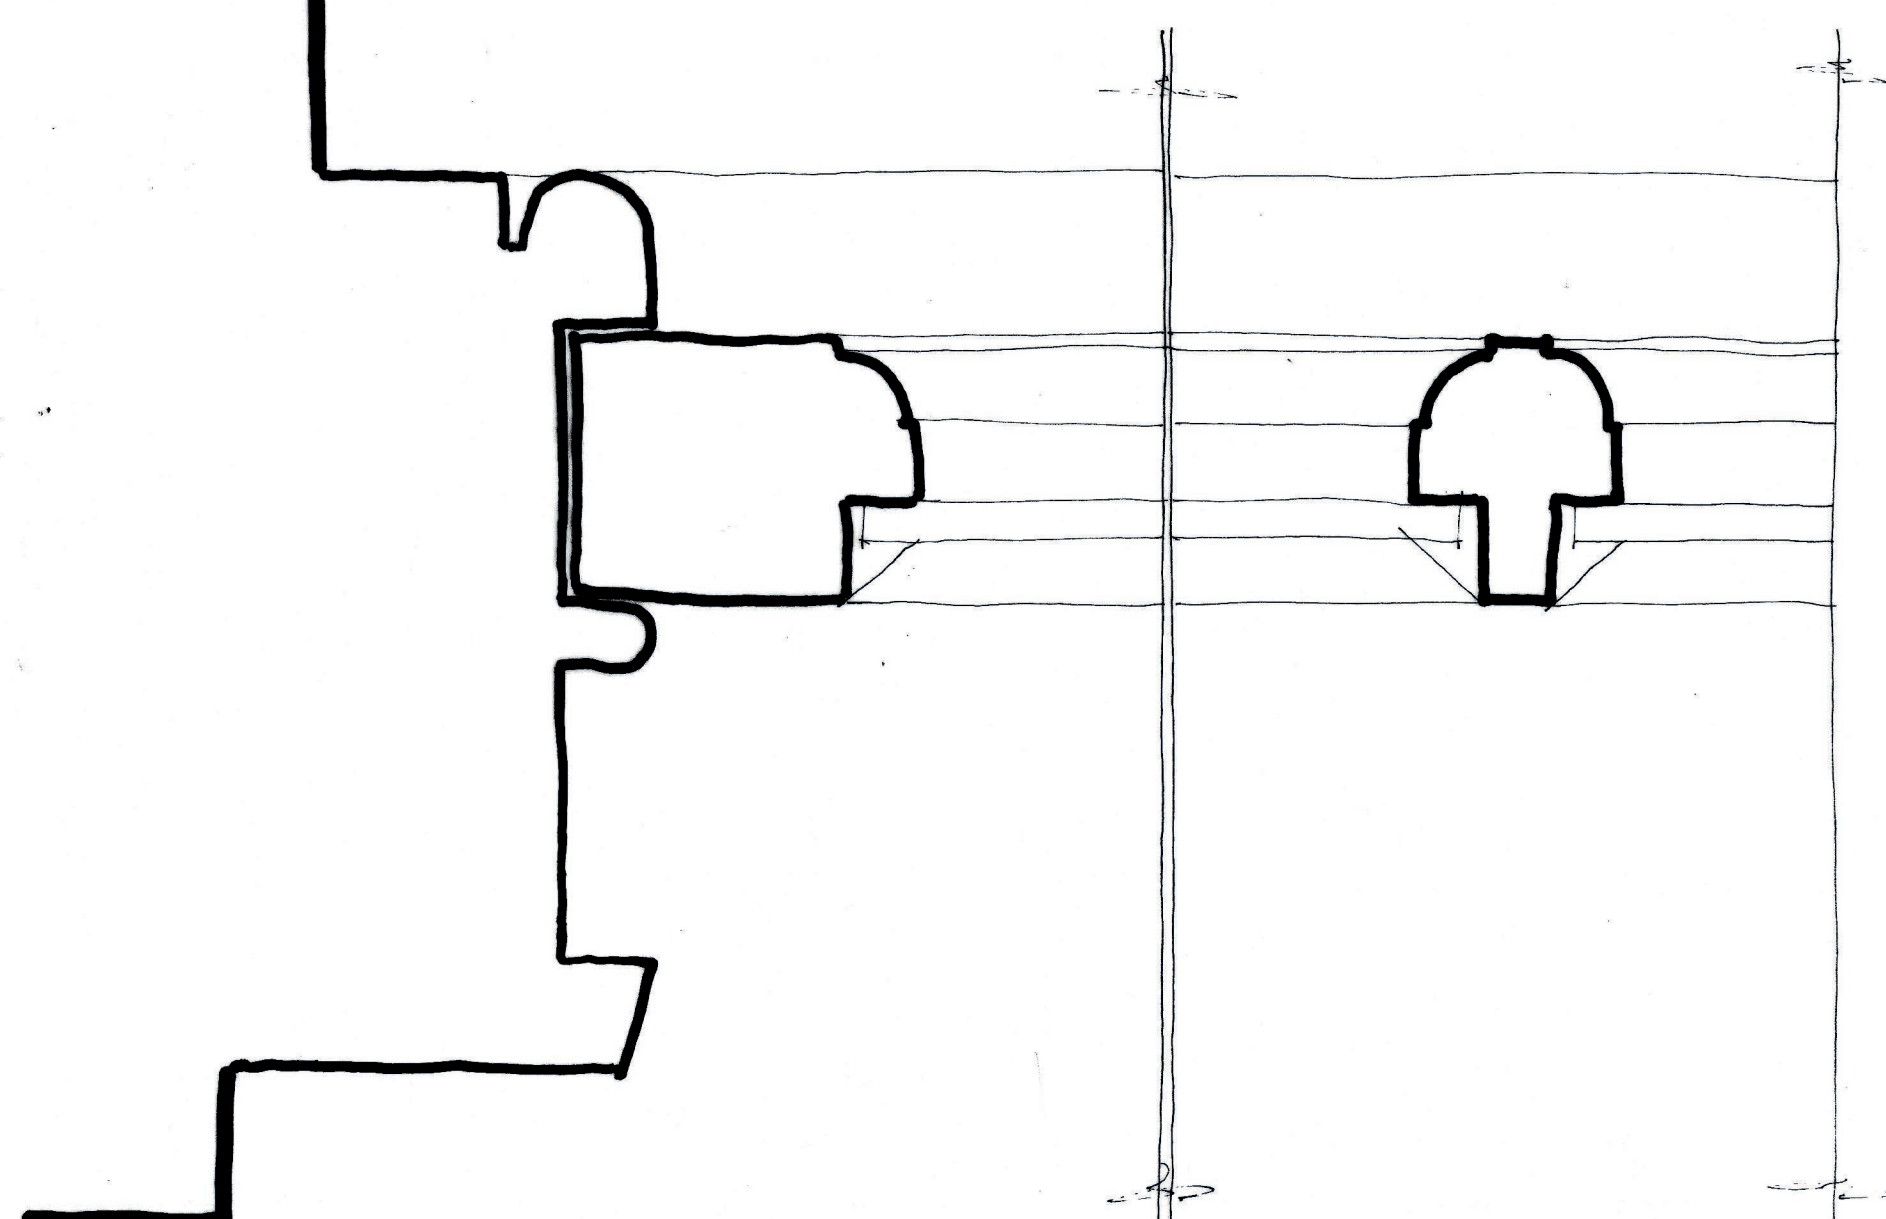

Existing plan

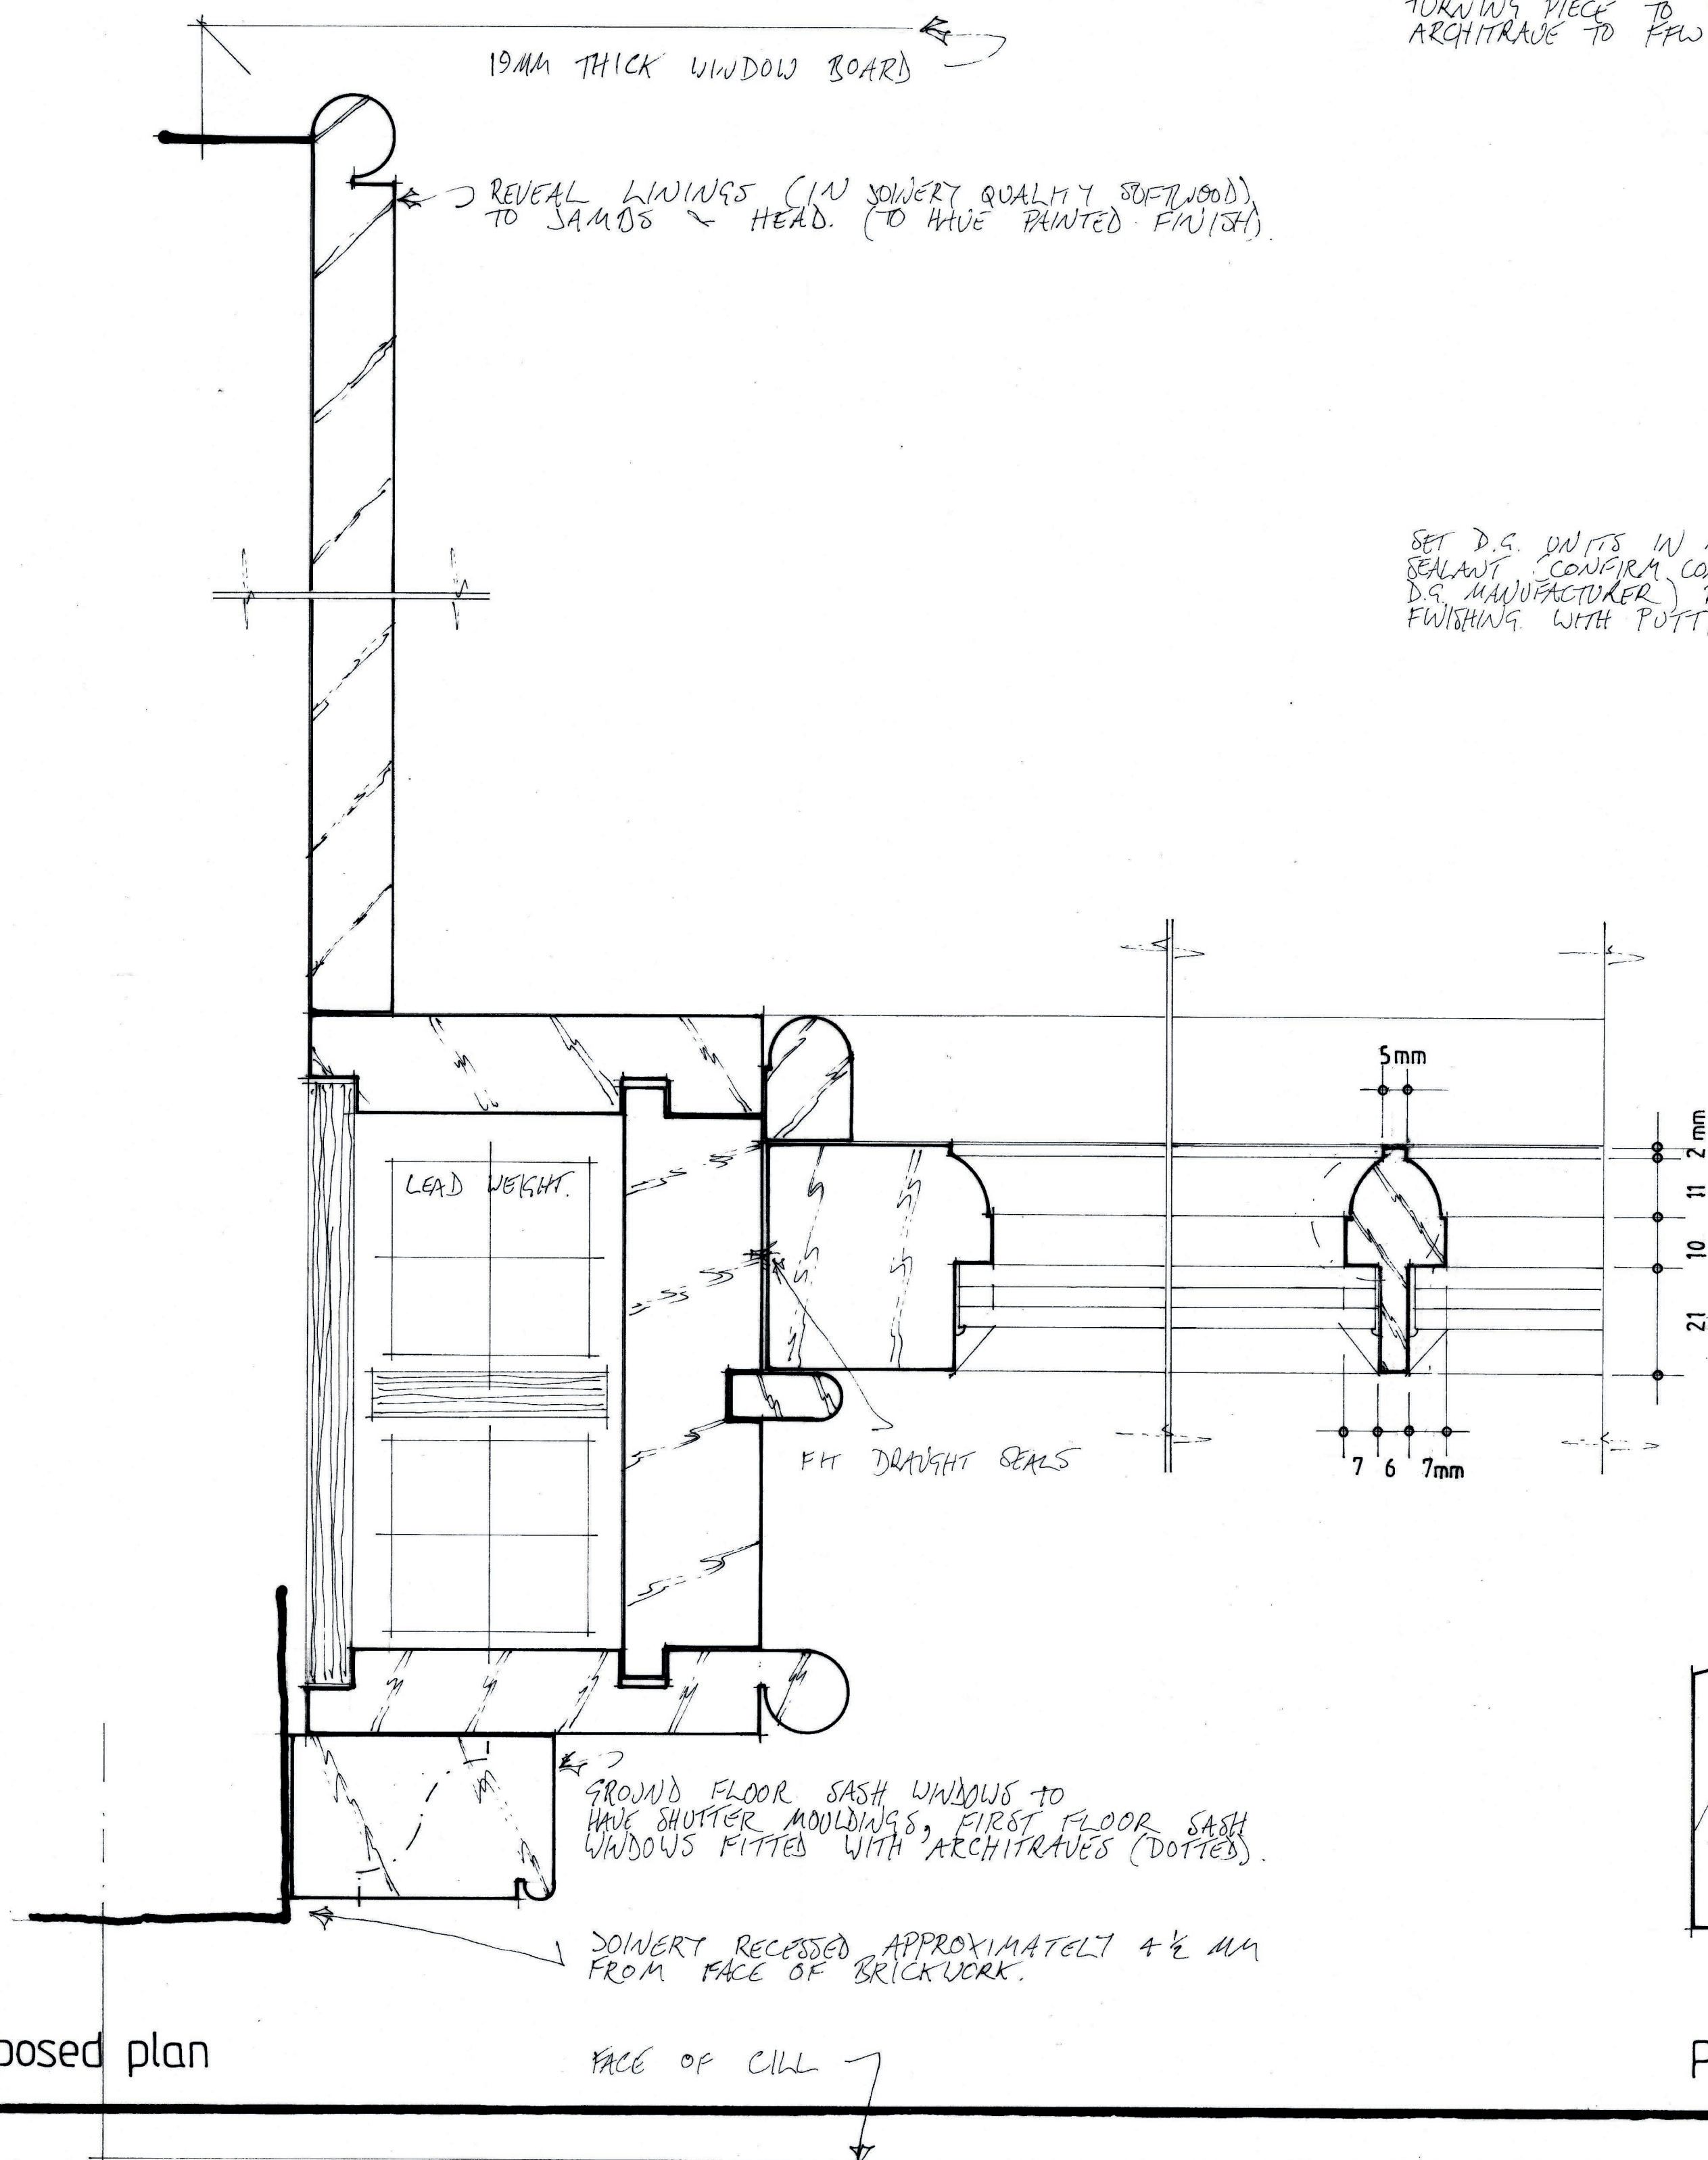

Proposed plan


Notes:

- Manufacture joinery using Accoya with reveal linings & window boards in joinery quality softwood
- Glaze with 4,4,4 d.g. units
- Discuss & agree decorations with Clients
- Establish critical dimensions on site prior to joinery manufacture

ARCHED HEAD TO GFW1 + 2

TURNING PIECE TO GFW1 + 2
ARCHITRAVE TO FFW1 + 3

SET D.G. UNITS IN NON-HARDENING SEALANT - CONFIRM COMPATIBILITY WITH D.G. MANUFACTURER BEFORE FINISHING WITH PUTTY

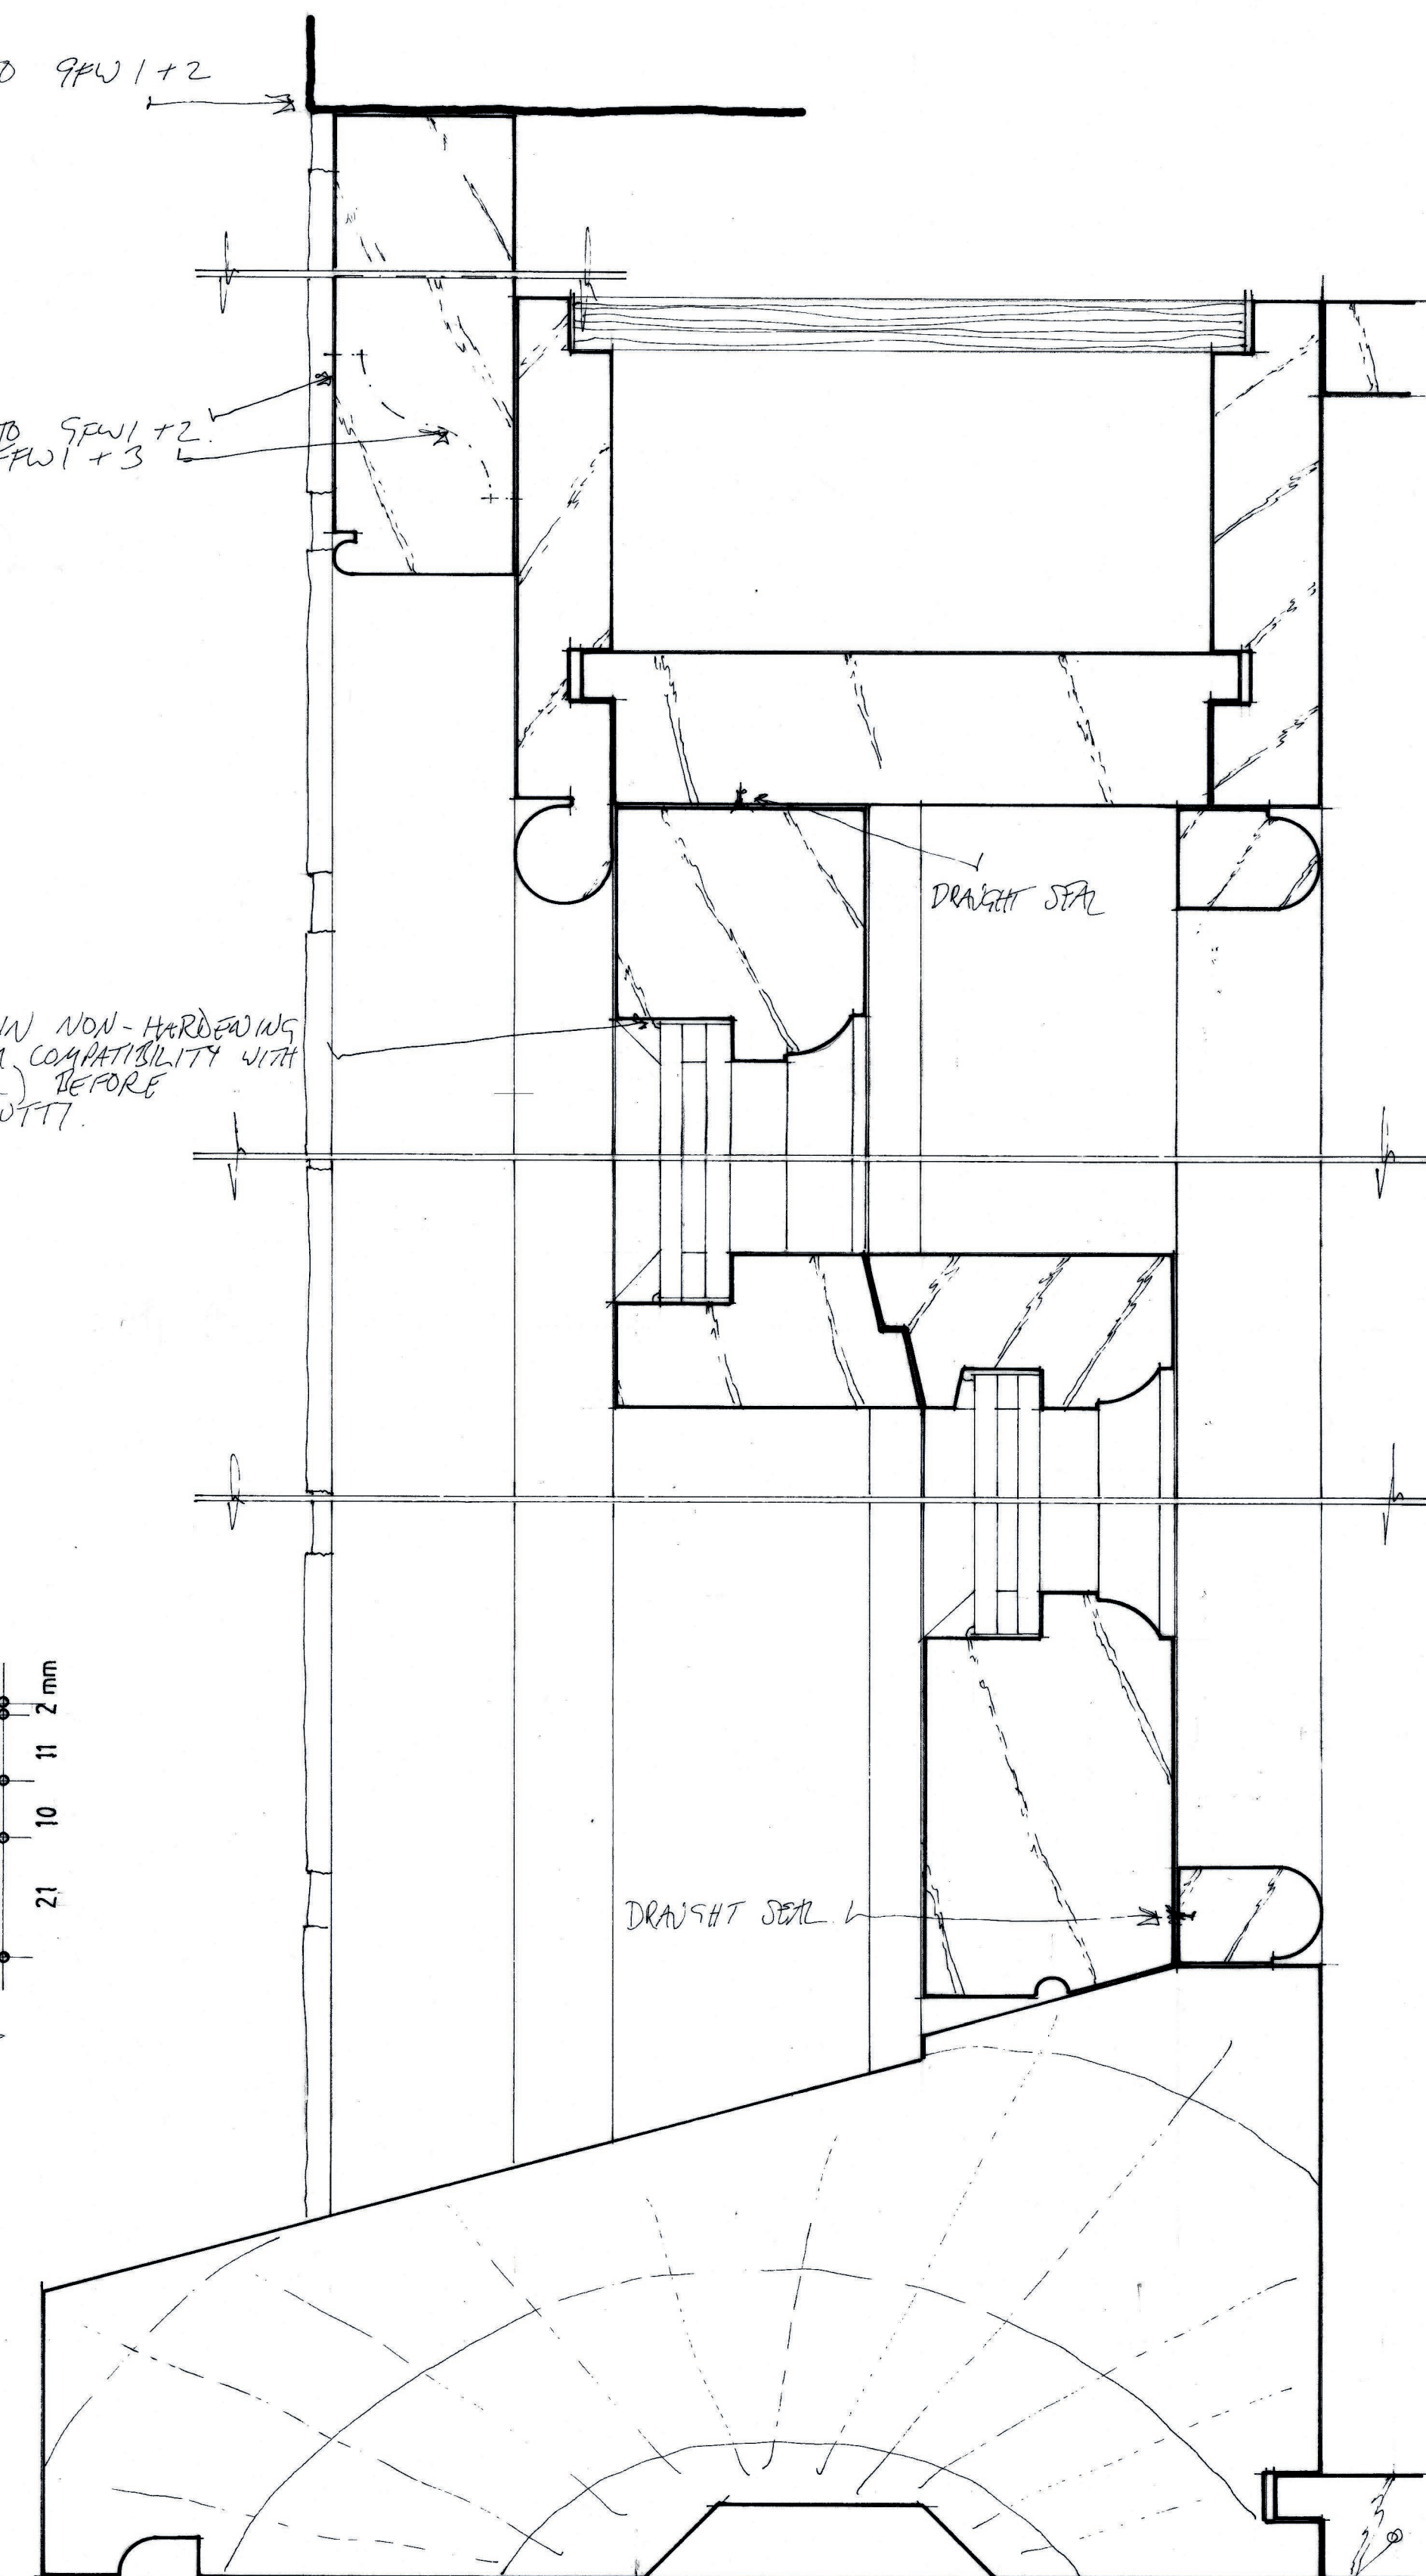

Proposed section

Norwood Farmhouse

Sash window joinery details GFW1 & 2, FFW1 & 3

Scale: full size & 1:10 at A1

Drwg. NFM/1125/03

Drwg. by: T. Ellis November 2025 Tel: 01233 770498

Scan + 2 folded