




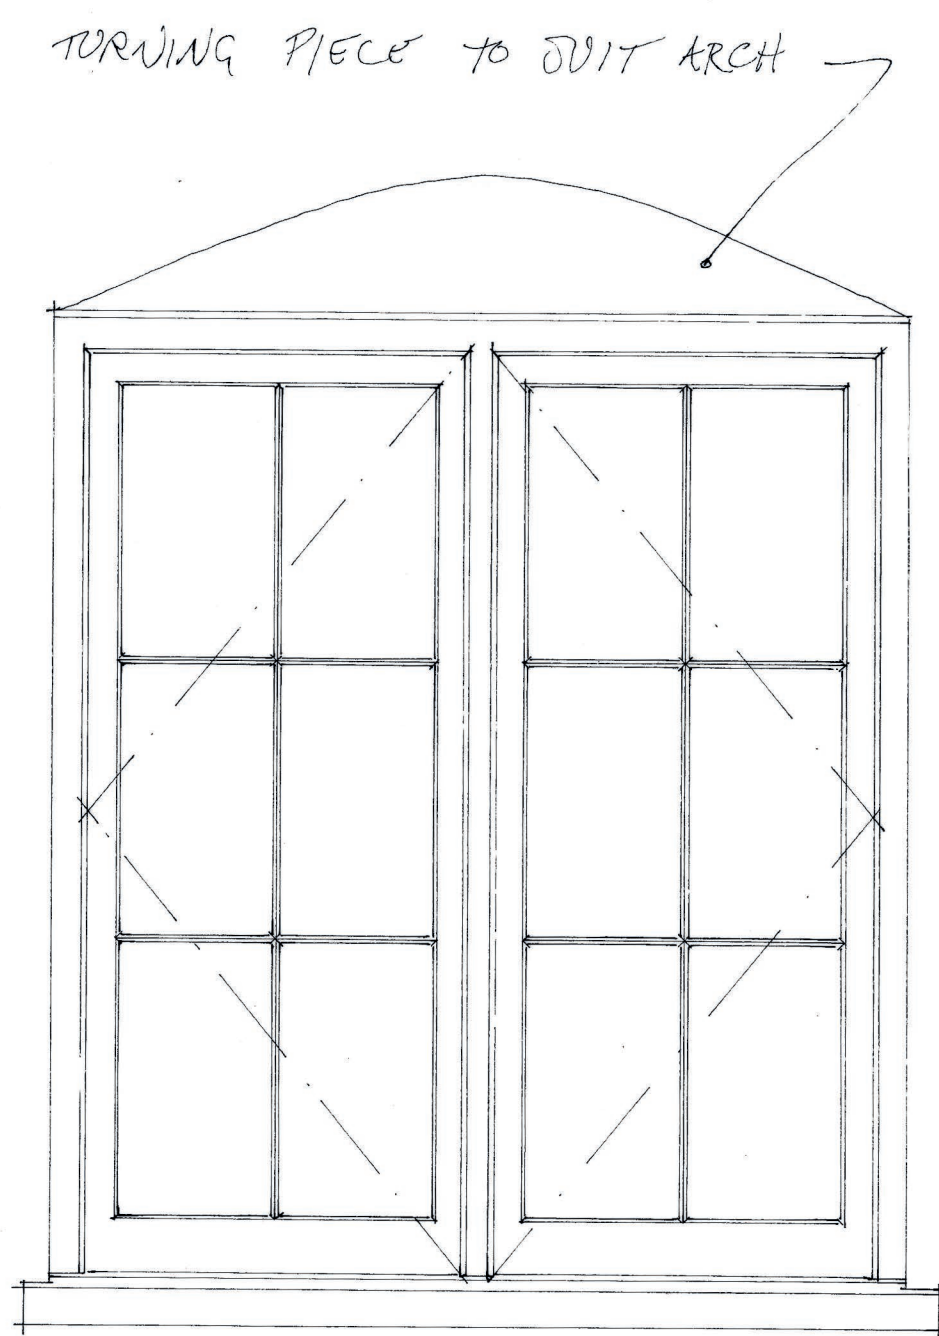


1:10 GF4

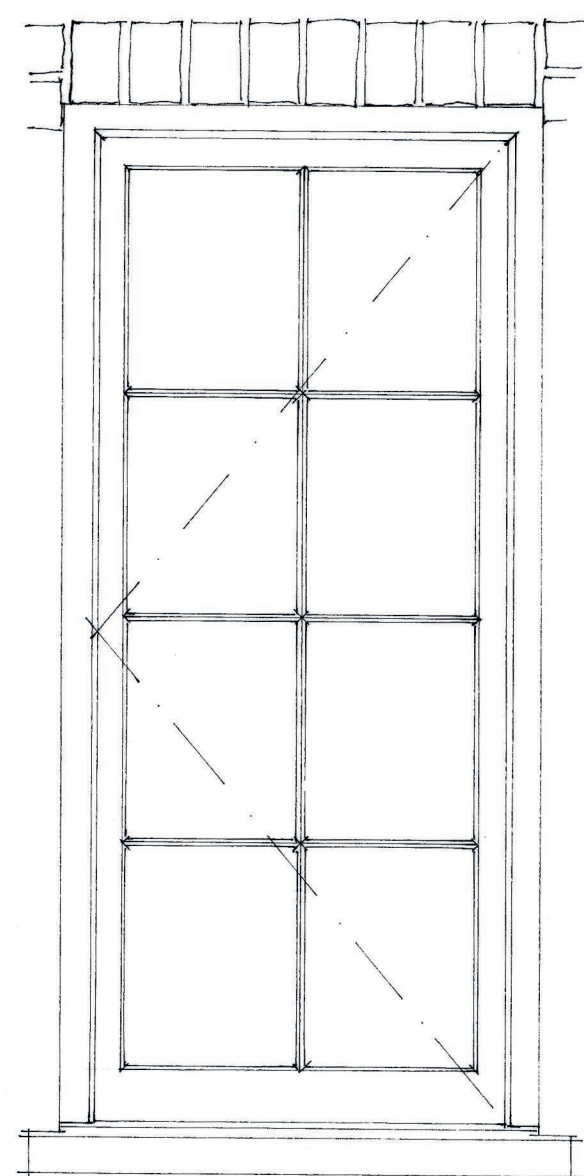


1:10 FFW2

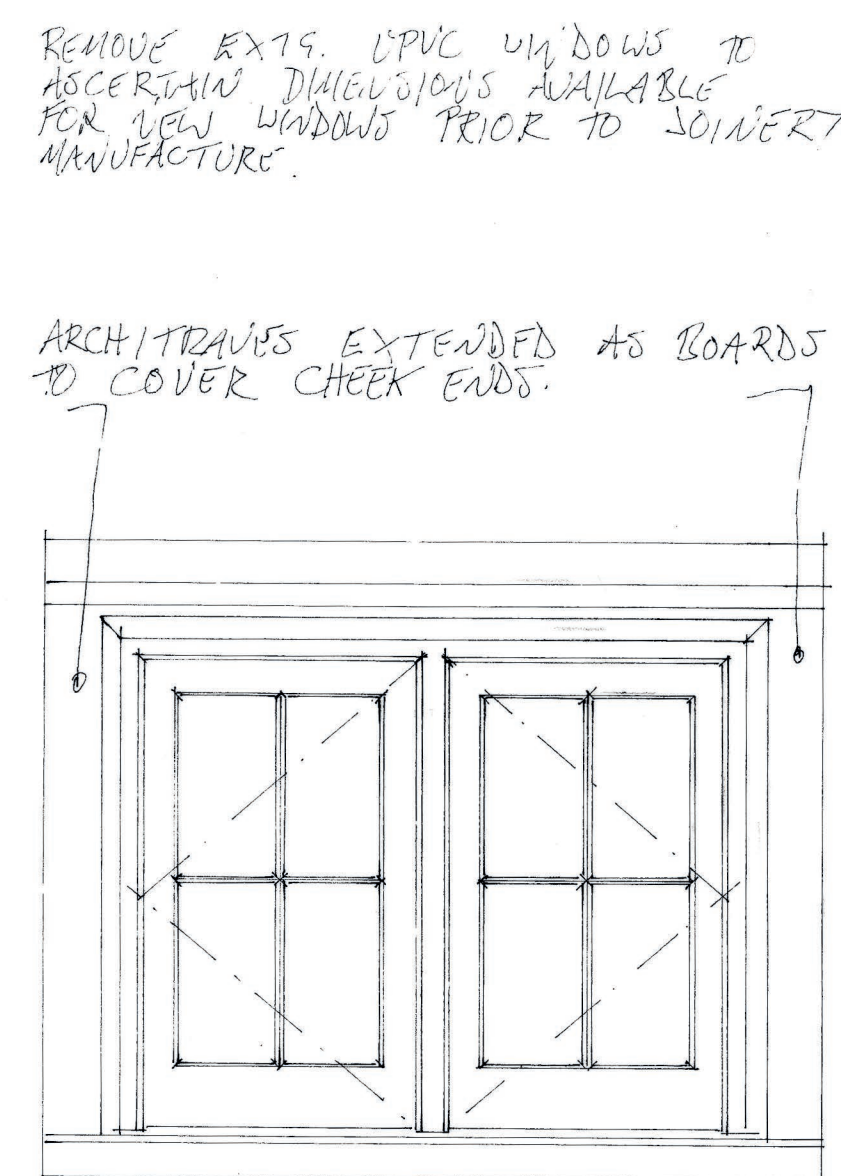


1:10 SFW2

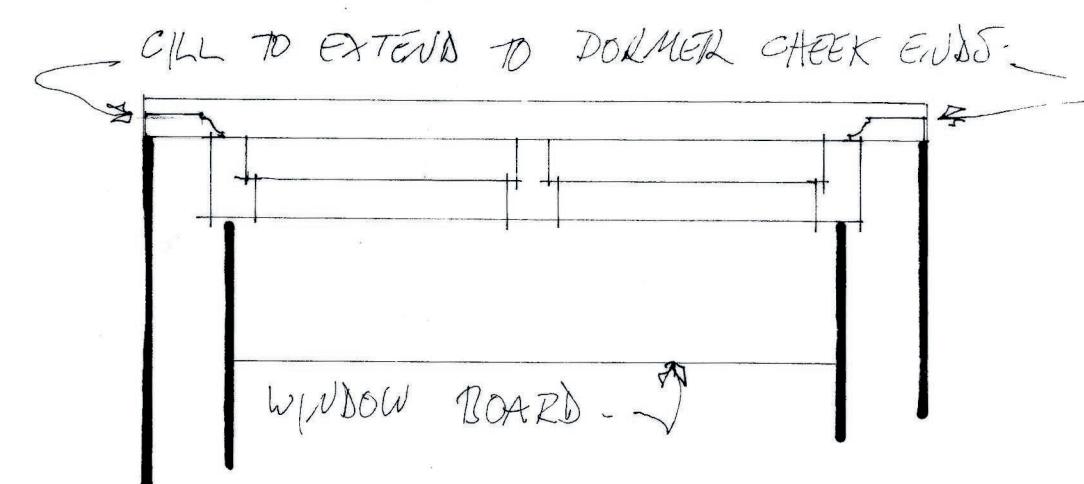


SFW2 Plan

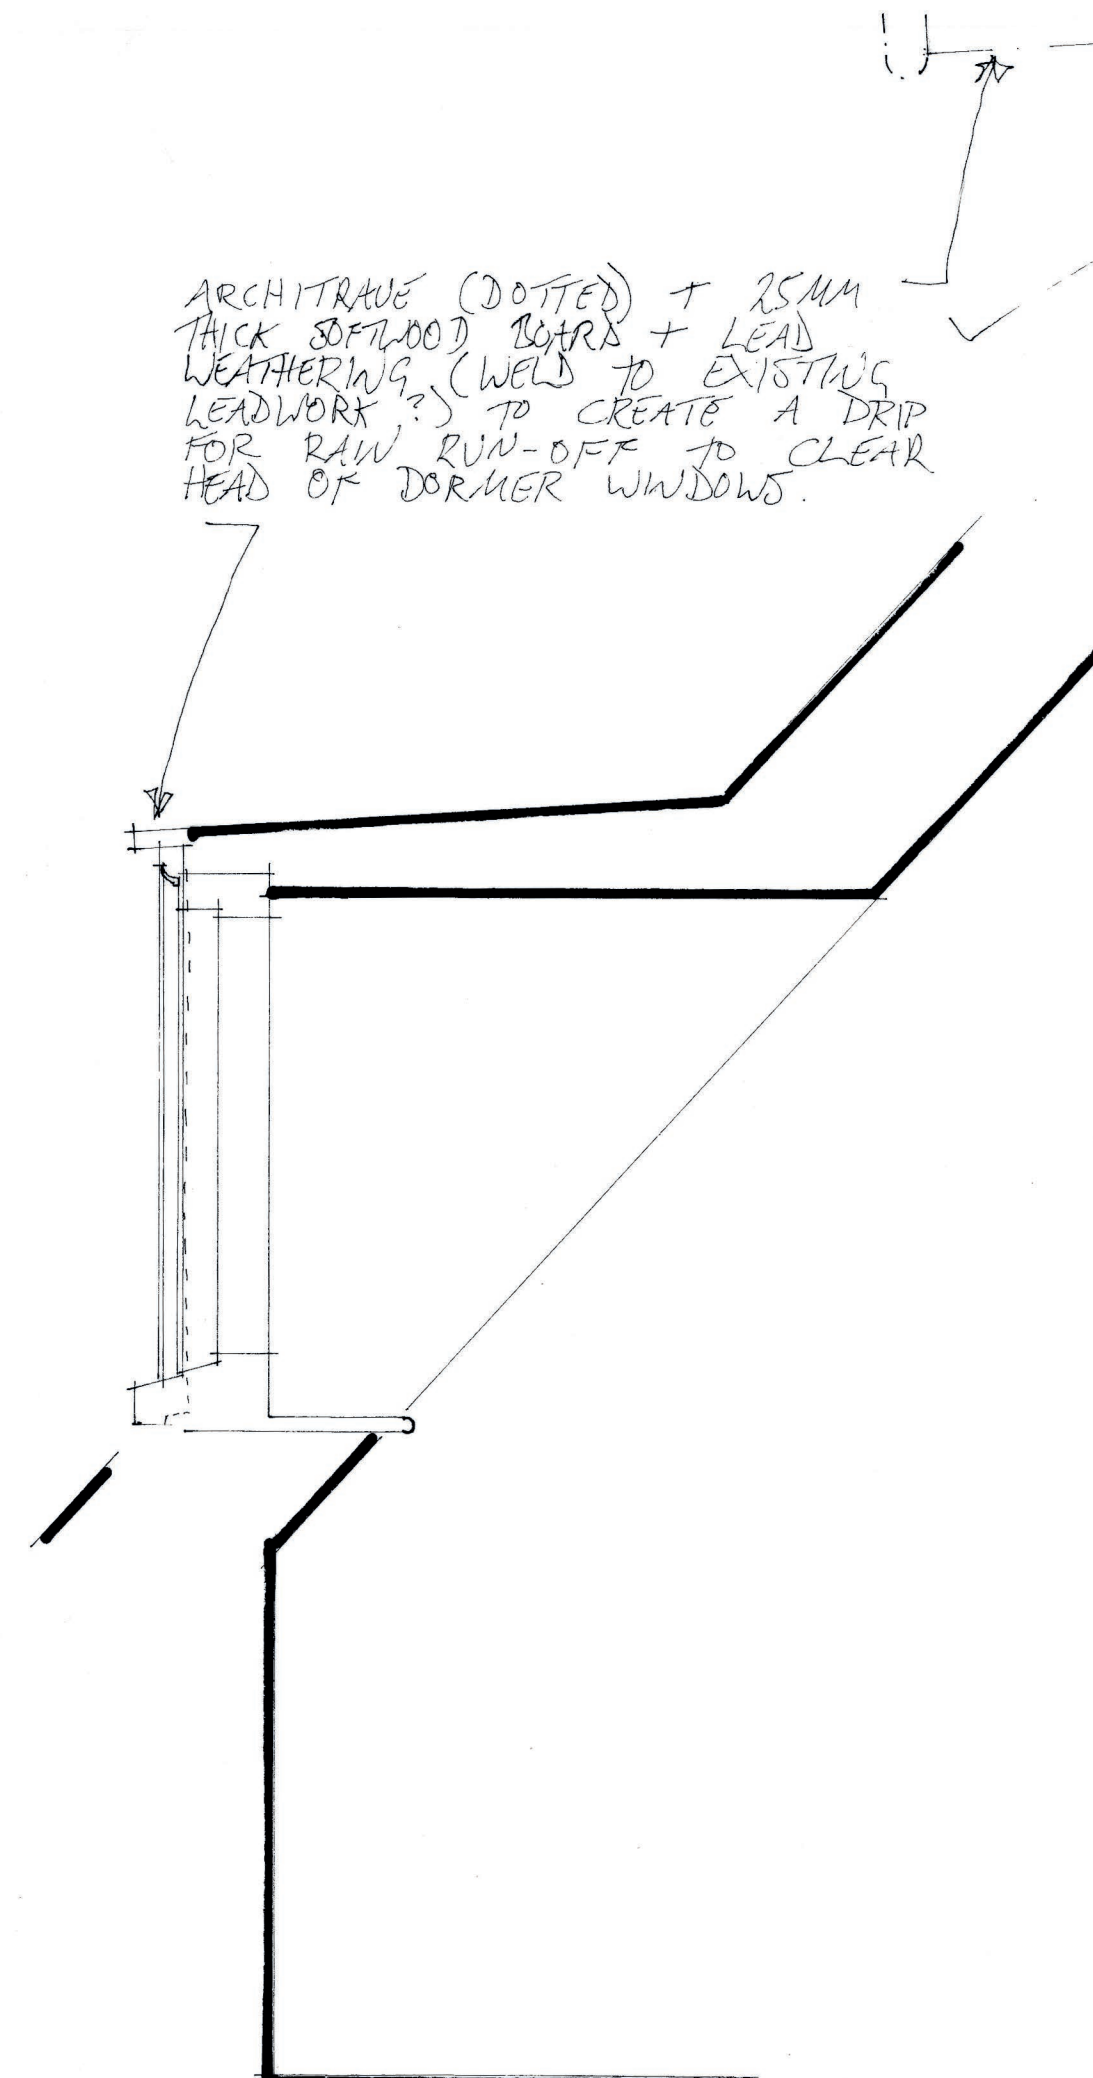

SFW2 Section

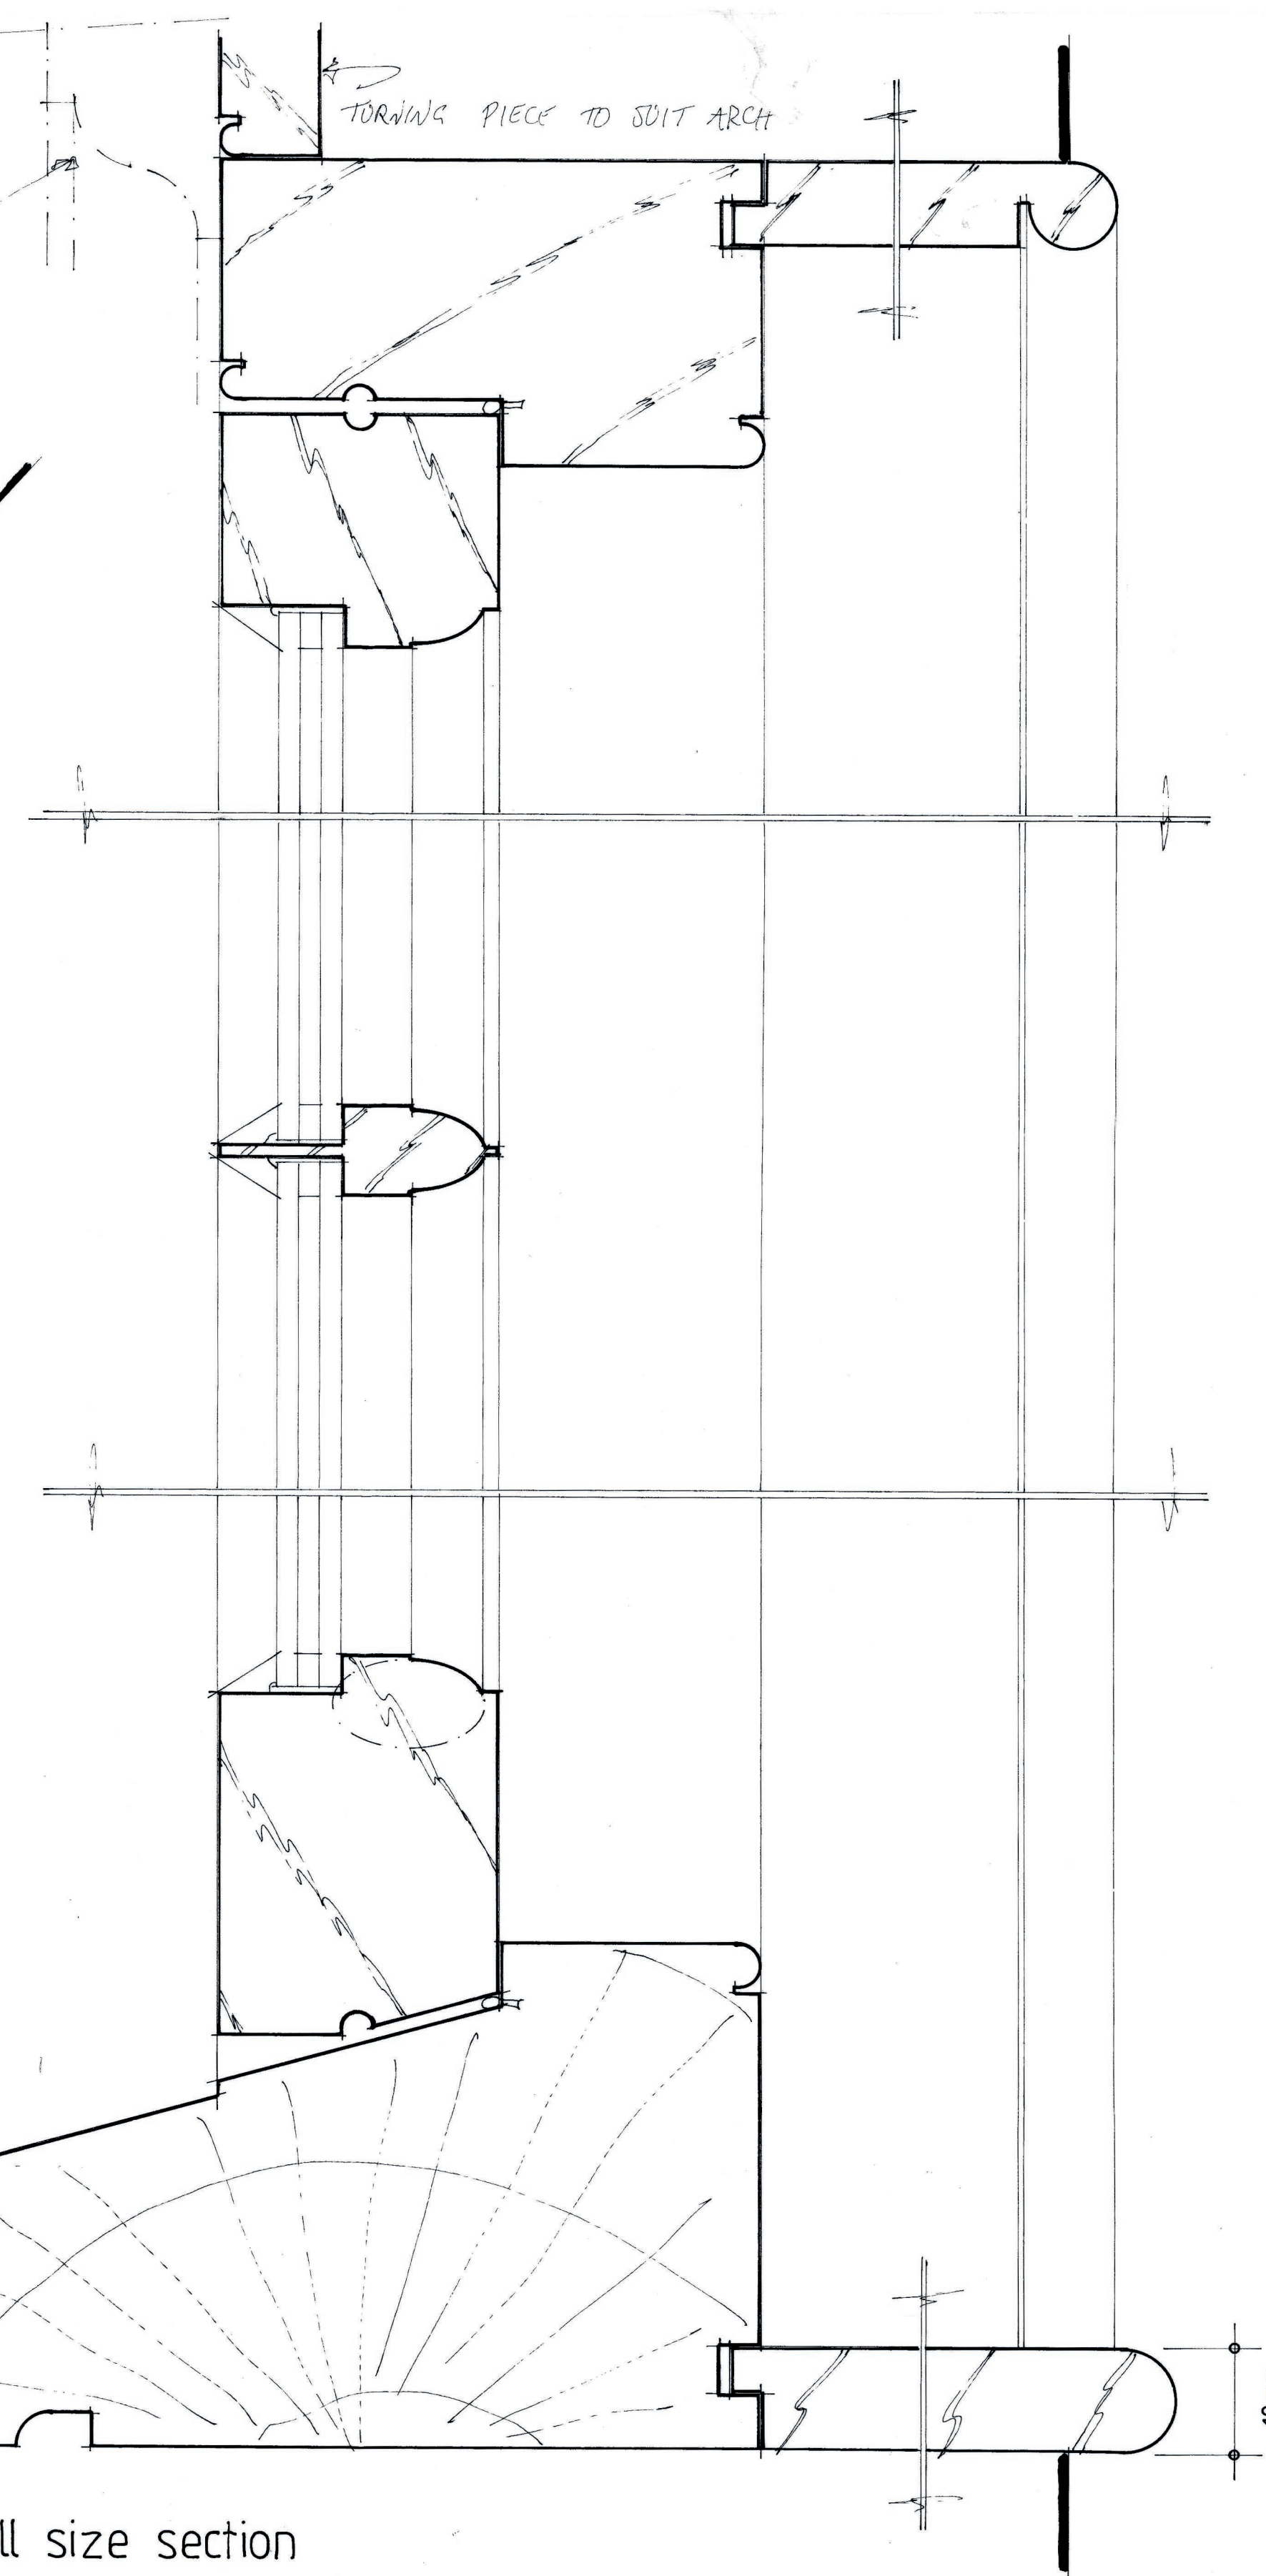

Full size section

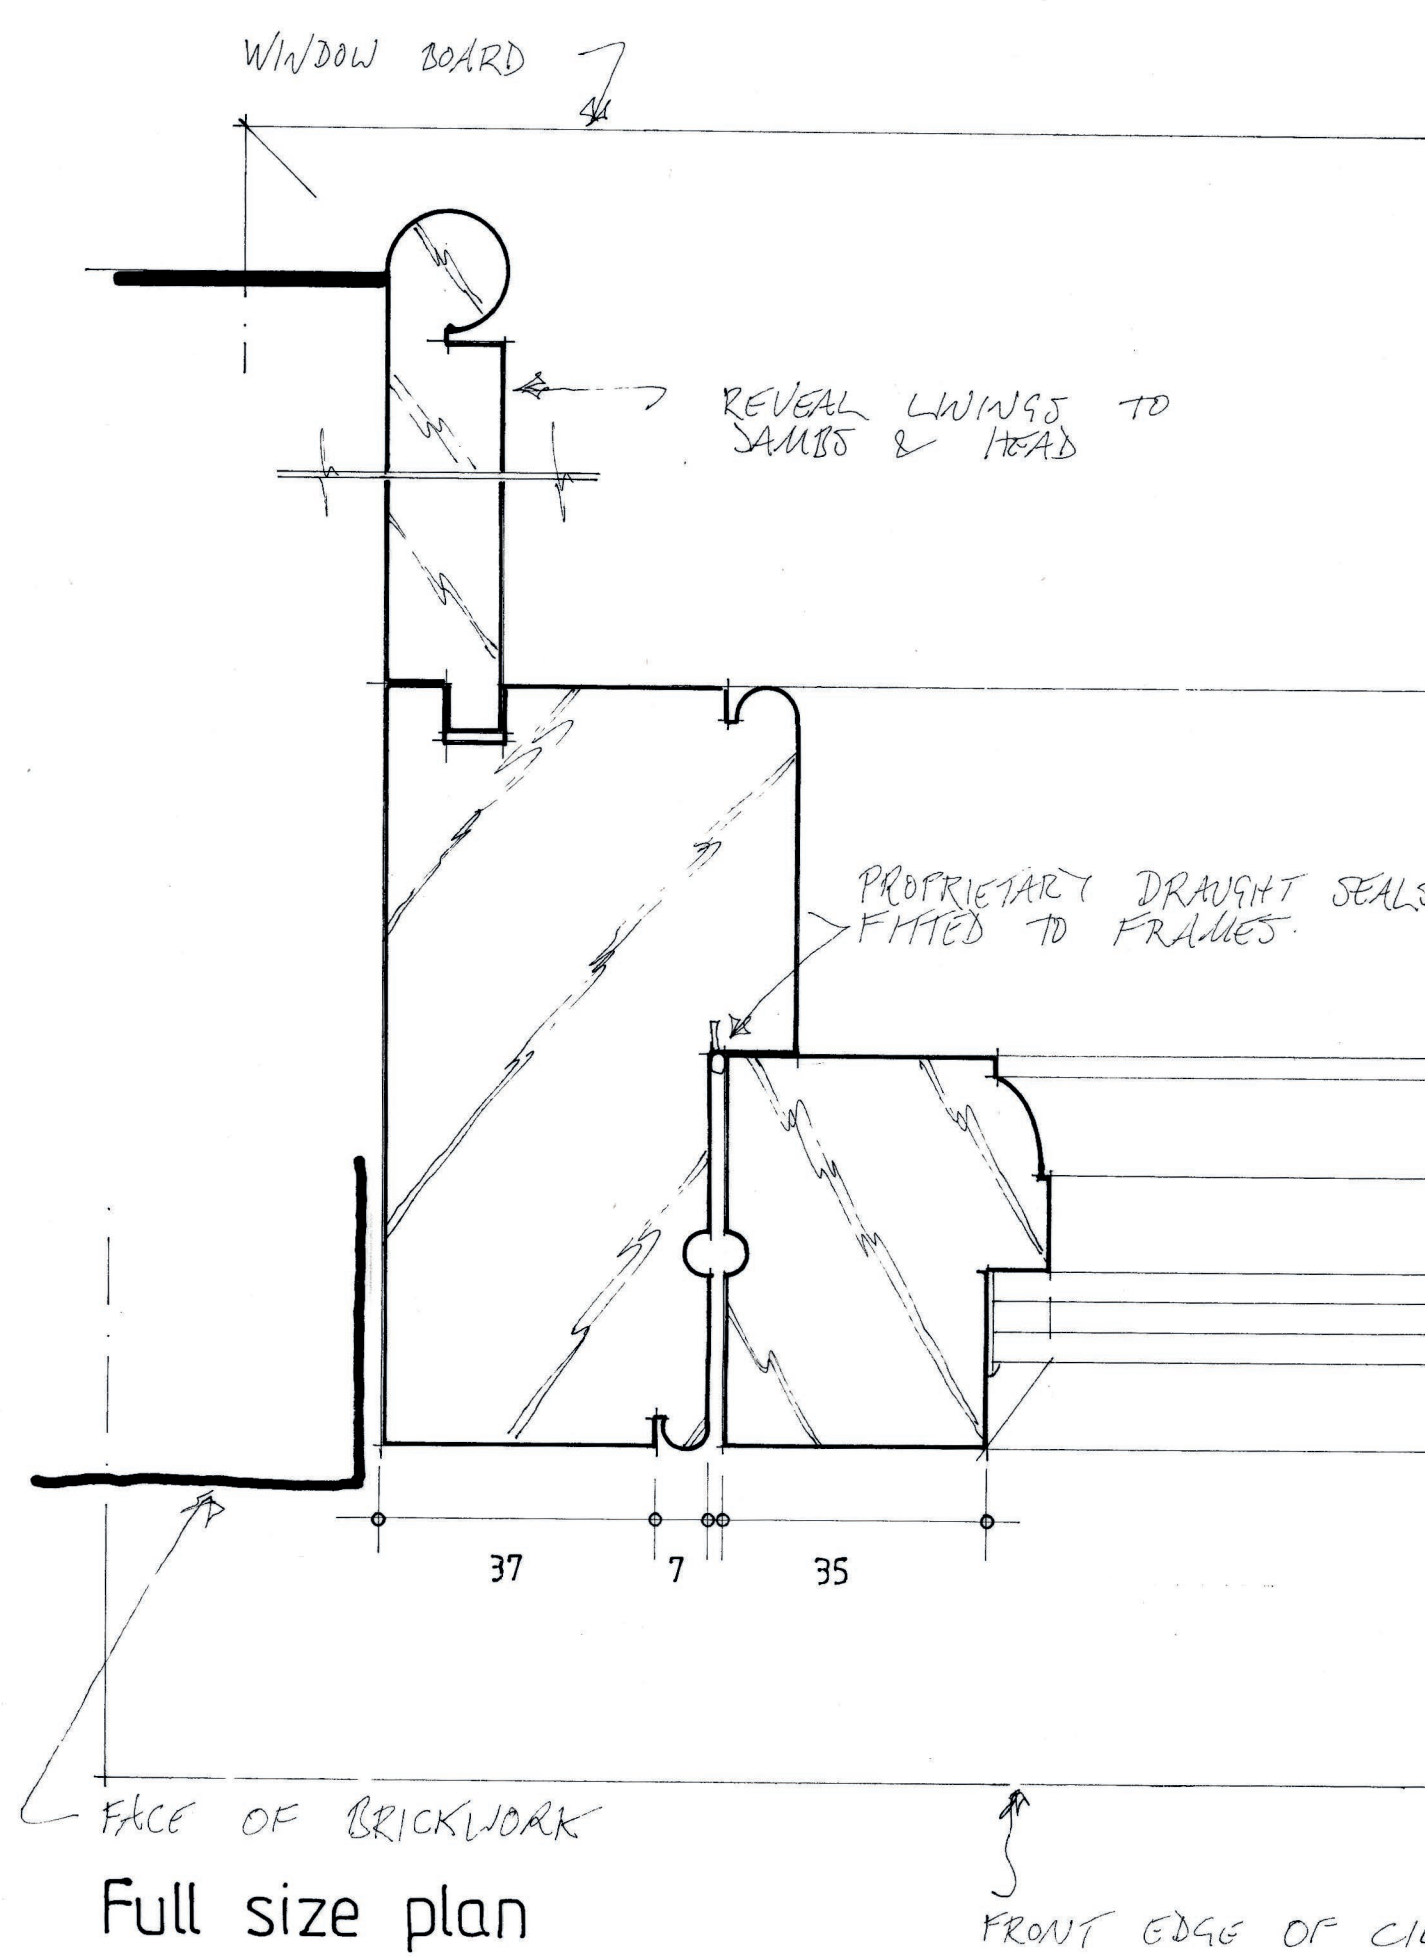

Full size plan

Norwood Farmhouse

Casement window details GF4-7, FFW2,5 & 6, SFW1 & 2

Scale: full size & 1:10 at A1

Drwg.: NFM/1125/04

Drwg. by: T. Ellis Sept. 2026 Tel.: 01233 770498

Notes:

Confirm opening dimensions on site prior to joinery manufacture

Construct joinery in Accoya with linings & window board in BC pine

Glaze with 4 4 4 Sashlite double glazing by UA Glass

Fit draught seals to frames

Glass within 800mm of floors to be toughened

Scan + 2 folded