
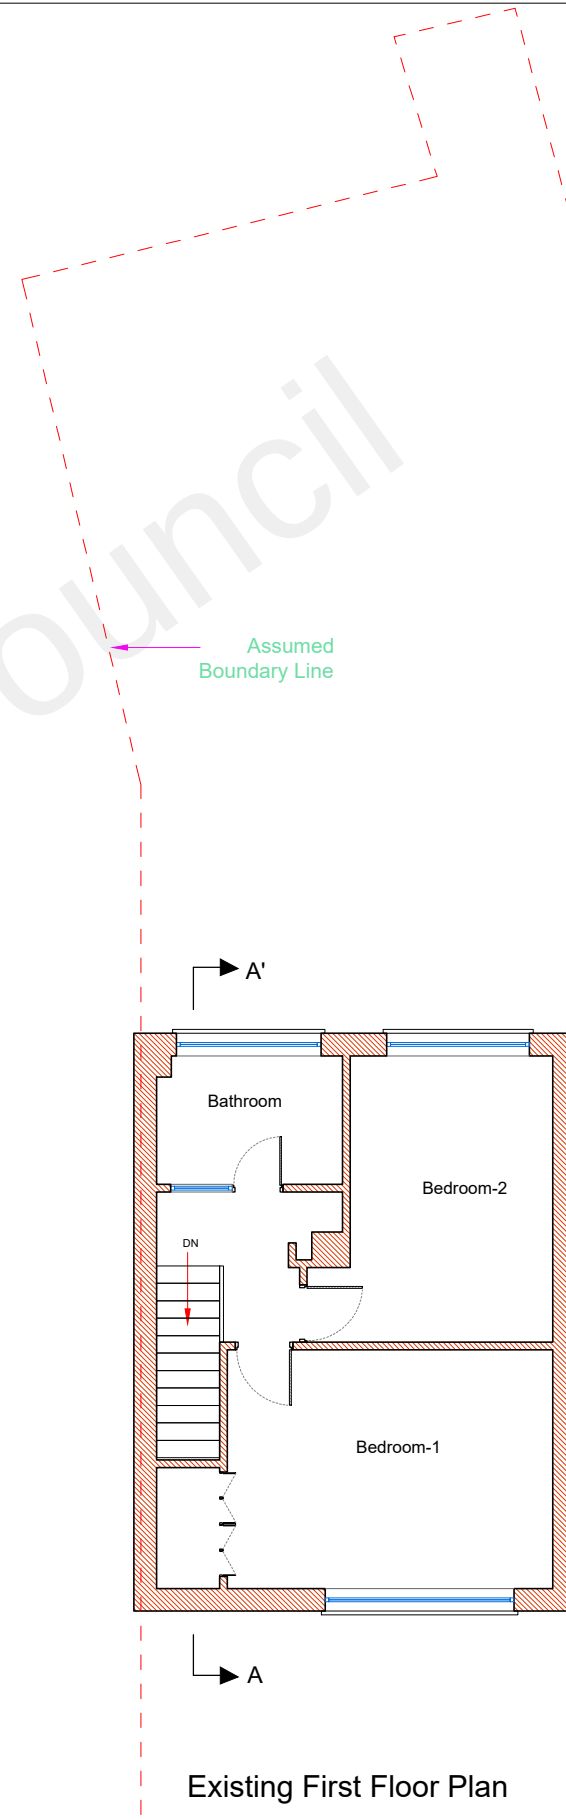
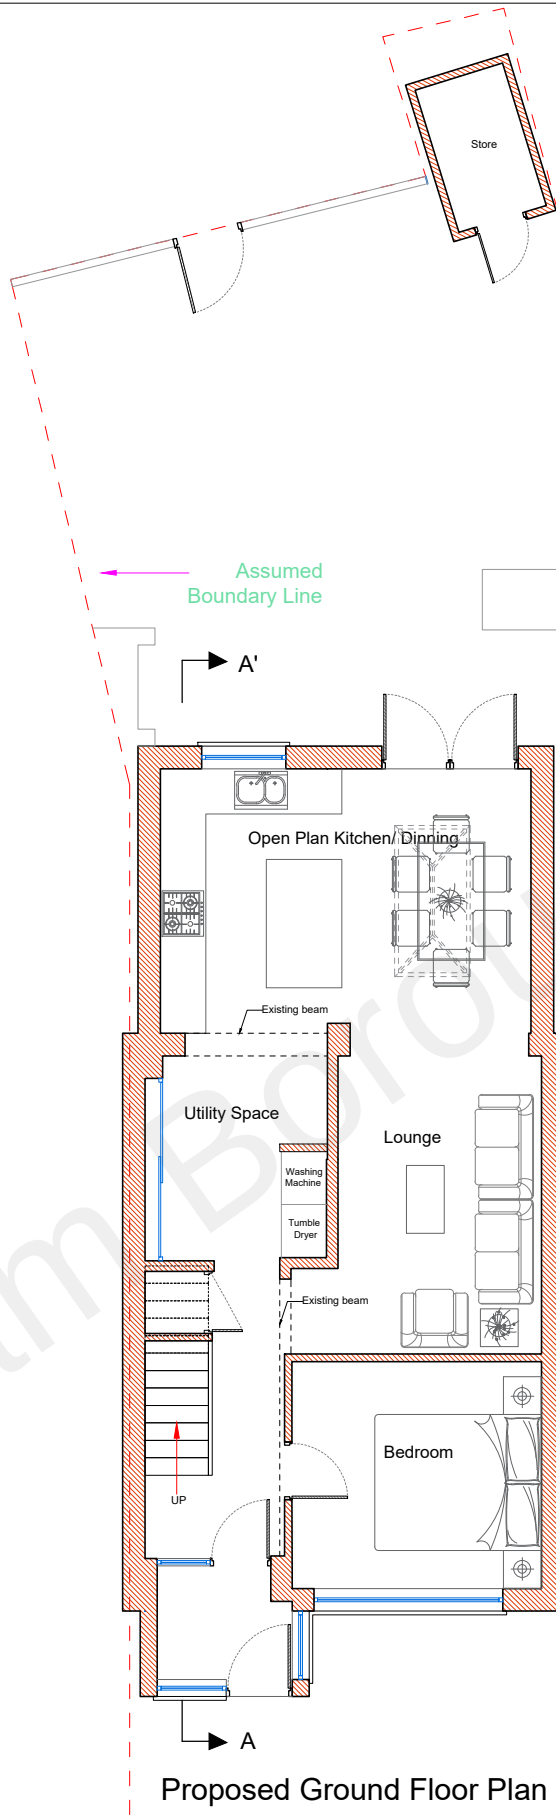
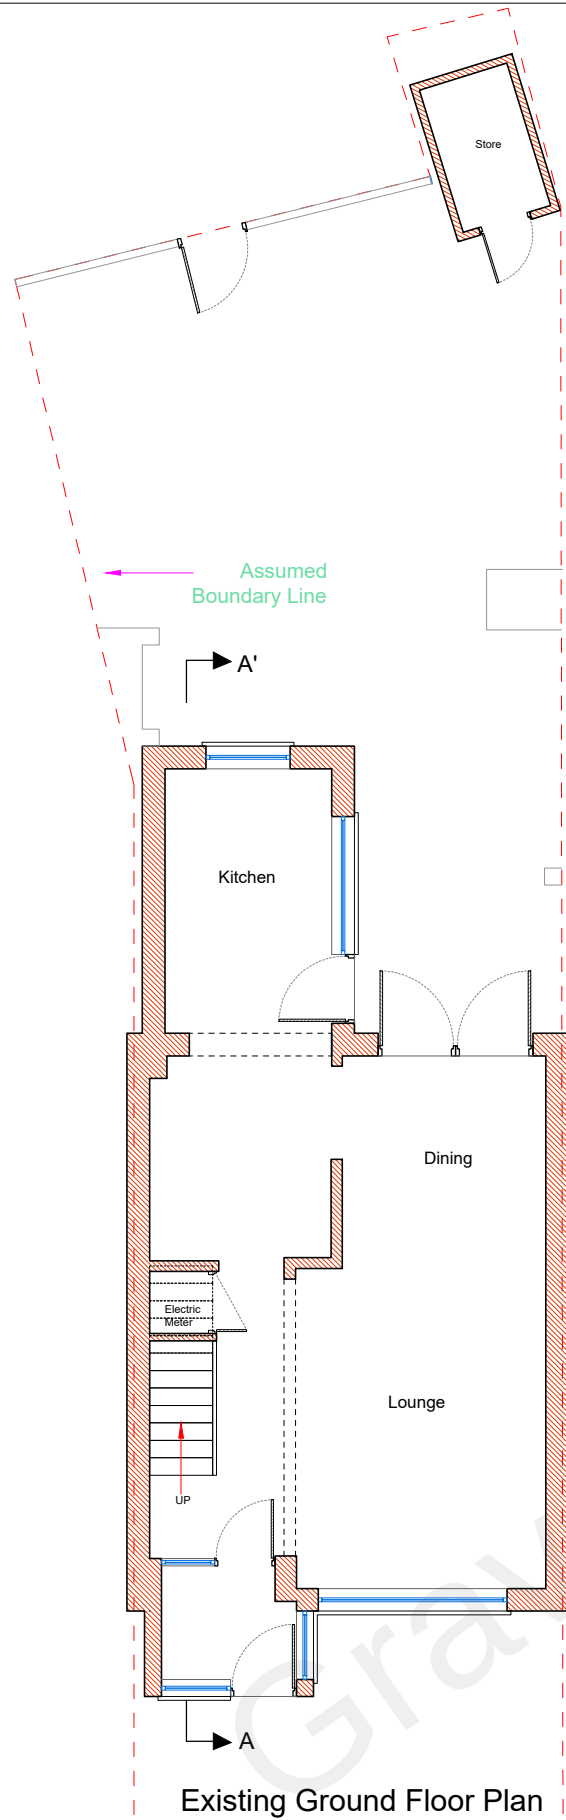


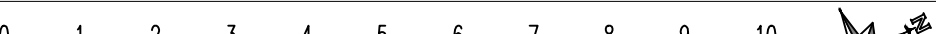

**ONLINE
ARCHITECTURAL
SERVICES**

DRAWING: PLANNING		0 1 2 3 4 5 6 7 8 9 10 M 1:100 		DRAWN: SP	DATE: 05/07/2022		
DISCLAIMER Drawing to be read in conjunction with all other relevant documentation All written dimensions to be checked on site before work commences. Discrepancies, where identified, must be reported to the designer. The drawing is the property of Arch Studio and must not be reproduced or used in conjunction with any unauthorized person either wholly or in part without valid consent.		ARCH STUDIO (OAS) Email Address: archstudio.professional@gmail.com Contact Number: 07494 500087	PROJECT : 21 Roehampton Plose DA12 2LA	CLIENT: Ms. Yvonne Amuzu	SHEET SIZE: A3	SCALE: 1:100	
					PROJECT NO: 21/2022	DRAWING NO: PD 01	REV: