


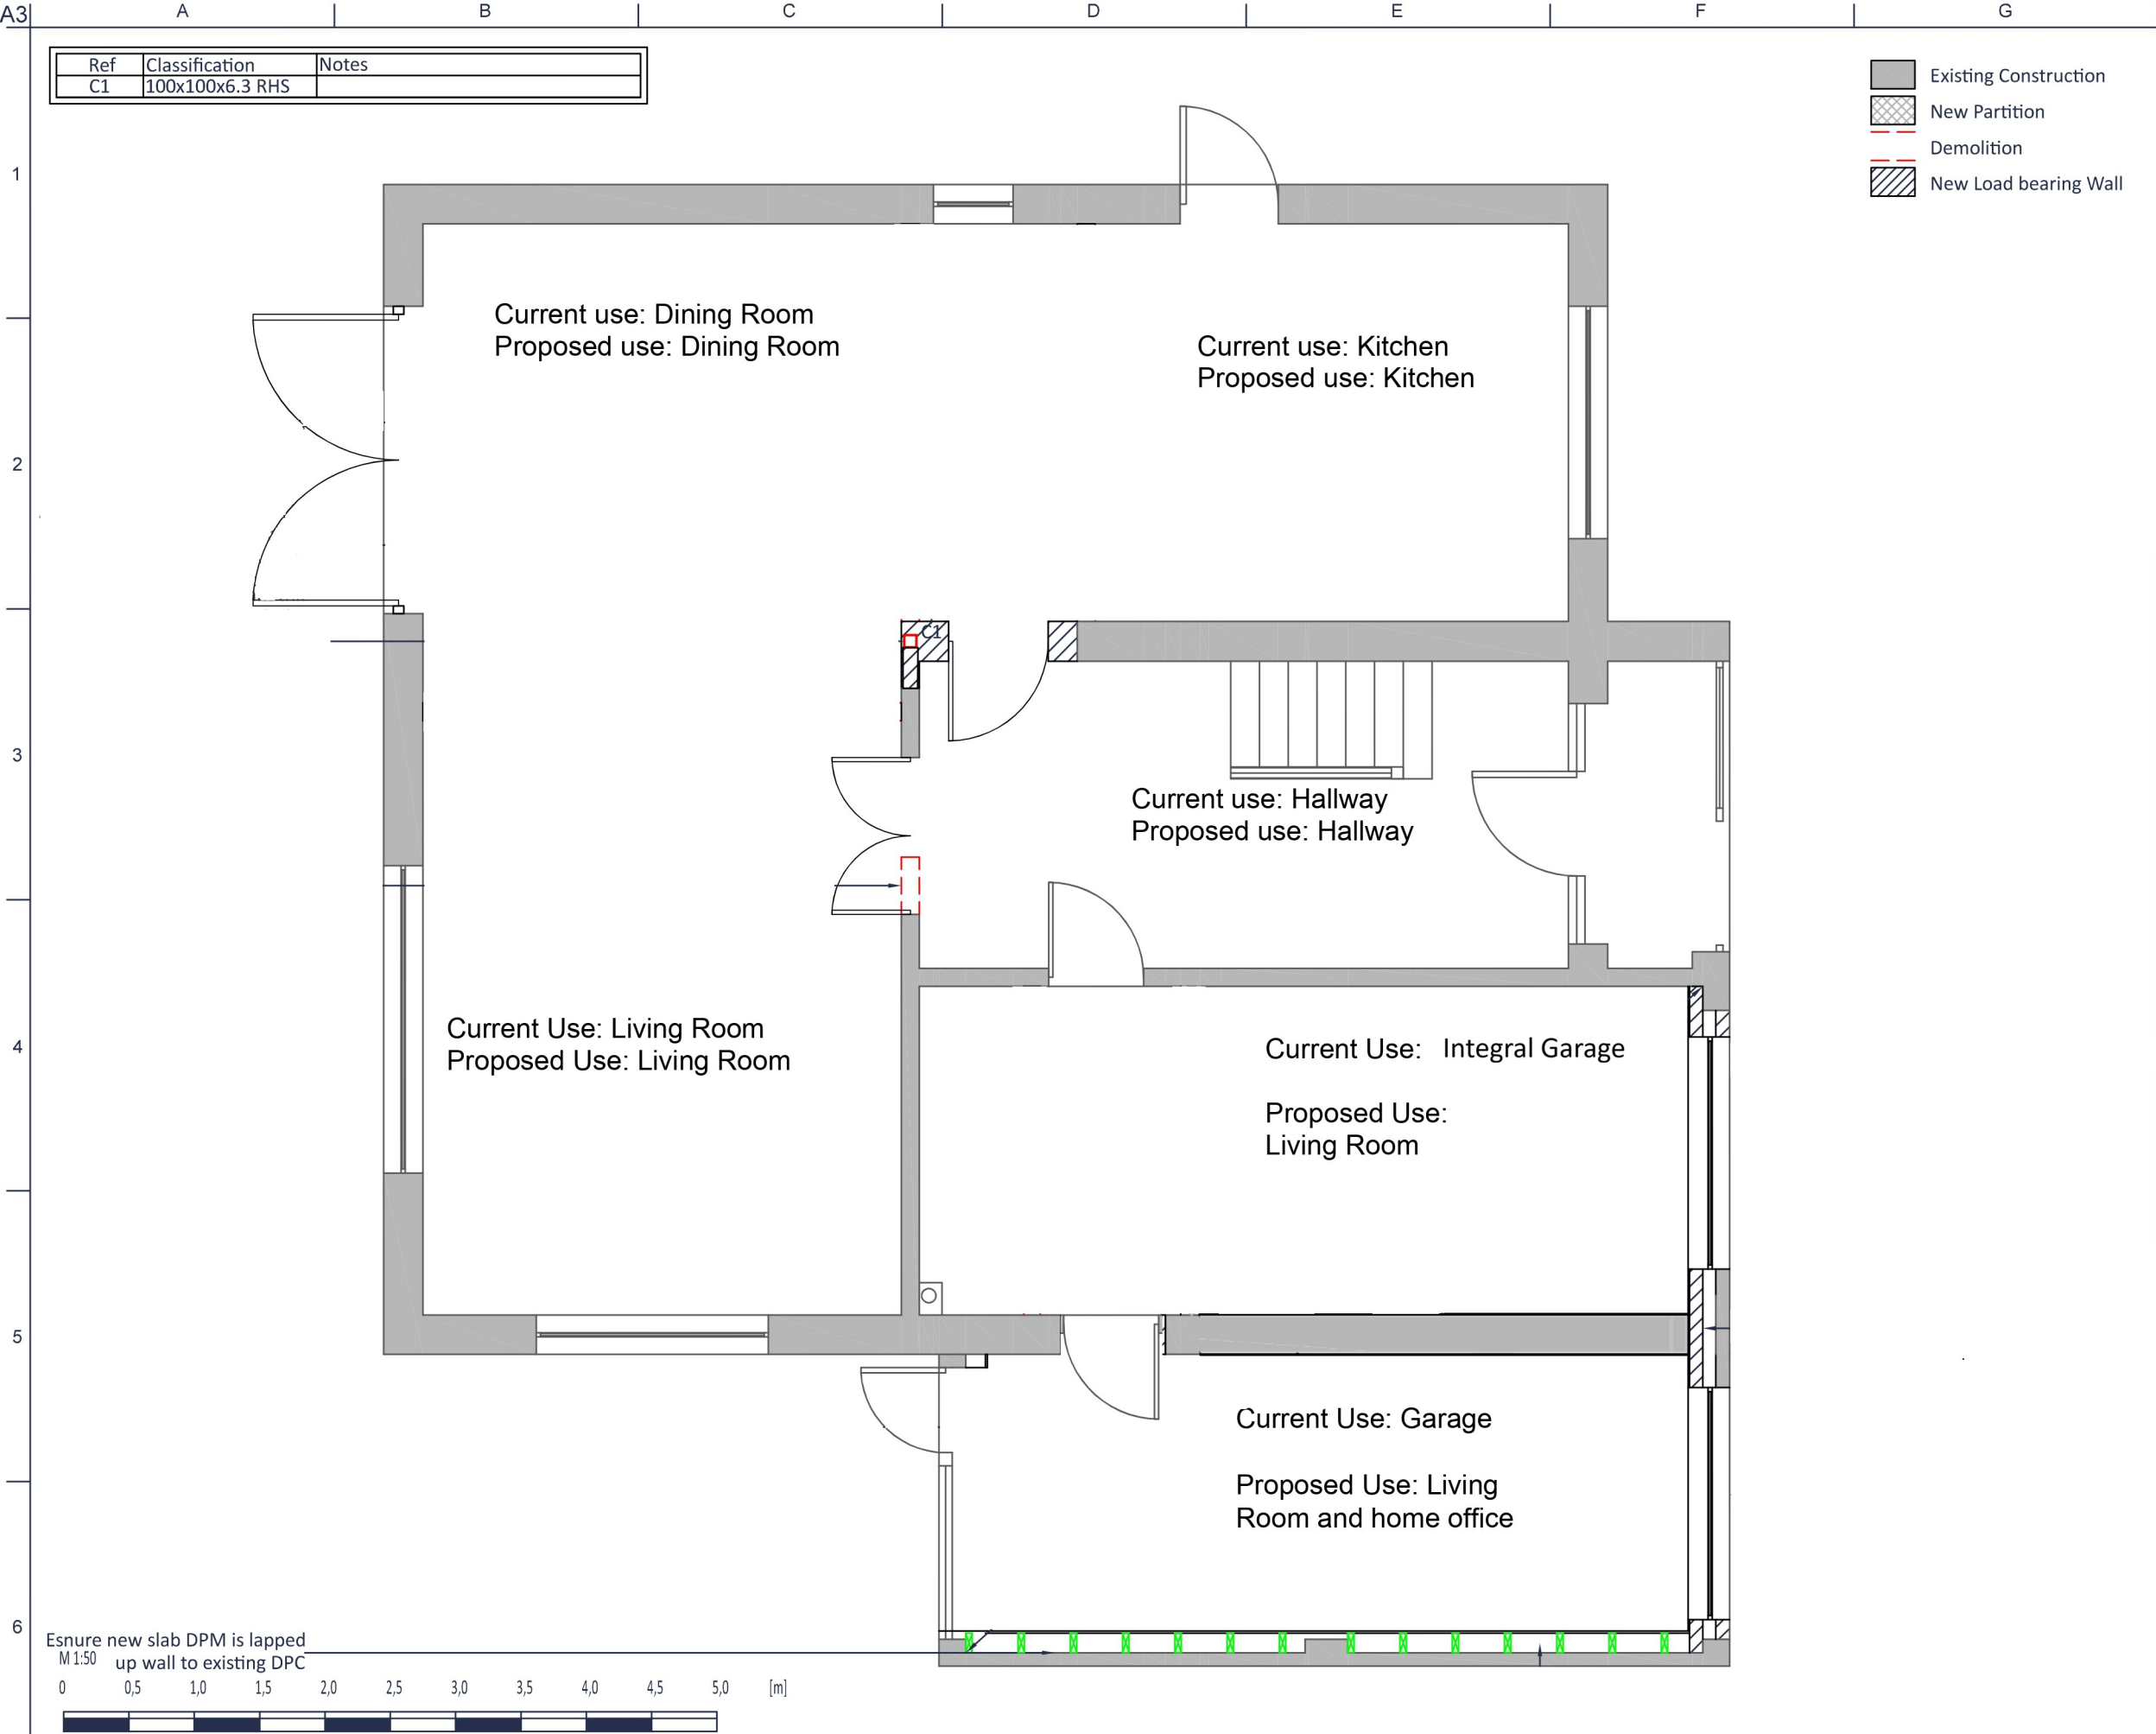

NOTES

All dimensions should be confrimed on site. Any measurements required for construction must not be scaled from this drawing.

All structural elements to be agreed with local authority Building Control prior to commencement of works.

Attention is drawn to the provisions of the party wall act 1996. Legal boundaries should be determined by others.

A

12/05/23

APS

Issue

Date

By

Meadow View
White Post Lane
Sole Street
Meopham
Kent DA13 9AX

Job Title
Internal Remodelling

Drawing Title
Existing Ground Floor Layout

Scale at A3
1:50

Drawing Status
Construction

Job No

Drawing No

Issue

1021

A