


46 Cobham Street Gravesend DA11 0SA Site & Location Plan

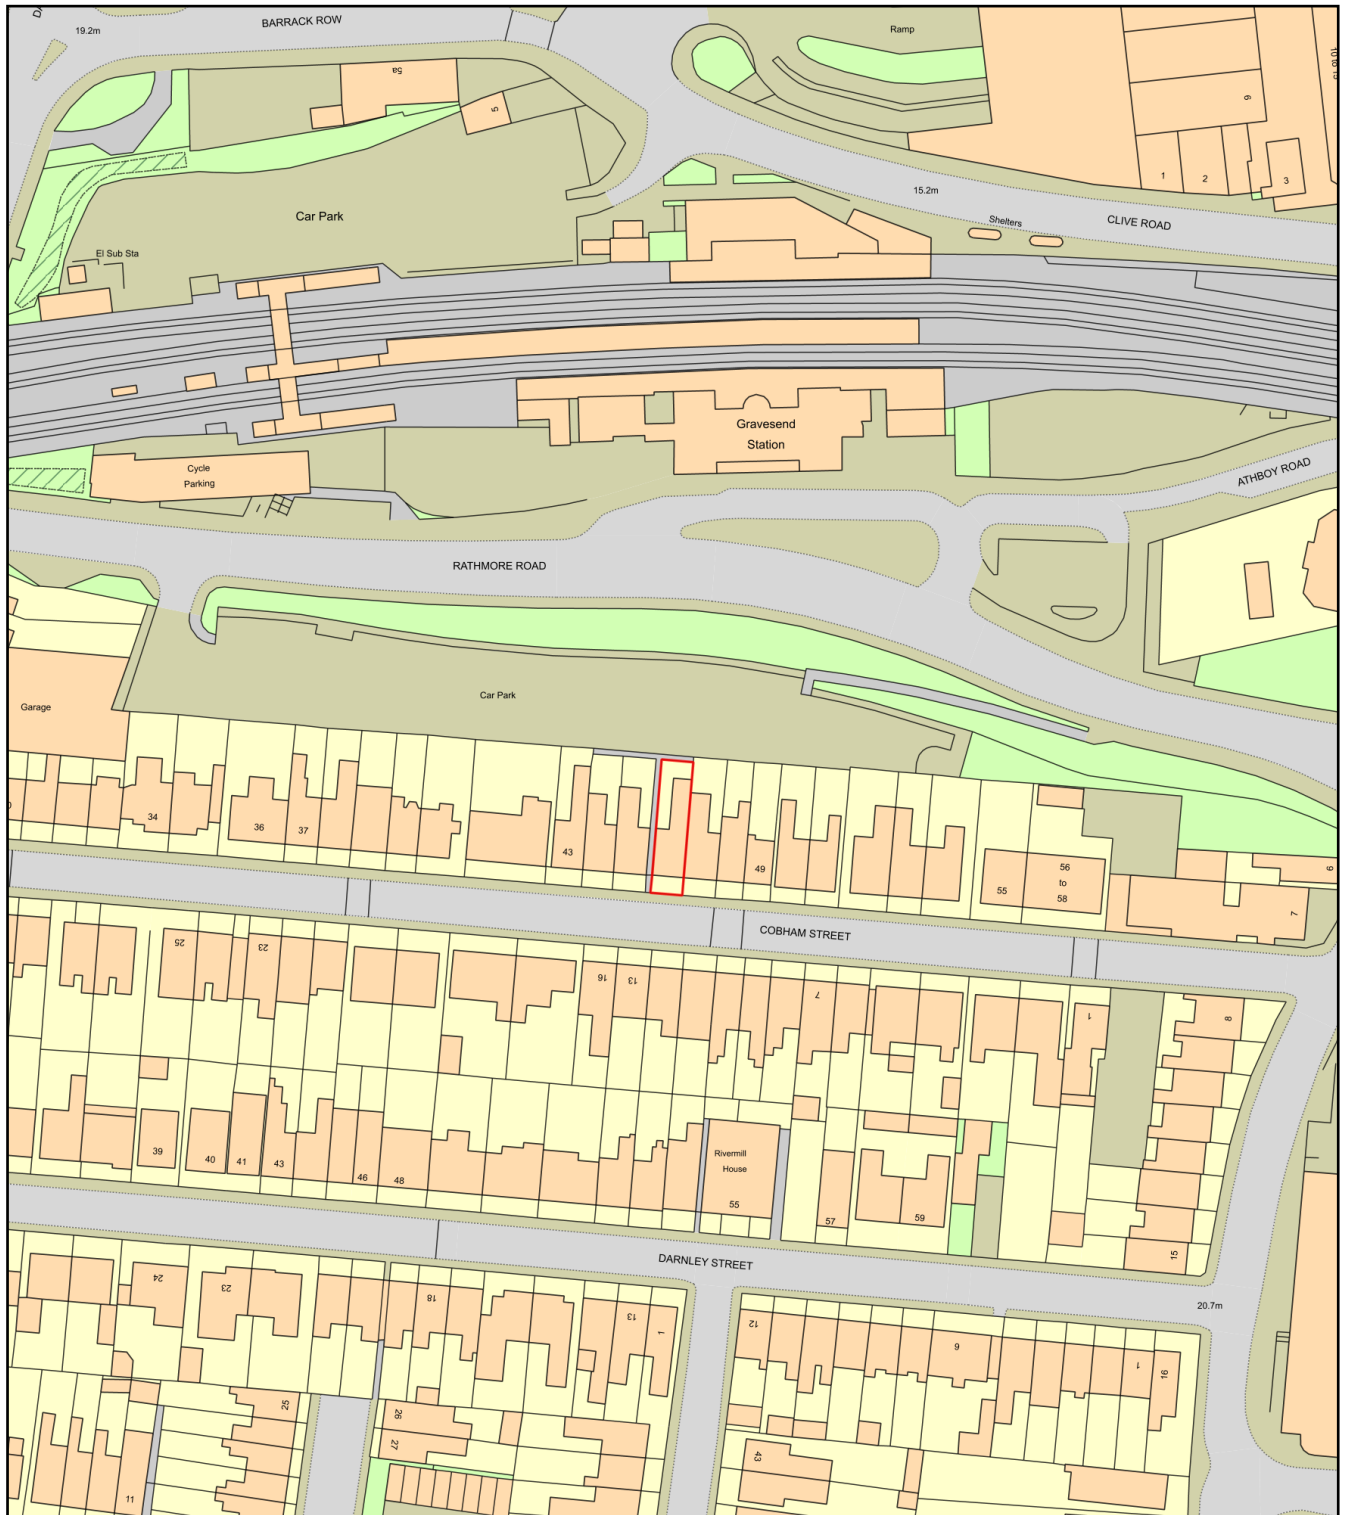

0 50
Metres



Plan Produced for: Independence Development Ltd

Date Produced: 22 May 2026

Plan Reference Number: TQRQM26142154127533

Scale: 1:1250 @ A4