







Existing Ground Floor Plan-1:50
Gross external floor area 92.49 sqm
Total gross external floor area of existing 154.72 sqm

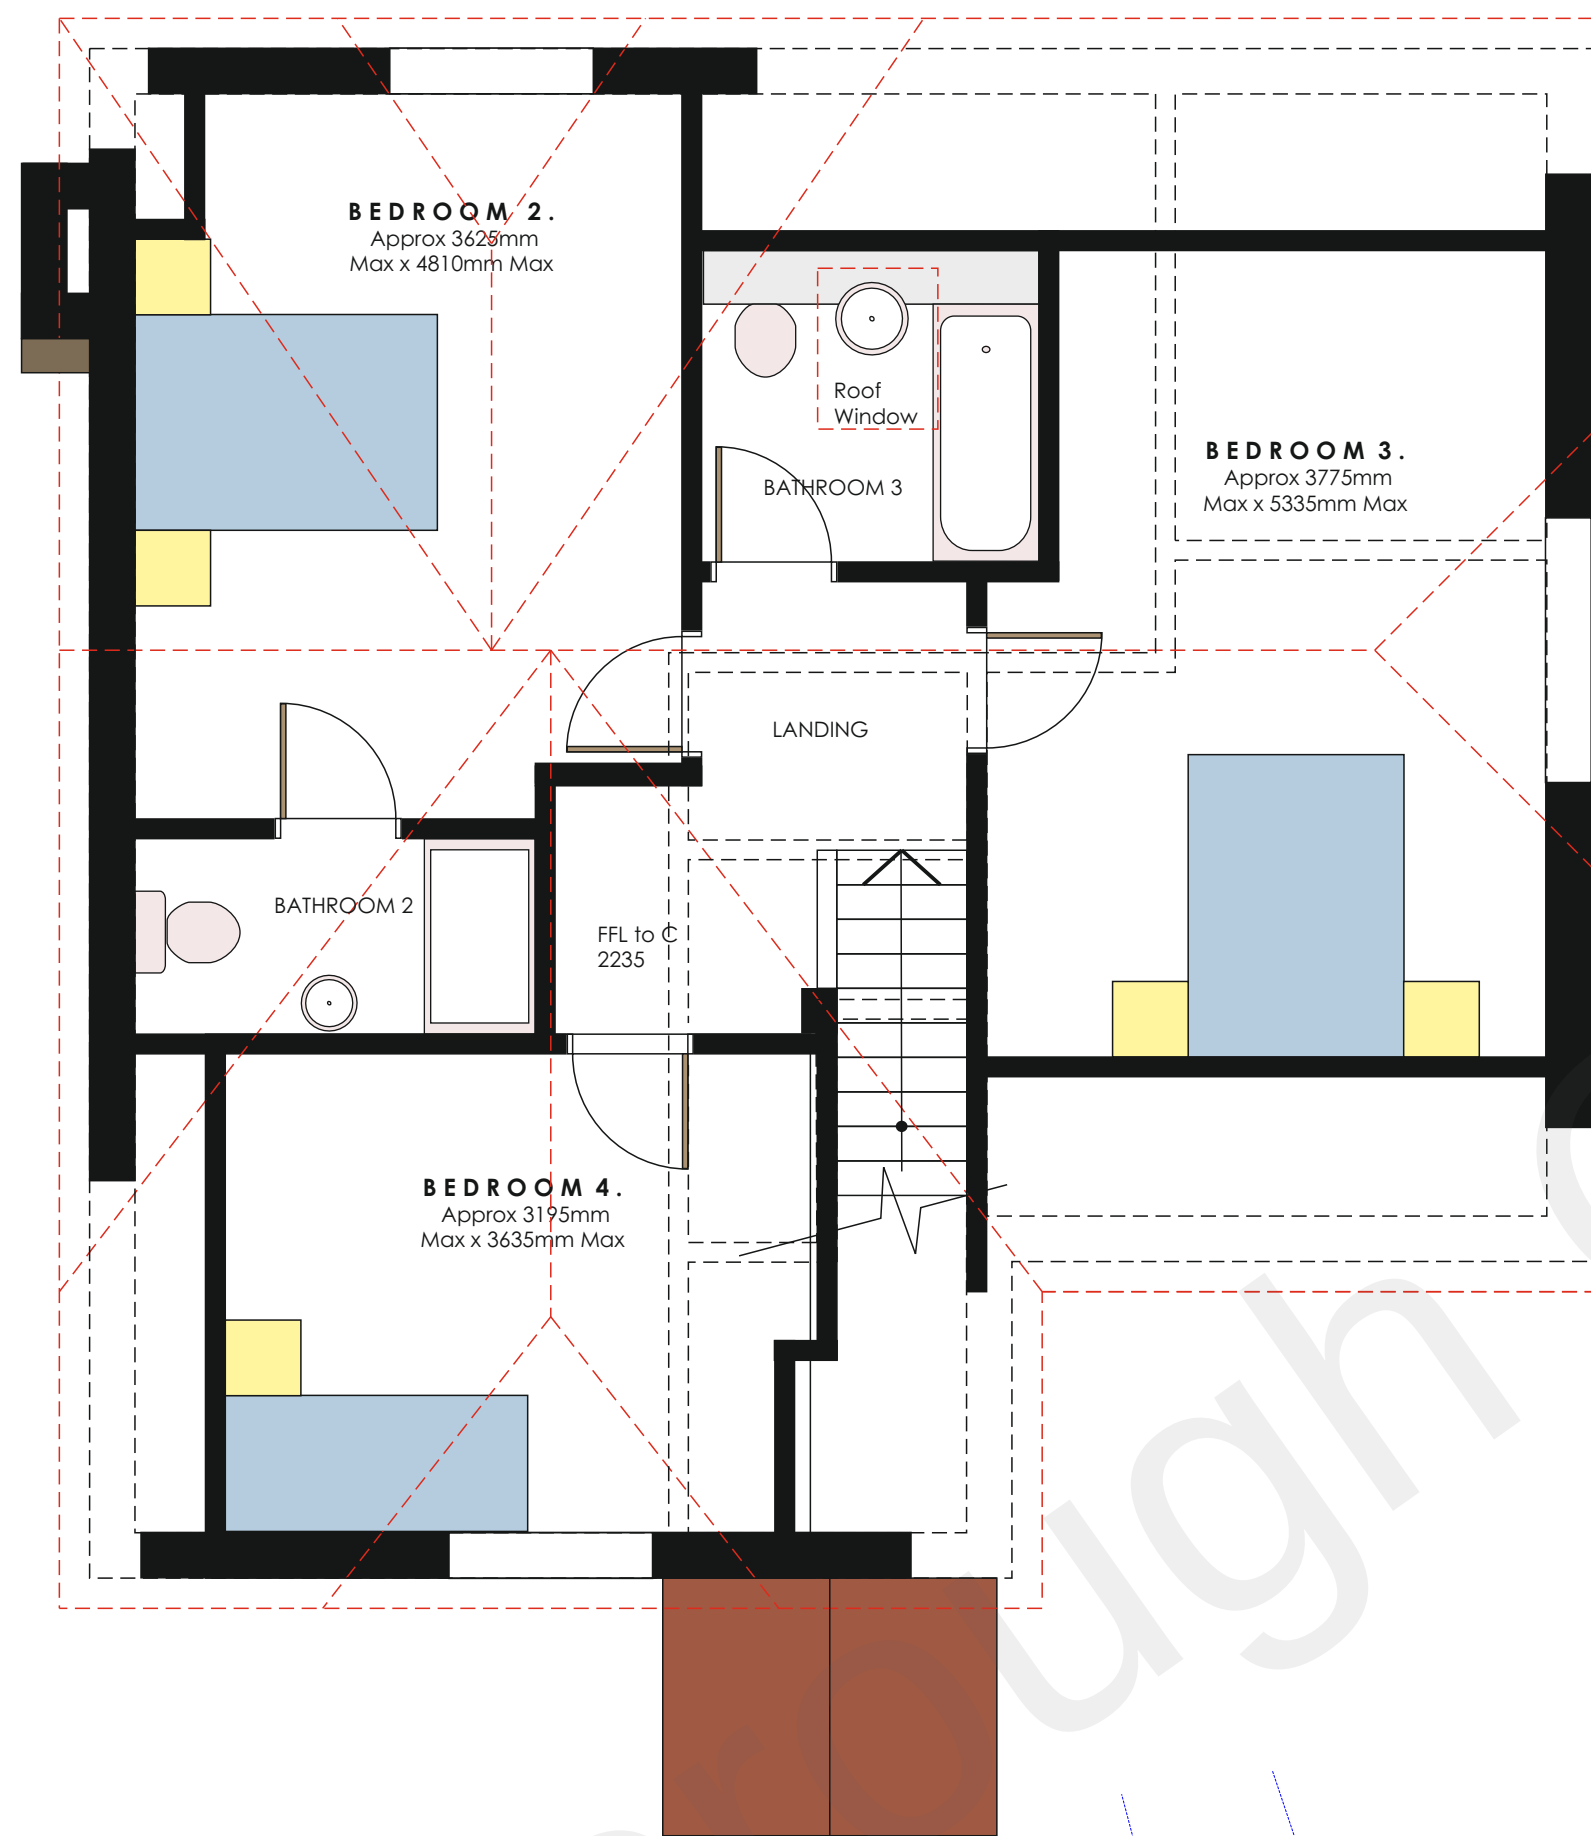

Existing First Floor Plan-1:50
Gross external floor area 62.23 sqm

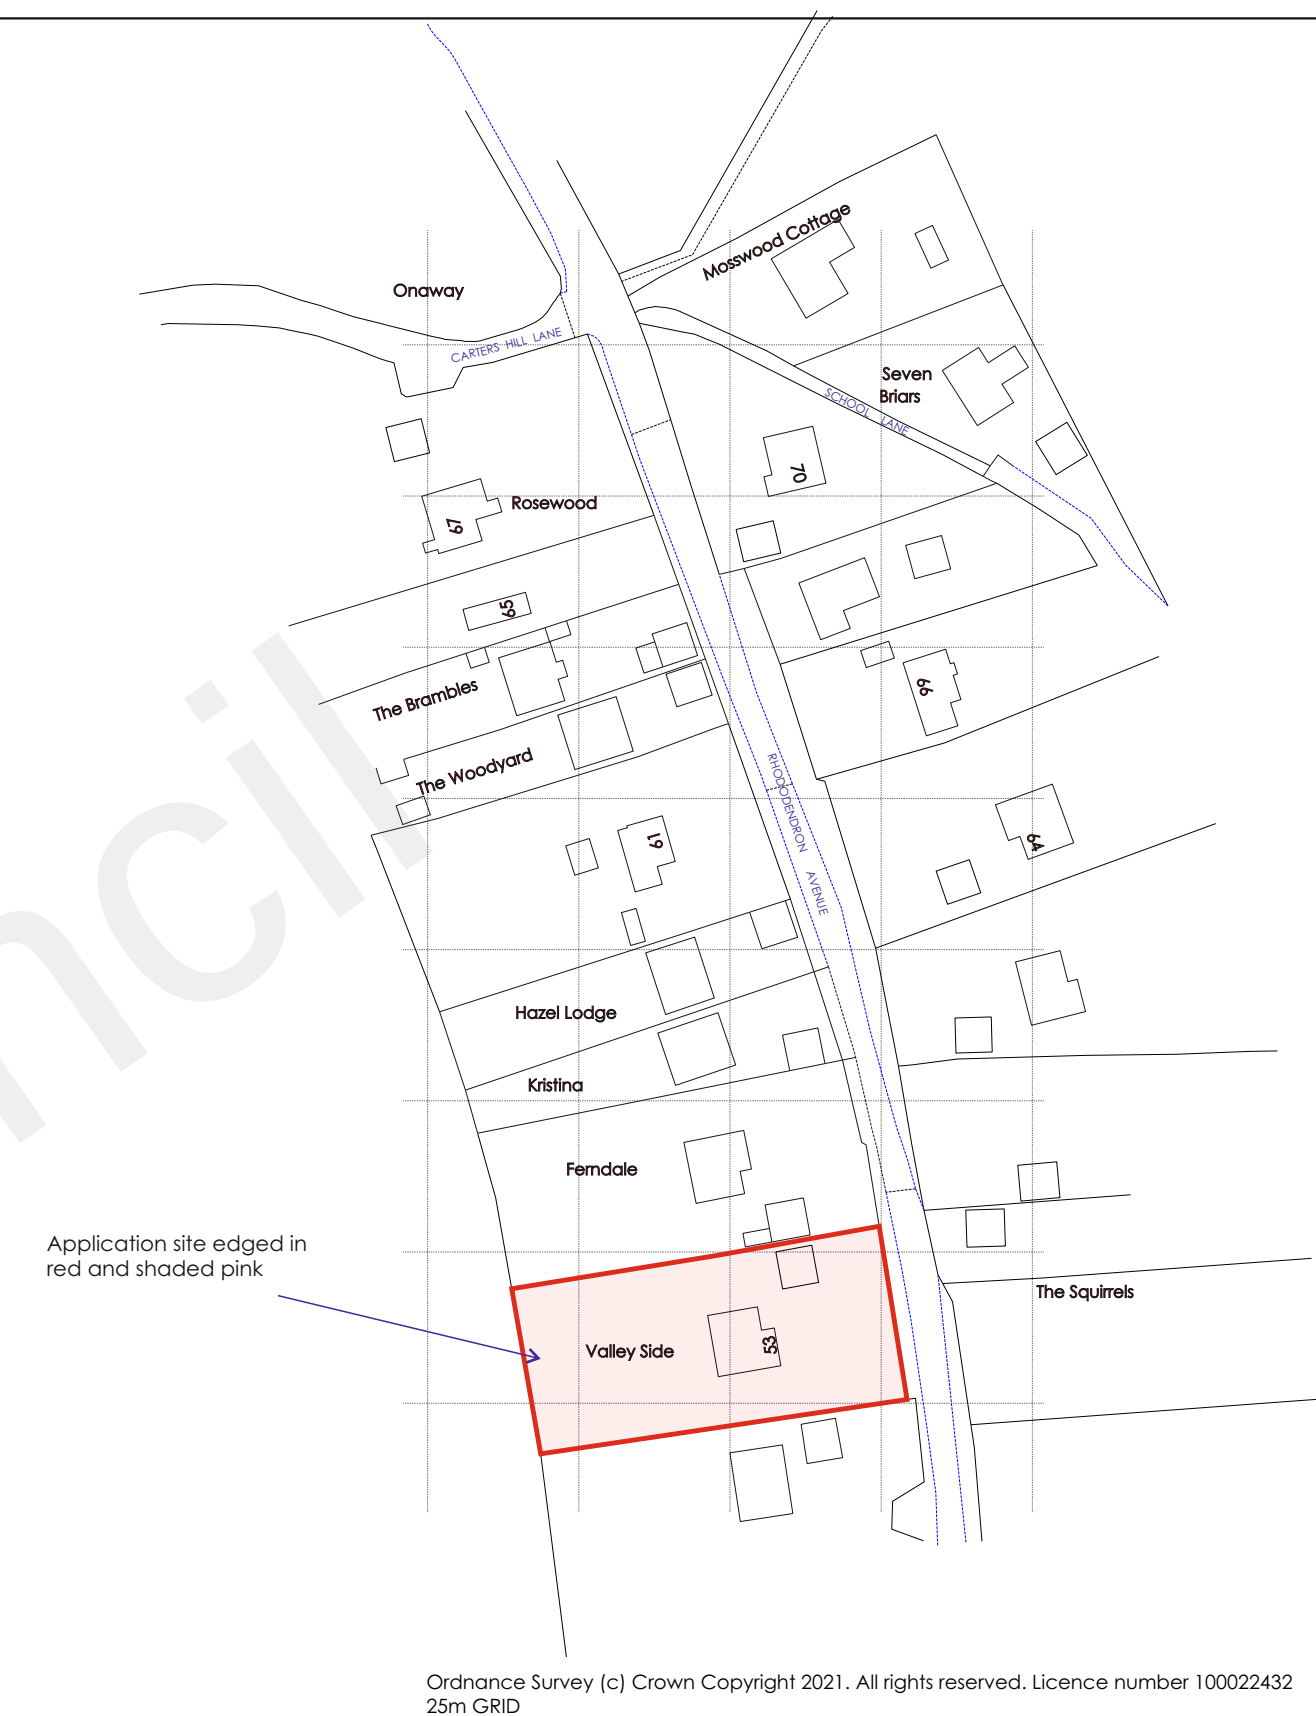

Location Plan-1:1250

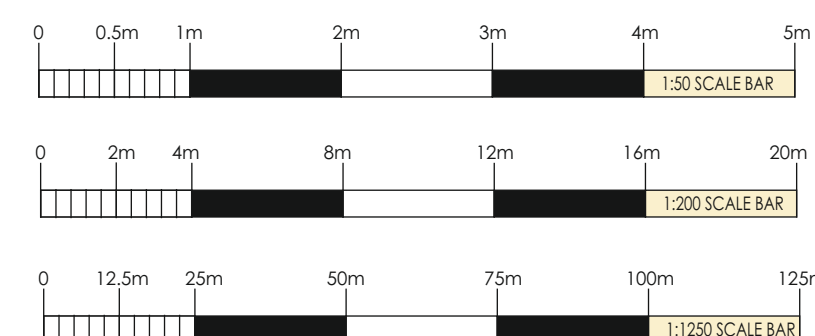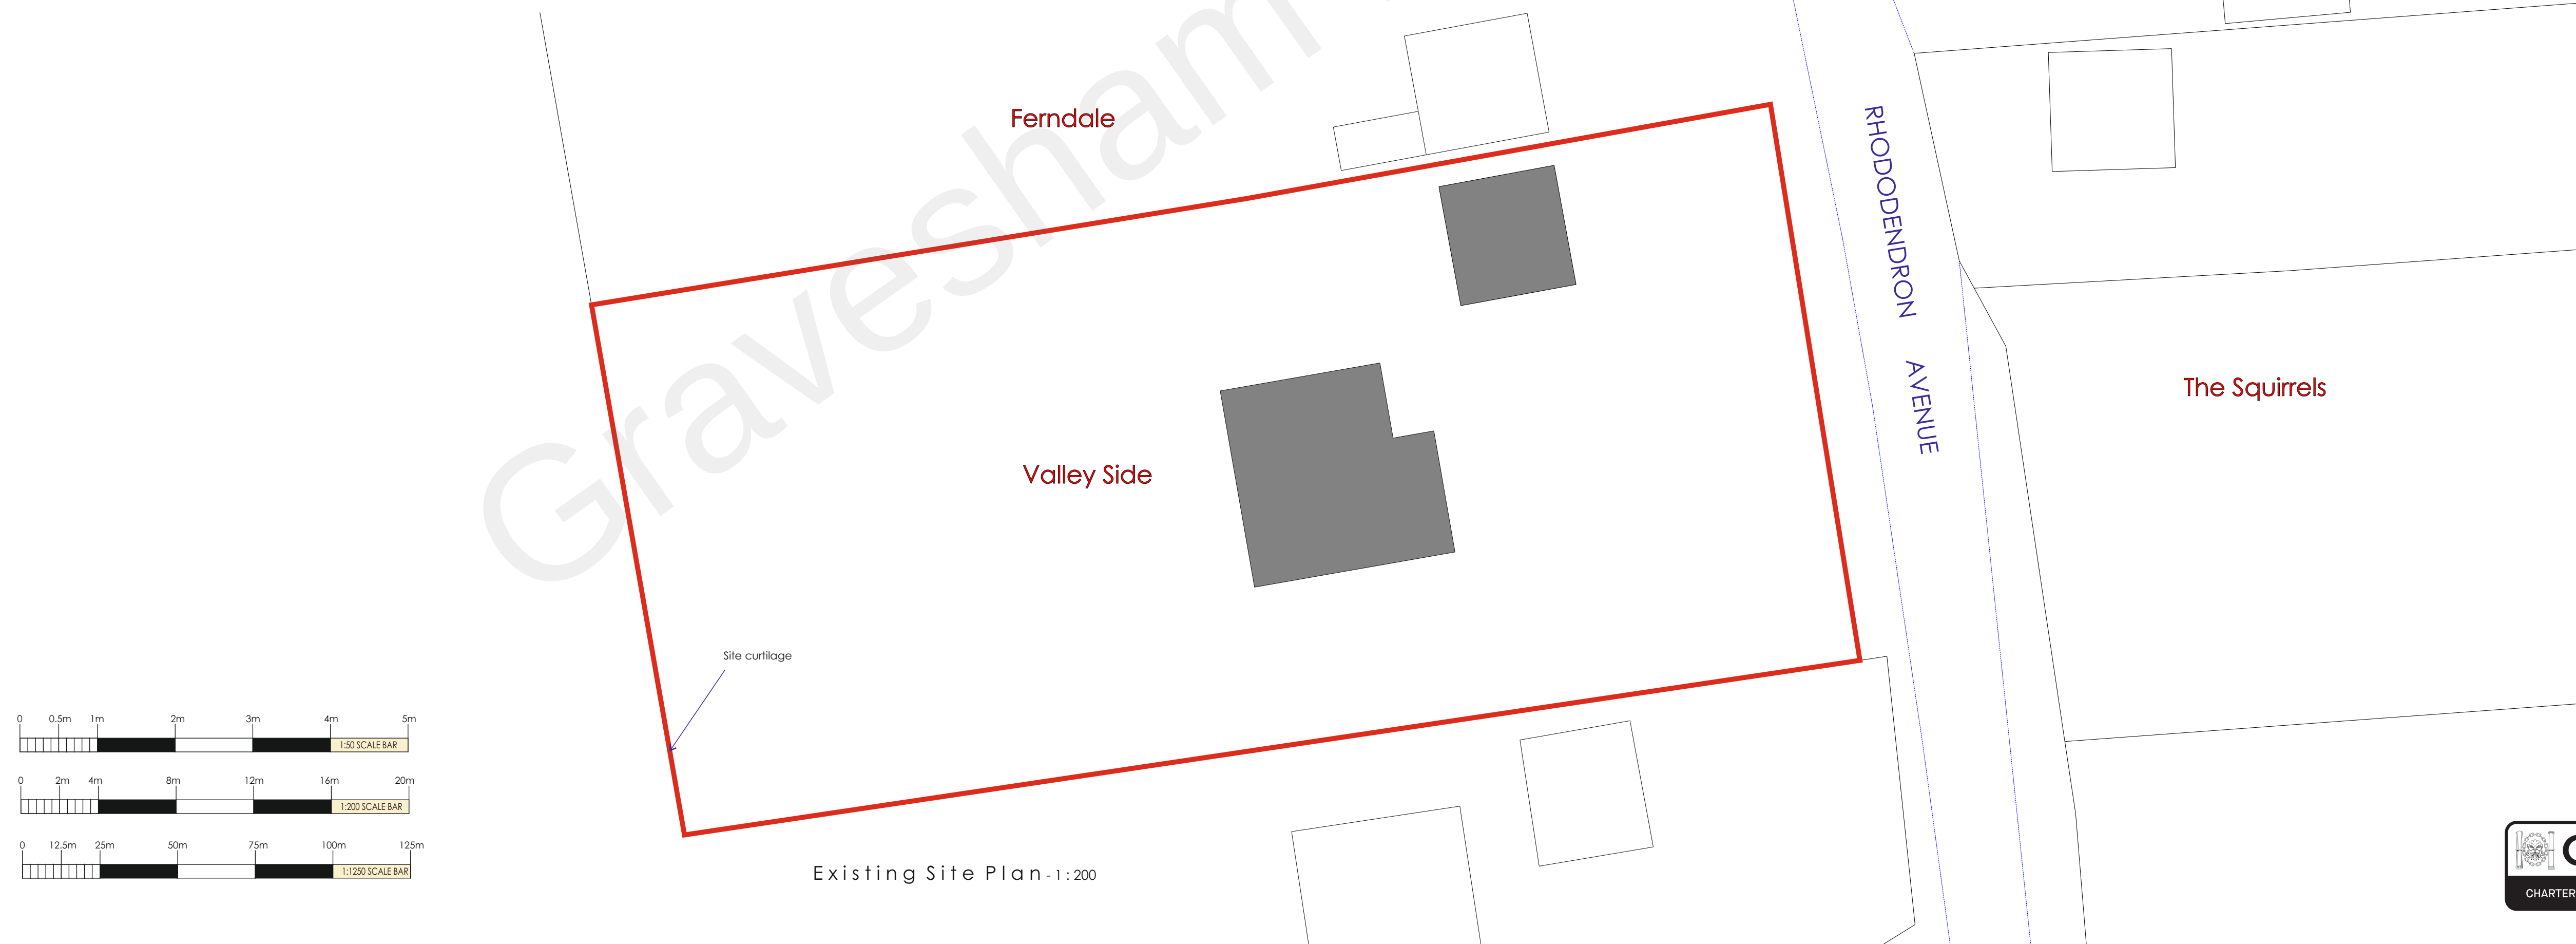

REVISIONS		
NO.	DATE	DESCRIPTION
1	1:50	RFW
2	November 2021	
Existing Floor and Site Plans with location Plan		
PROJECT		
Proposed Alterations and Side Extension Valley Side 53 Rhododendron Avenue Meopham Kent DA13 0TU for: Mr and Mrs I Webster		

WARD + ASSOCIATES
THE HOO WROTHAM ROAD
MEOPHAM GRAVESEND KENT DA13 0HP

T: 01474 814196 M: 07771 863940
E: admin@wardassociates.co.uk W: www.wardassociates.co.uk
Skype User Name: ragerwardassociates



3621.WD.02