





Existing Rear Elevation-1:50 WEST

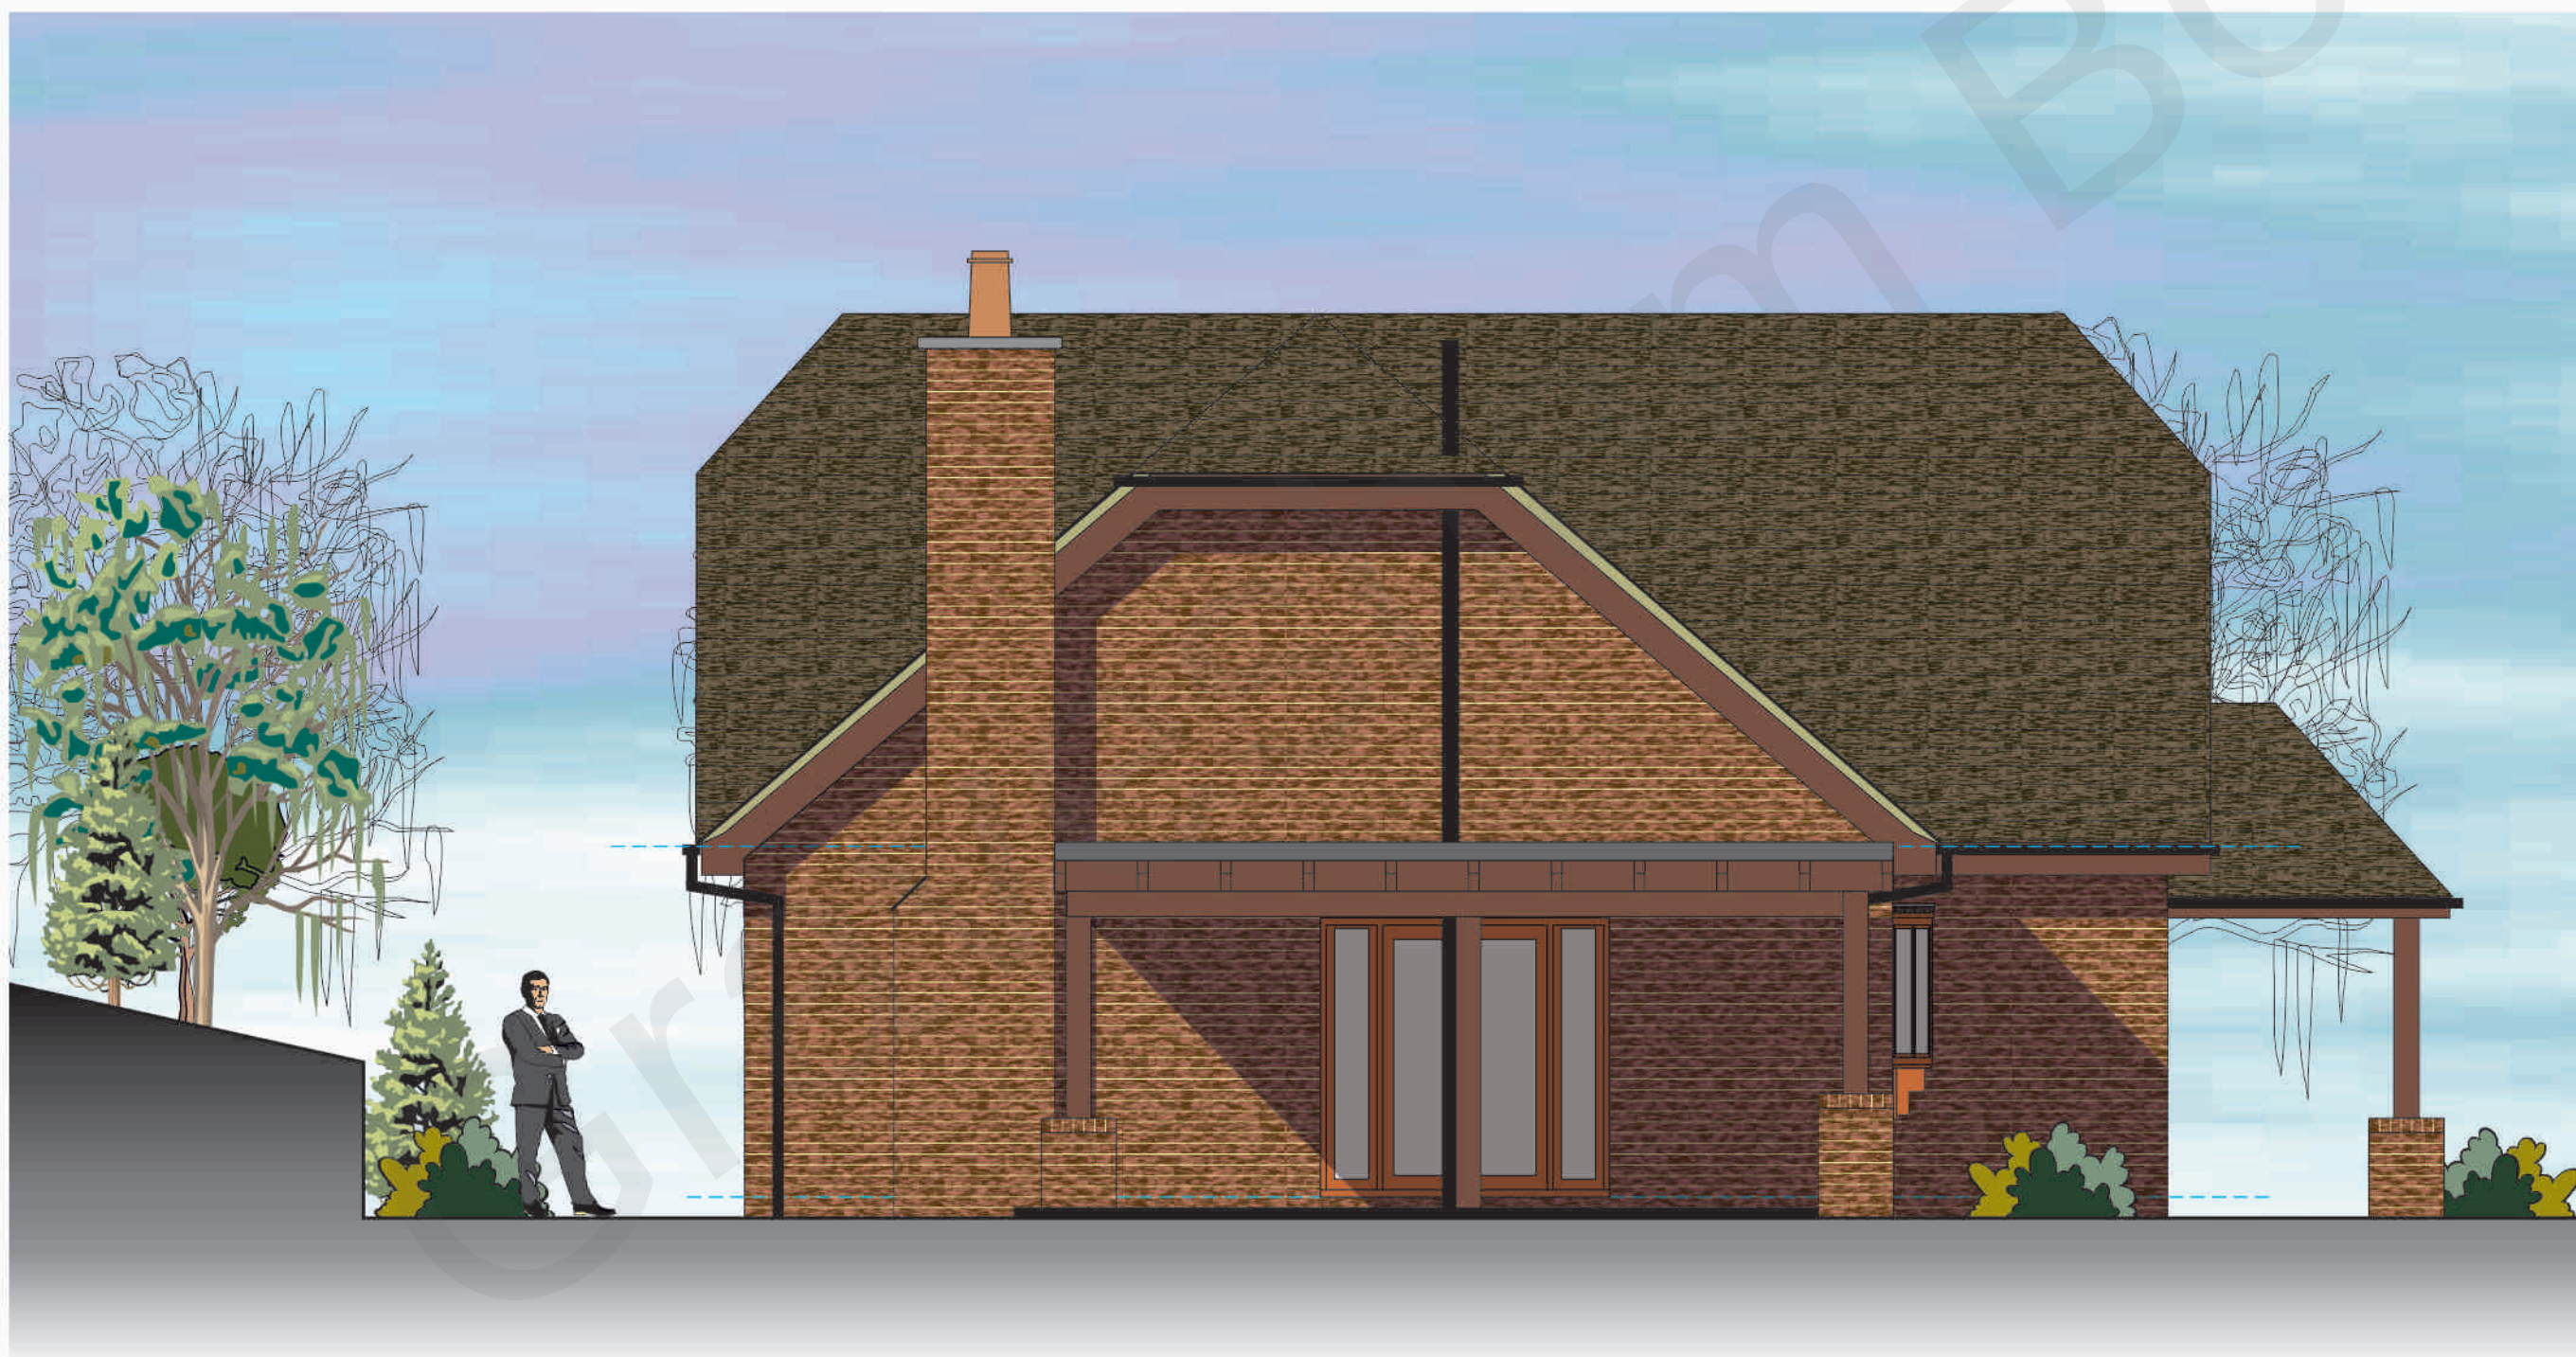

Existing Side Elevation-1:50 SOUTH

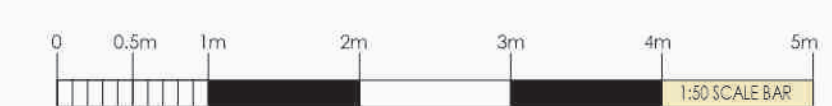

REVISED		
DATE	1:50	DRAWN
DATE	December 2021	
REVISION	Existing Elevations Rear West and side South	
PROJECT	Proposed Alterations and Side Extension Valley Side 55 Pseudotsuga Avenue Meopham Kent DA13 0TU for: <i>M and M's Webster</i>	
WARD + ASSOCIATES  THE HOO WROTHAM ROAD MEOPHAM GRAVESEND KENT DA13 0HP T: 01474 814196 M: 07771 863940 E: admin@wardassociates.co.uk W: www.wardassociates.co.uk (Type User Name: wardwardassociates)		
PROJECT NUMBER	3621.WD.04	