




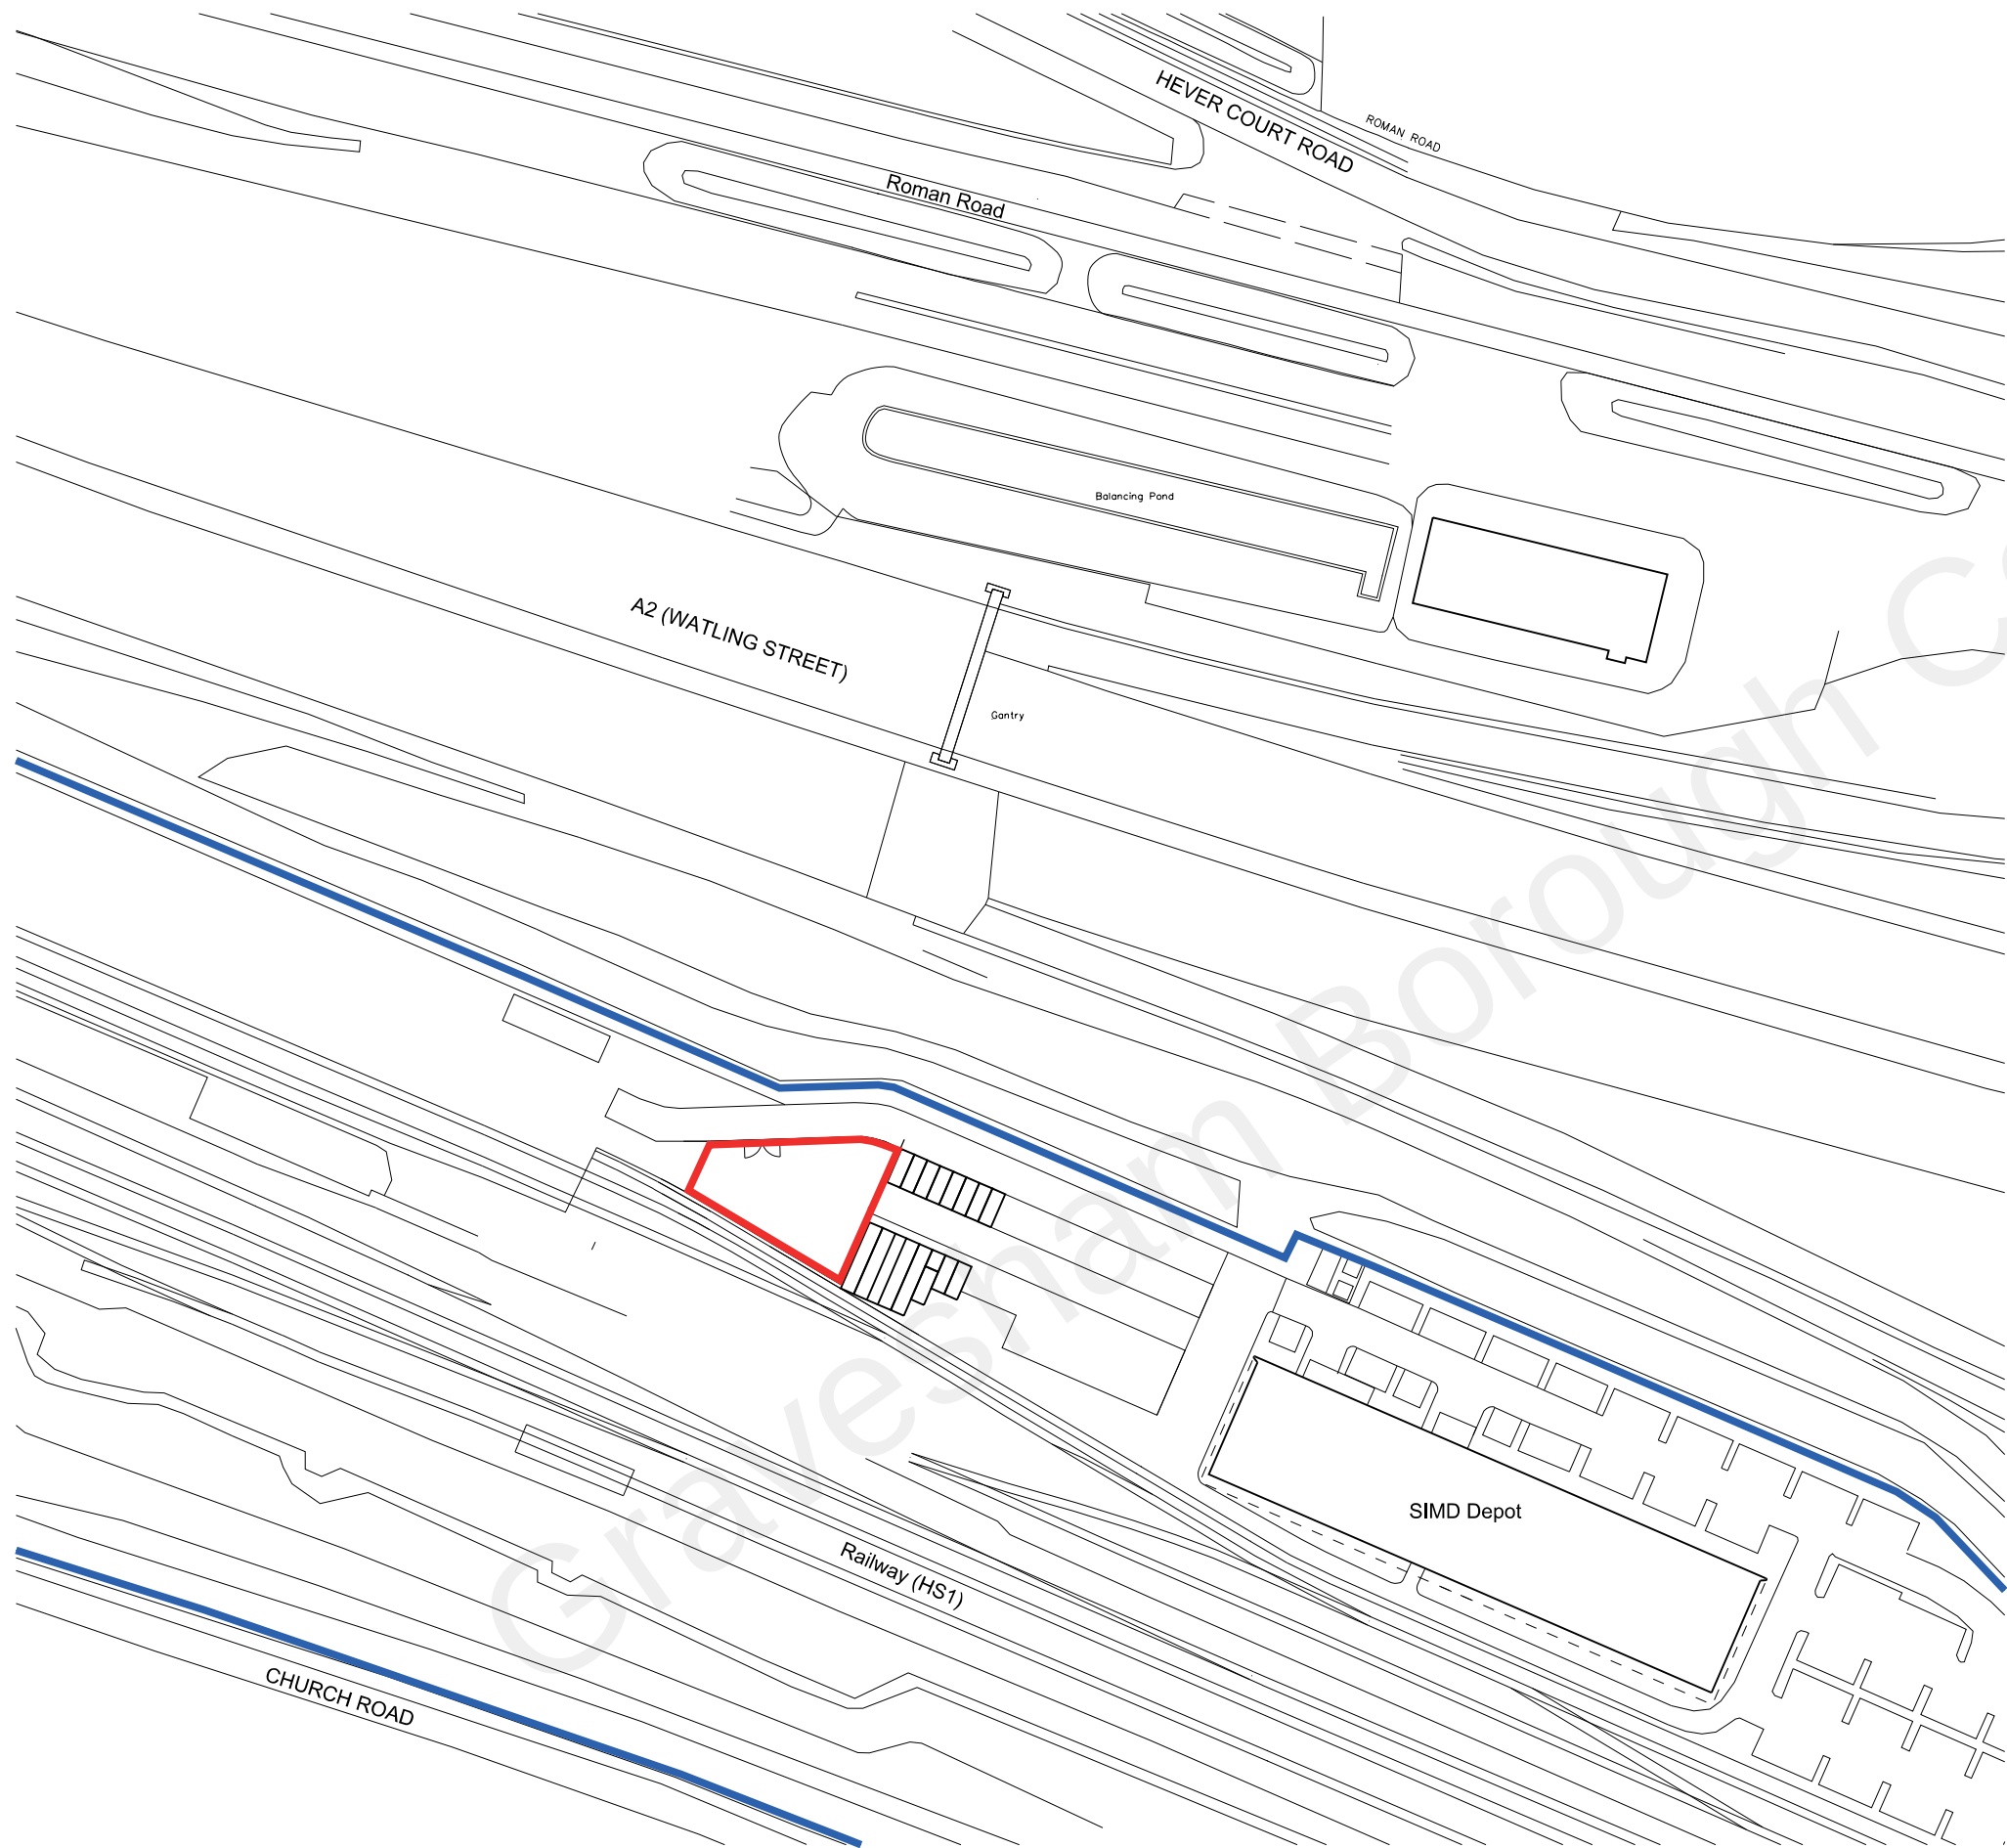

Location Plan
Scale 1:1250

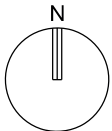

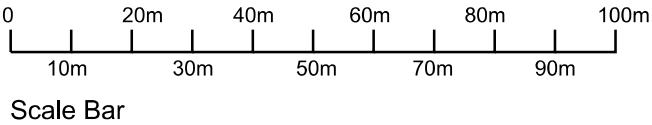

EST. 94

The Art Of Design Ltd
LENACRE HALL BARN
393A SANDYHURST LANE
ASHFORD, KENT TN25 4PF
T. 01233 666146
F. 01233 666168
E. info@theartofdesign.co.uk
www.theartofdesign.co.uk

project Cable Racking Canopy at SIMD, Henhurst Road, Gravesend		job number 16612	
drawing title Location Plan		drawing no. 01	rev. -
		date May 16	
client Network Rail		drawn BM	checked KW
		scale 1:1250 @ A3	