



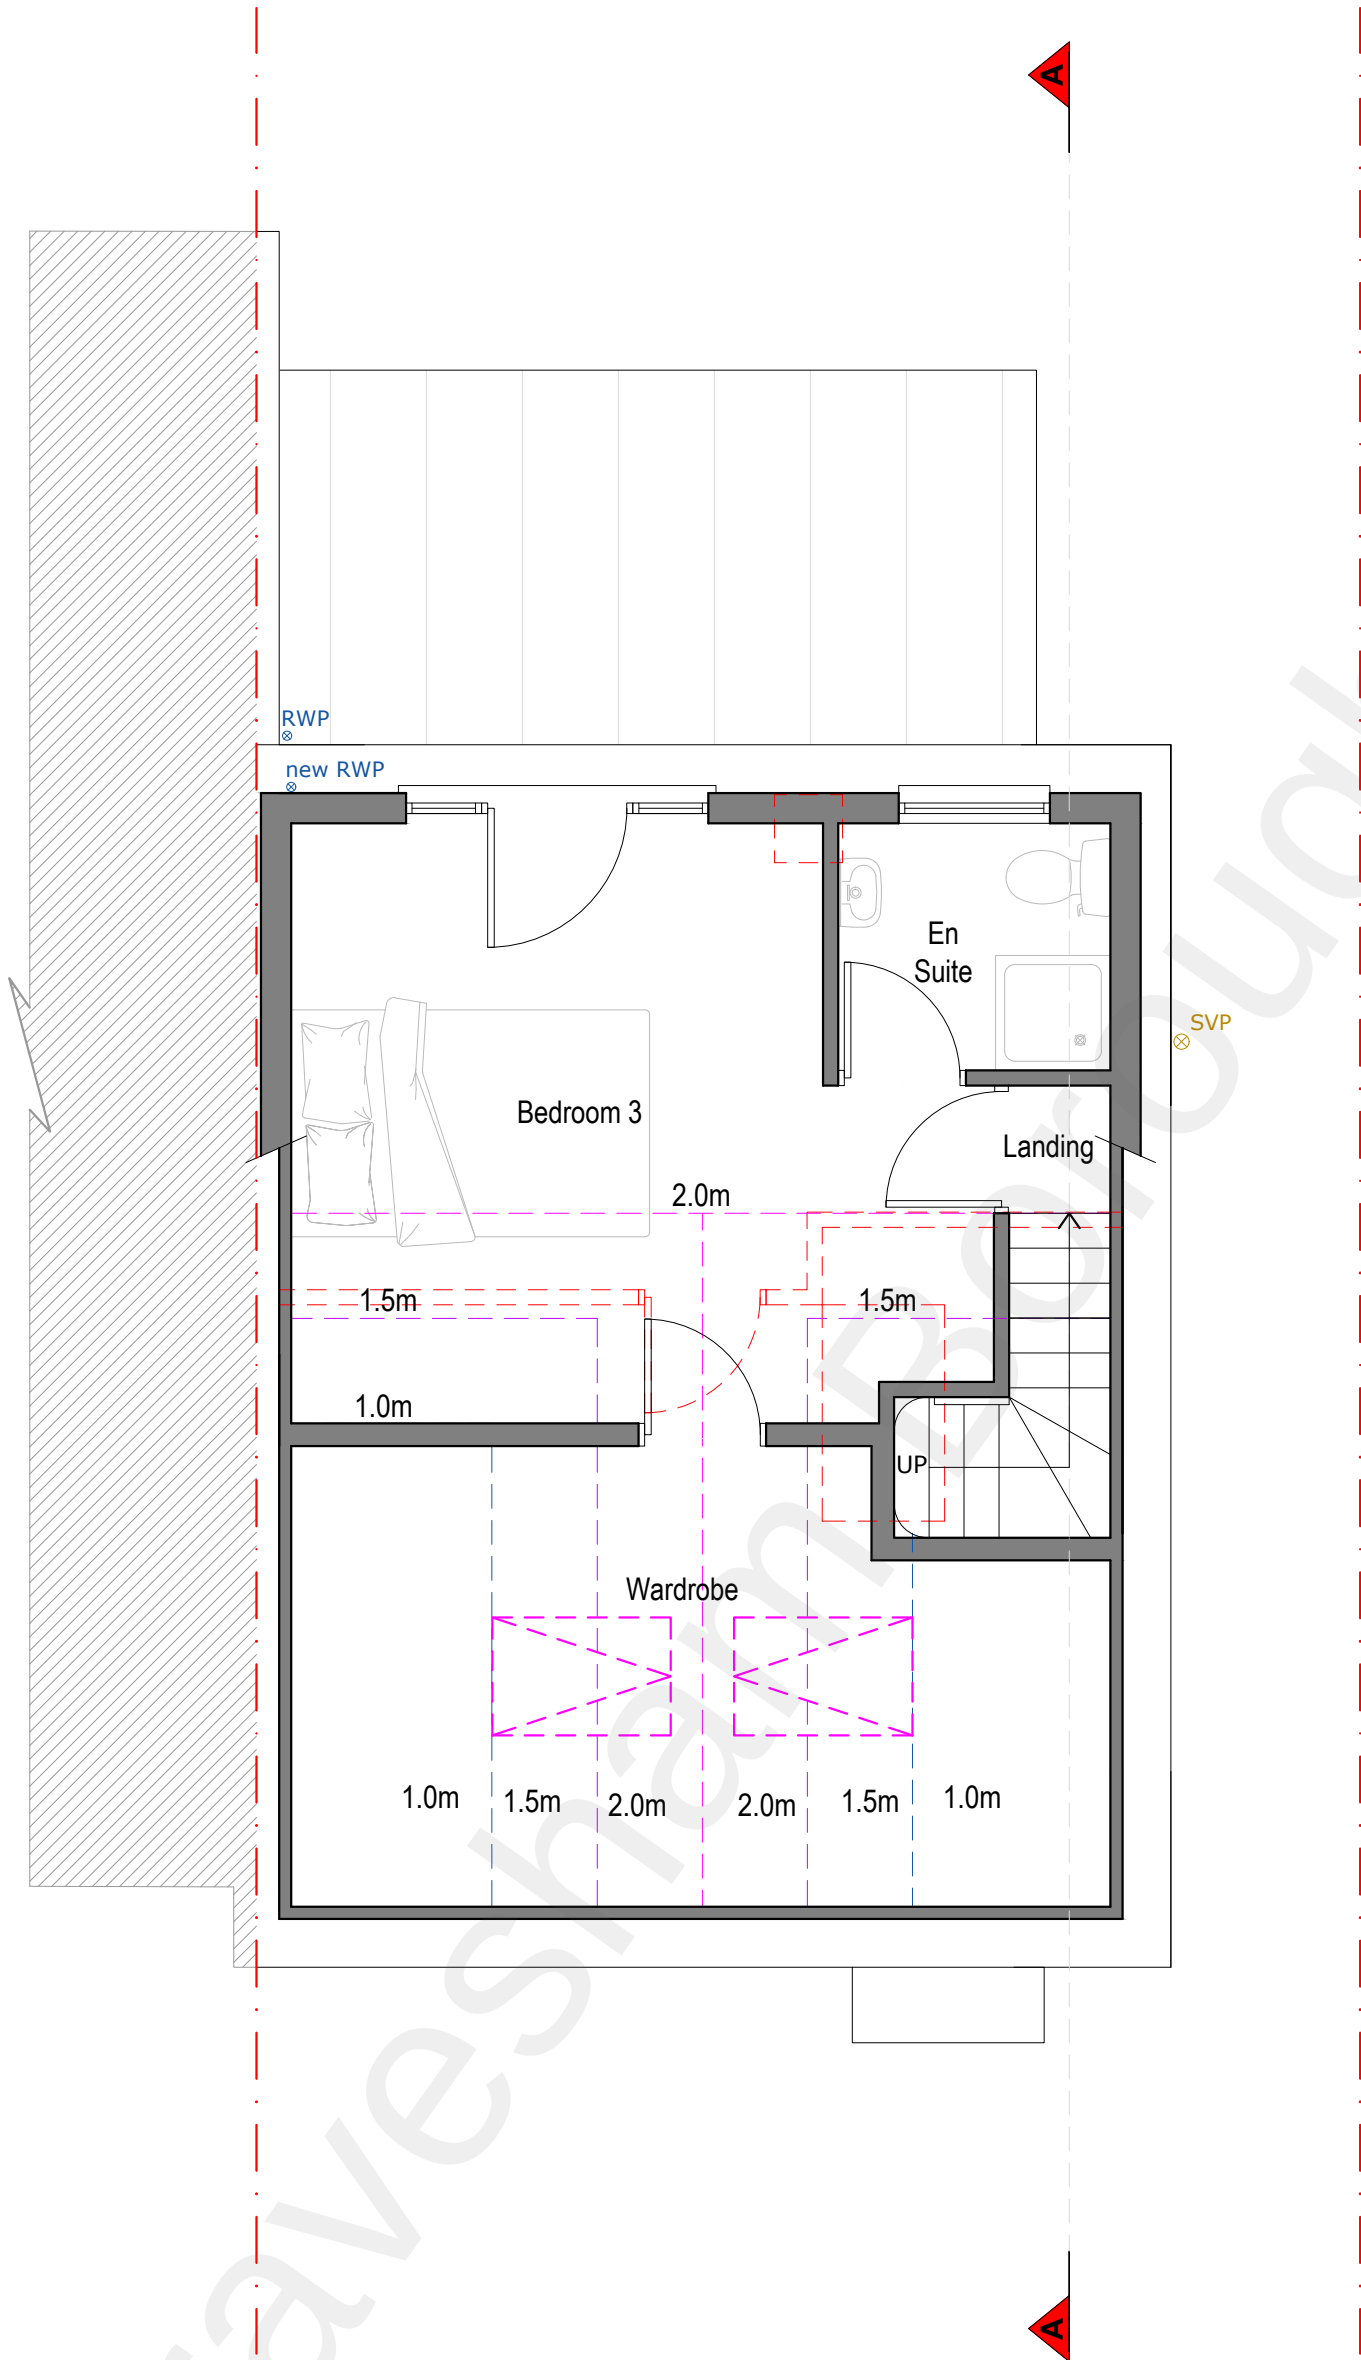

Proposed Loft Plan

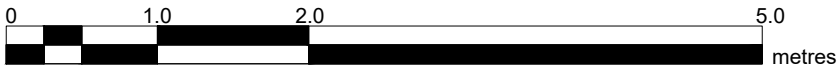

Copyright in the design and this drawing is the property of RESI.

Reproduction in whole or in part is forbidden without written sanction of RESI.

All dimensions to be cross-checked on site prior to completing a Planning, structural engineering, the party wall process and construction.

Print to scale (as actual size)

NOTES

Proposed loft area ca. 23.14 m²
Additional Area: 23.14 m²

DRAINAGE KEYS

RWP Rainwater downpipe

SVP Soil vent pipe

→ Flow direction

— Sewer pipes

GENERAL KEYS

- - - Boundary line

Existing walls

Existing removed

Proposed walls

Proposed Rooflight

REV	DESCRIPTION	DRN	CHK
PP06	PLANNING DRAWINGS	DK	FD
		14.05.2022	14.05.2022

Job Title
Loft conversion at
23 Vicarage Lane, DA12 4TF

Drawing Status
Planning Drawings

Client
Alan Ring

Drawing Title
Proposed Loft Plan

Scale
1/50 @ A2, 1/100 @ A4

Date
June 22

Drawing No.
22-0975 - 07

Drawn
DK

Checked
FD