


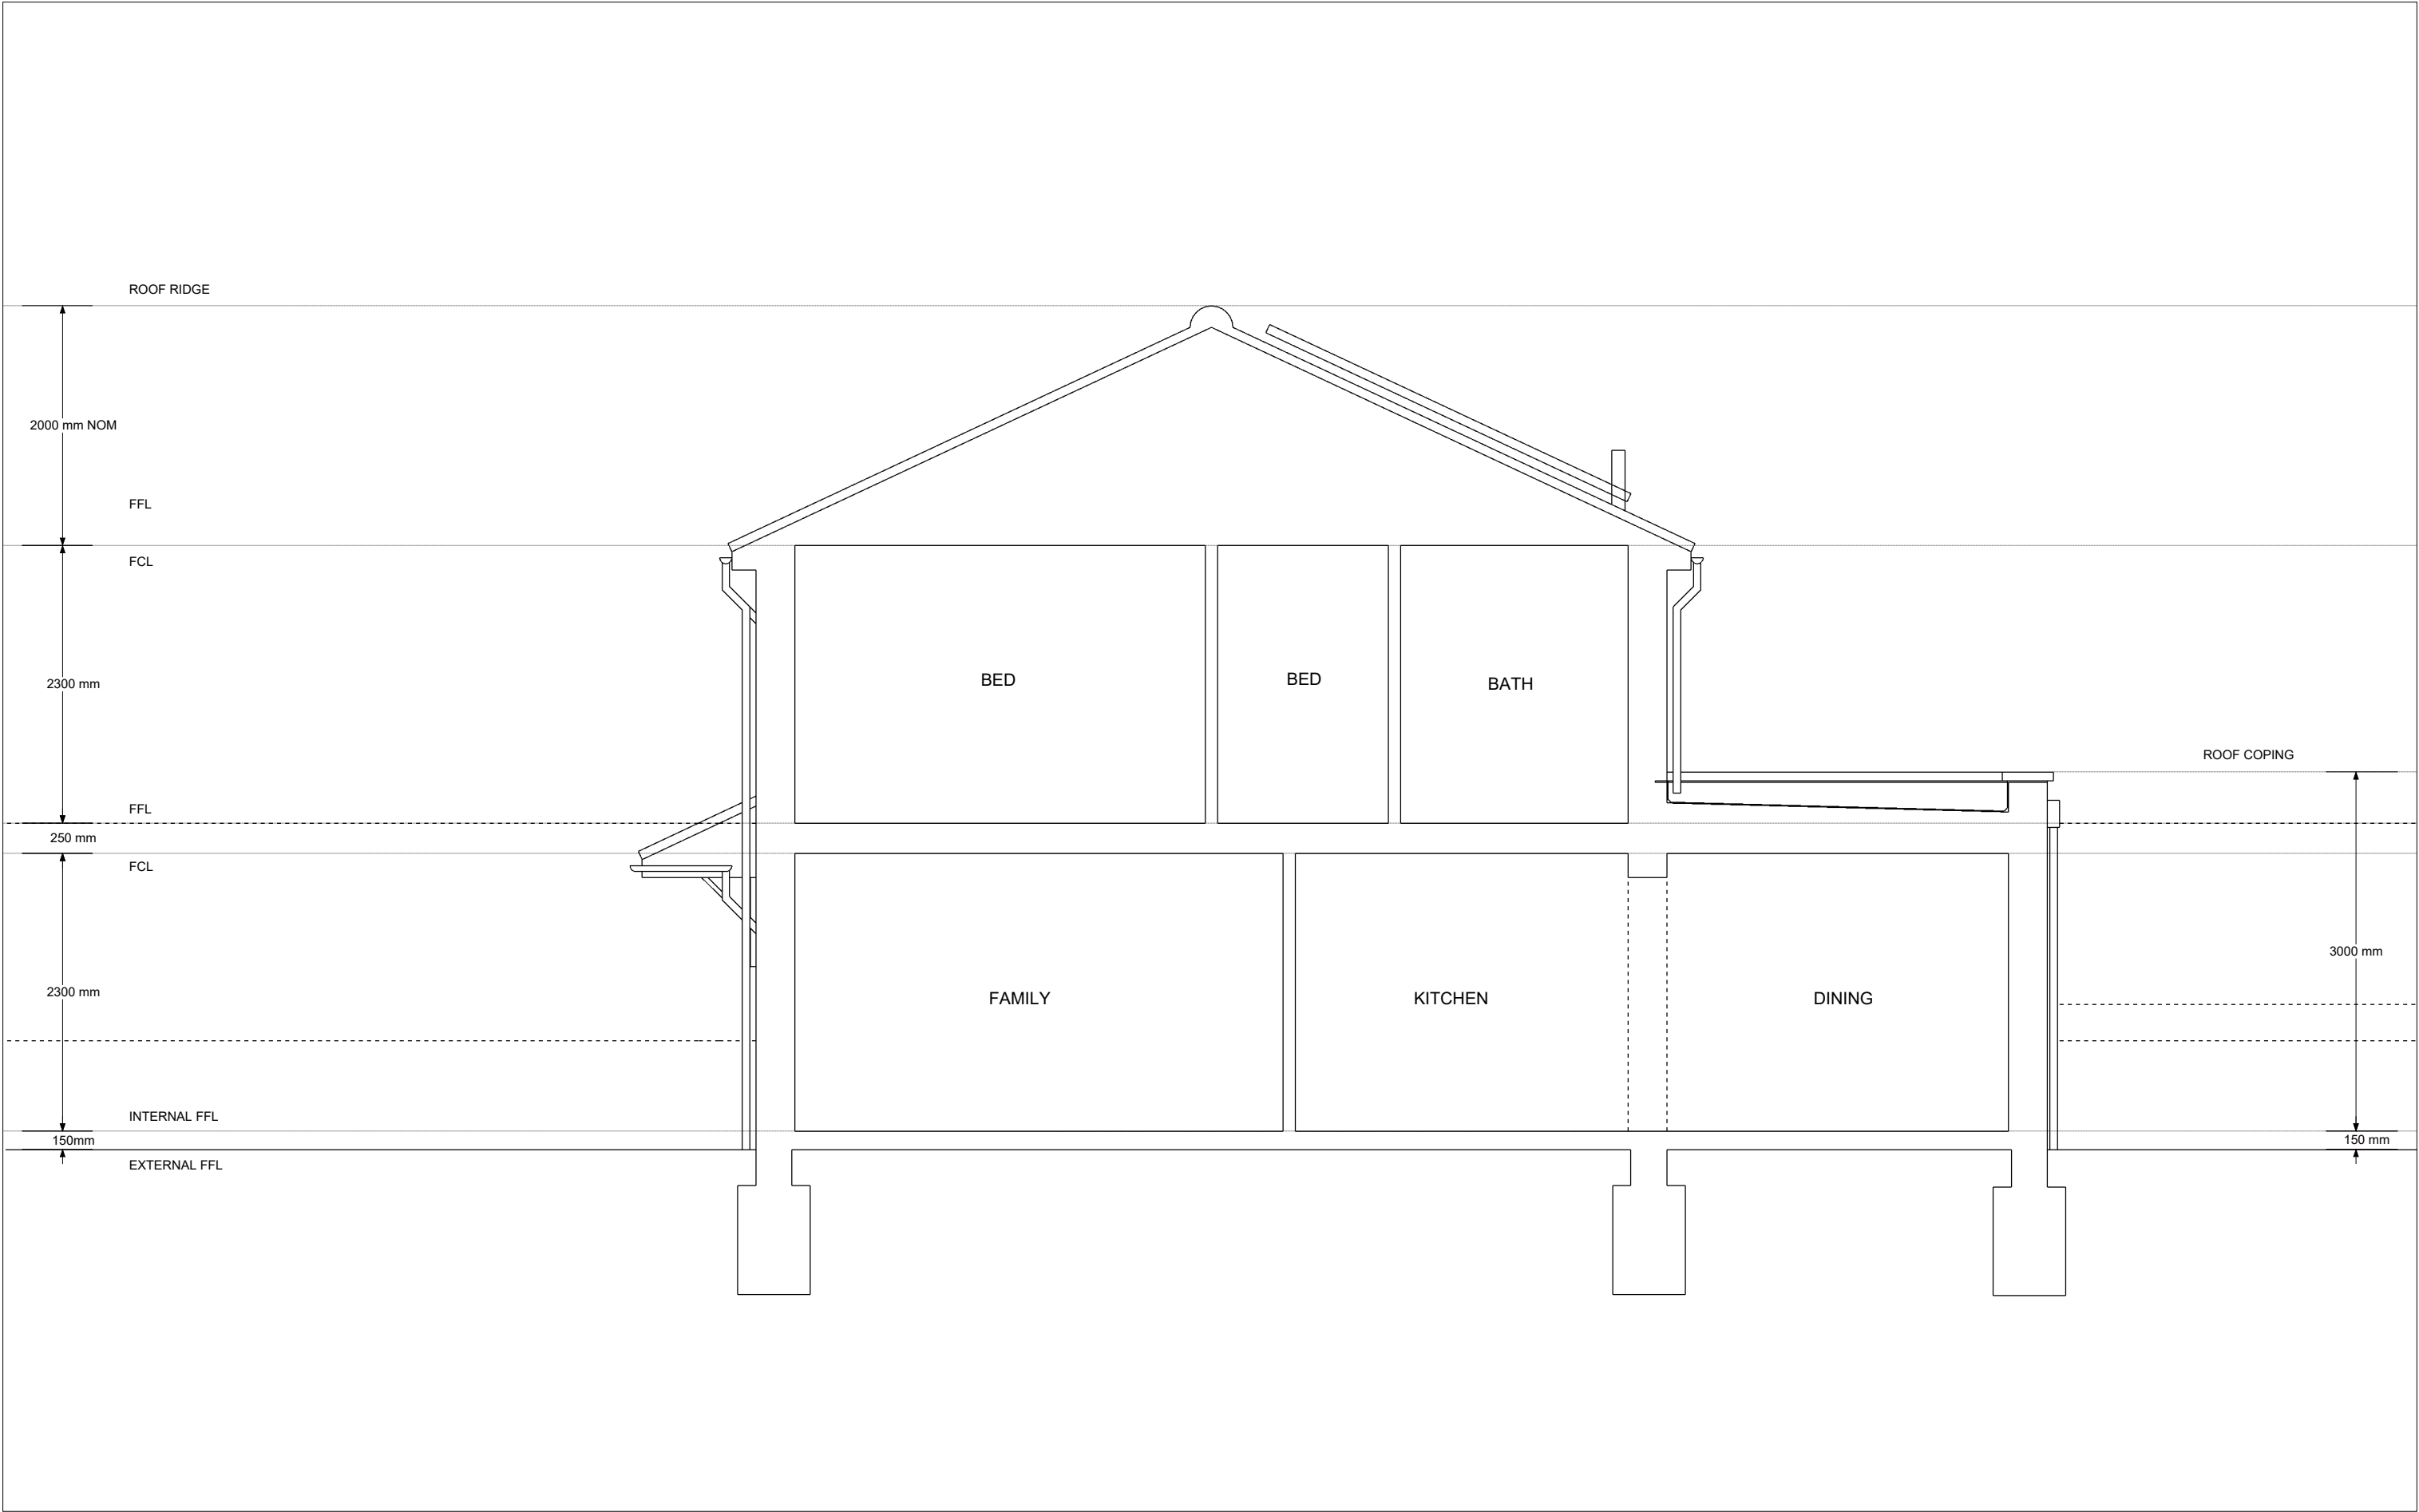


Steve Baker **Architect**  
78 Pound Road East Peckham Tonbridge Kent TN12 5BJ  
18 Hatton Place London EC1M 8RU  
T: +44 (0)1622 870275  
E: contact@stevebakerarchitect.com  
W: www.stevebakerarchitect.com

| S   | R | Date | Description |
|---|---|------|-------------|
| © COPYRIGHT 2020 STEVE BAKER ARCHITECT<br>Ordnance Survey. © Crown Copyright 2020. All rights reserved.<br>Supplied by Getmapping Licence number 100042766. |   |      |             |
| Note - Do not scale from this drawing. All dimensions must be checked on site by the contractor and any discrepancies reported immediately.                 |   |      |             |



D and K PARTRIDGE + J and C CASSIDY

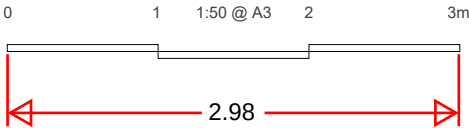

|                                                |             |                |              |
|------------------------------------------------|-------------|----------------|--------------|
| Client:<br>D and K PARTRIDGE + J and C CASSIDY |             |                |              |
| Project Title:<br>PEACH CROFT, GRAVESEND       |             |                |              |
| Status:<br>PLANNING                            | Stage:<br>P | Scale:<br>1:50 | Sheet:<br>A3 |

|                                       |            |                |               |                     |                |
|---------------------------------------|------------|----------------|---------------|---------------------|----------------|
| Drawing Title:<br>PROPOSED SECTION AA |            |                |               |                     |                |
| Project No:<br>A22050                 | Disc:<br>A | Building:<br>- | Package:<br>- | Drawing No:<br>1120 | Revision:<br>_ |