
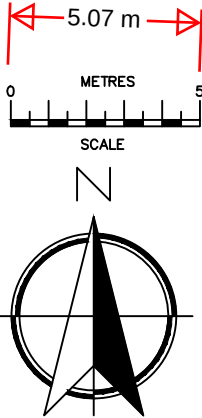


© This drawing is protected by copyright and must not be copied or reproduced without the written consent of Penfold Project Services

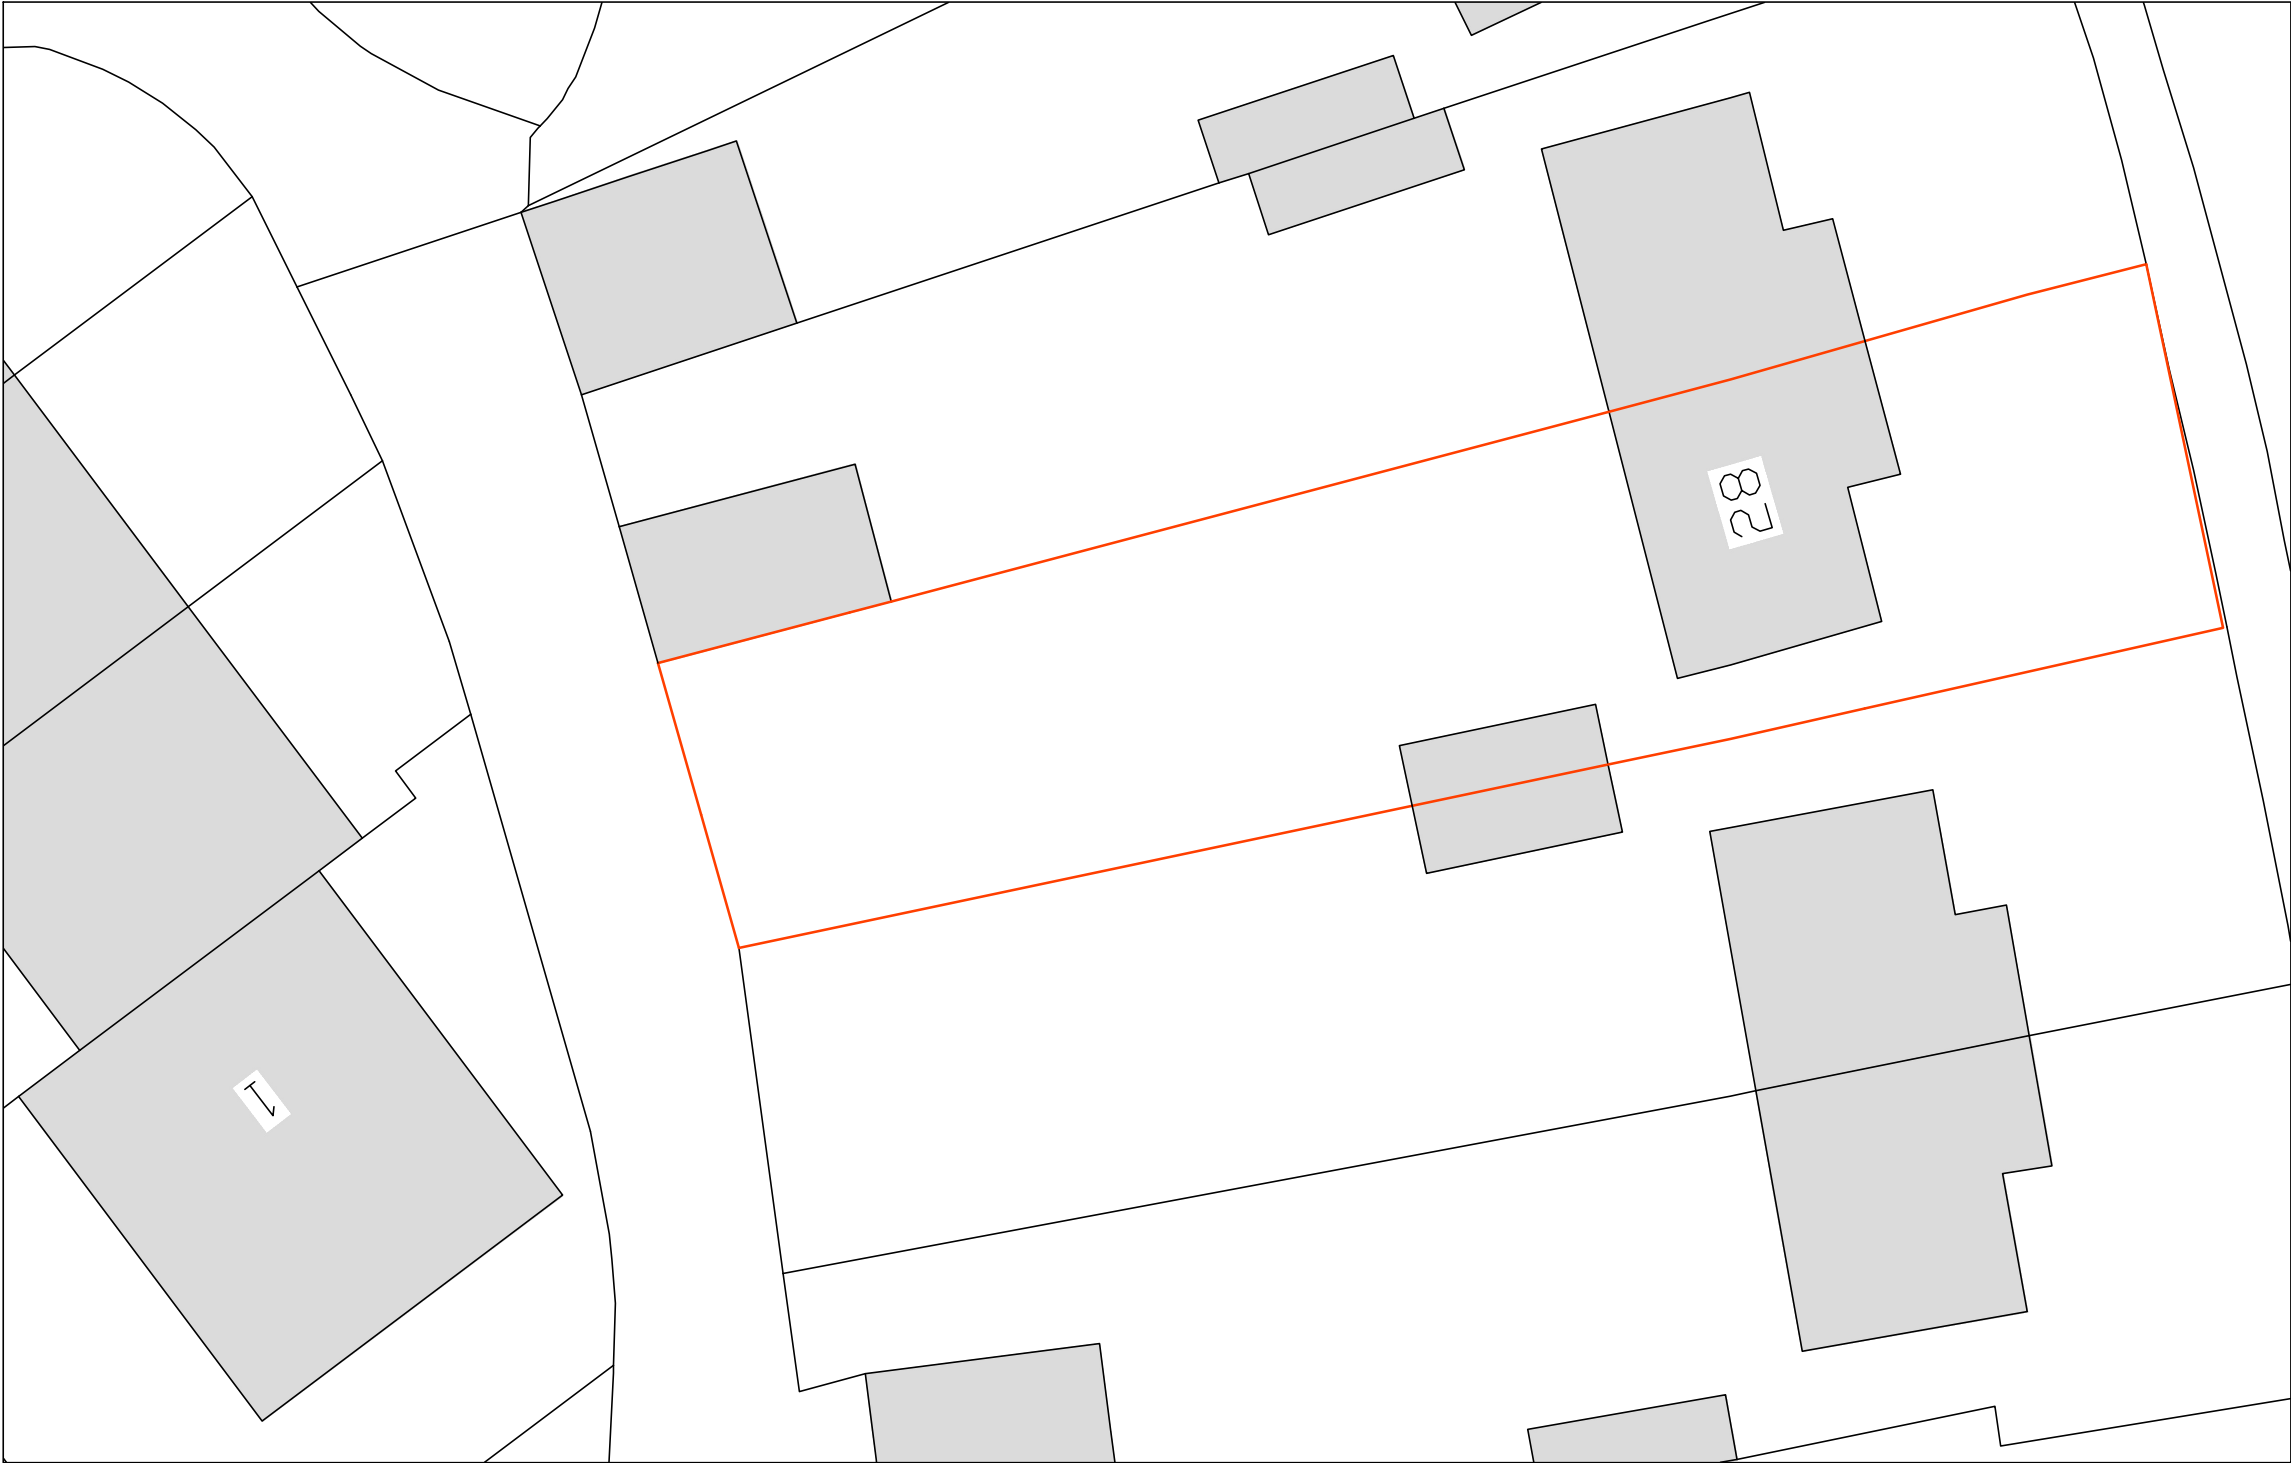

|   |                                                              |          |
|---|--------------------------------------------------------------|----------|
|   |                                                              |          |
|   |                                                              |          |
|   |                                                              |          |
| Date   | No                                                           | Revision |
| <b>Penfold Project Services</b>                                                                                  |                                                              |          |
| Epmarket, Wrotham Road, Meopham, Kent, DA13 0JH<br>Telephone: 01474 816690<br>e-mail: apenfold448@btinternet.com |                                                              |          |
| Job Title:   | Rear of<br>28 LANES AVENUE<br>NORTHFLEET<br>KENT<br>DA11 7HR |          |
| Dwg Title:   | PROPOSED NEW DWELLING<br>BLOCK PLAN<br>AS EXISTING           |          |
| Scale:   | 1:200 @ A3                                                   |          |
| Dwg No.:   | 1002                                                         |          |
| Date:   | May 2024                                                     |          |