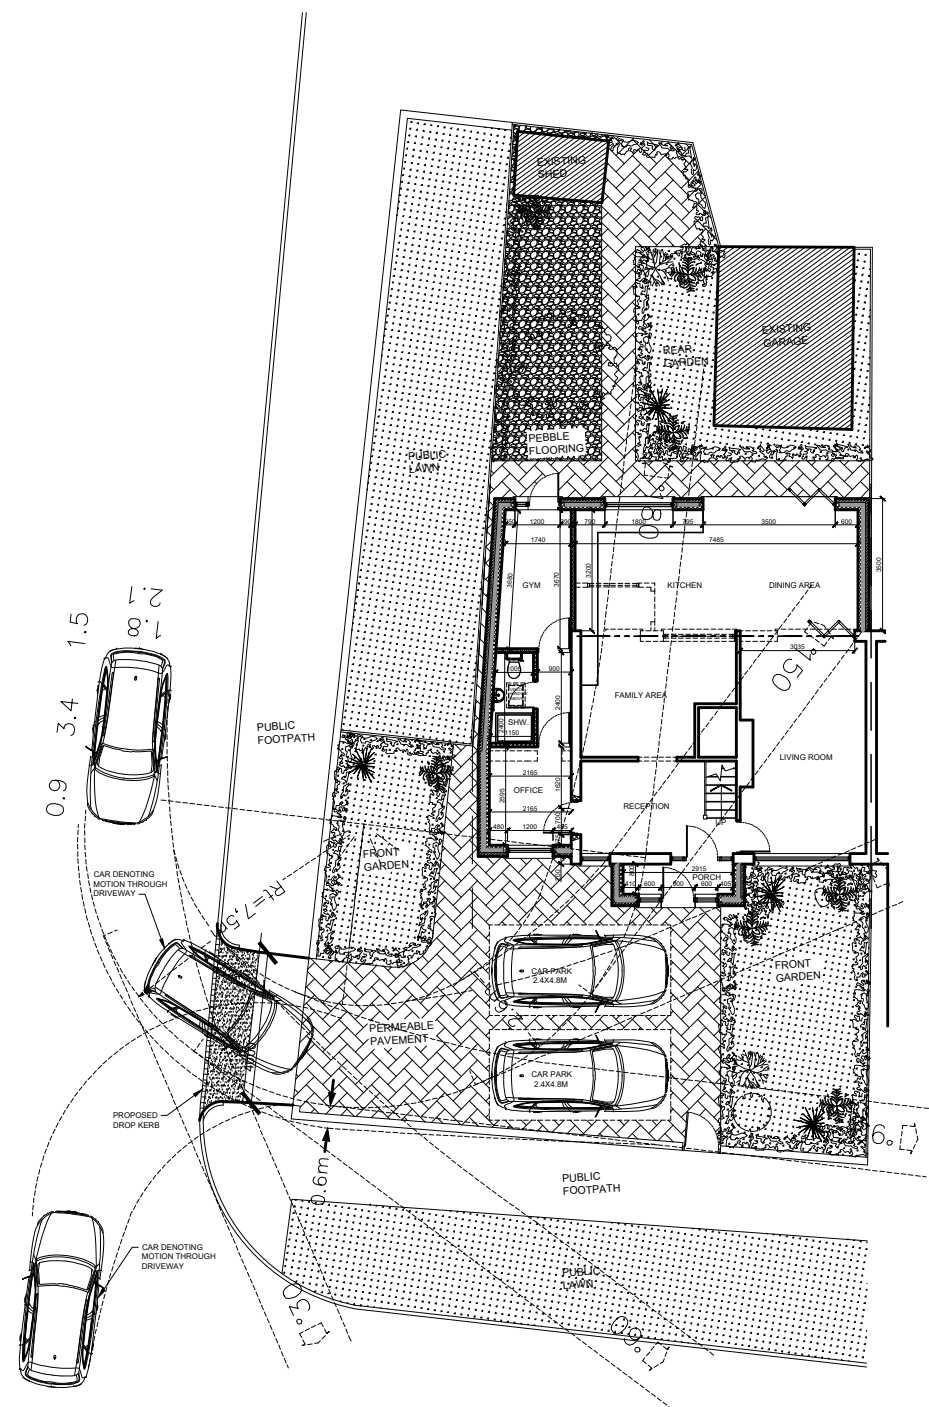
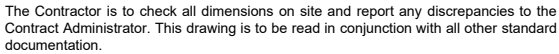


drawn: MV	chkd : SS	date:22.01.2024
status: Planning		scale: 1:200@A3
proj no : 2446	drg no: 03	rev no: B