
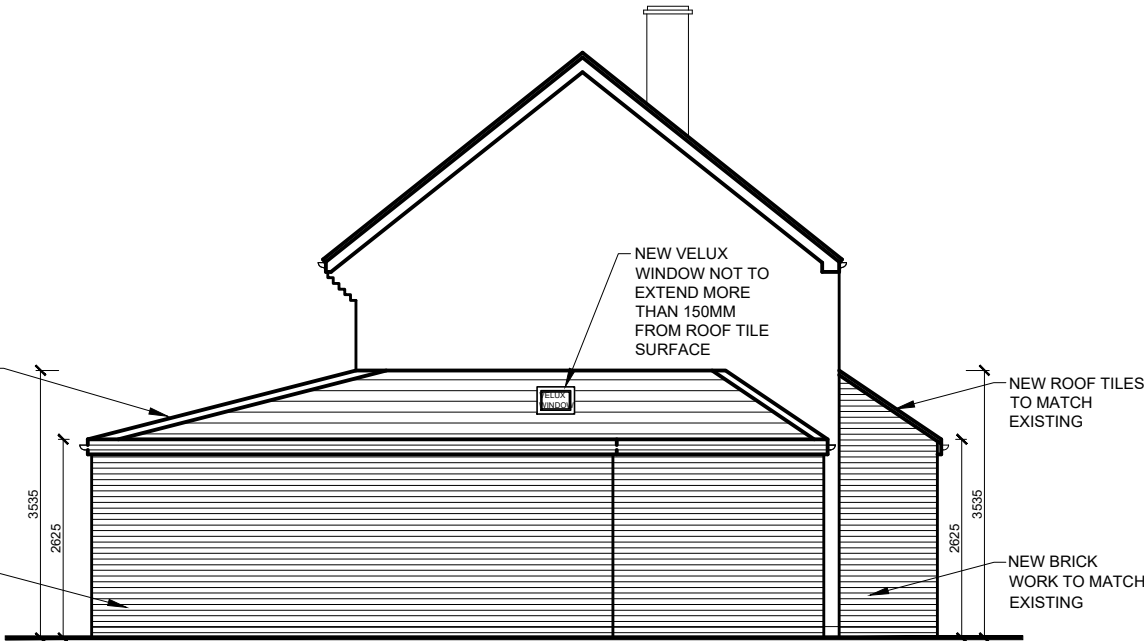
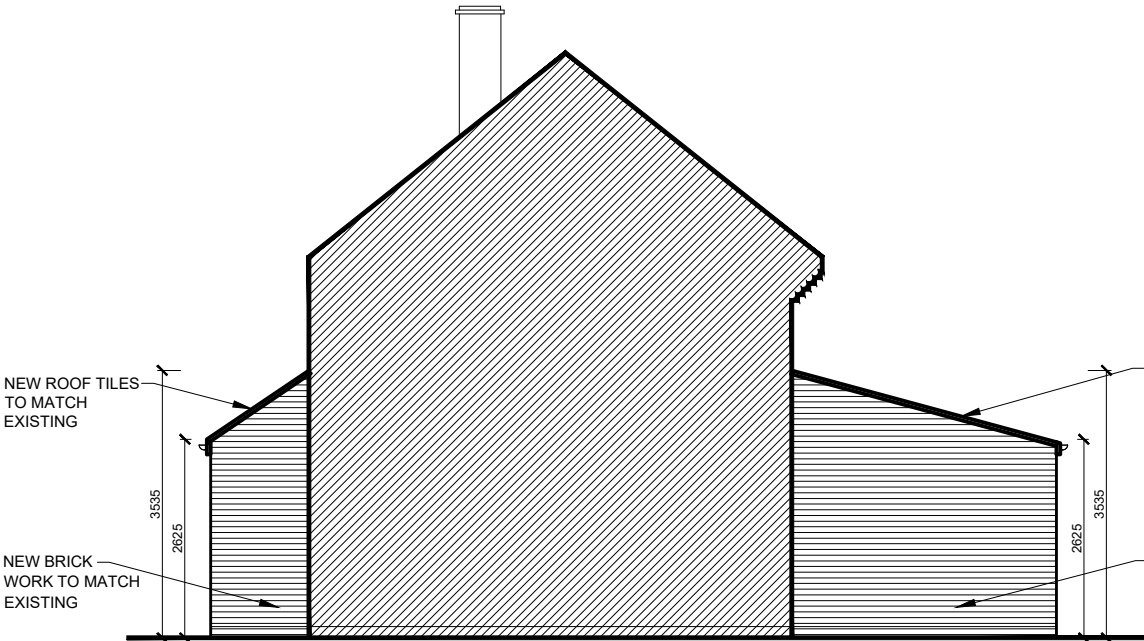
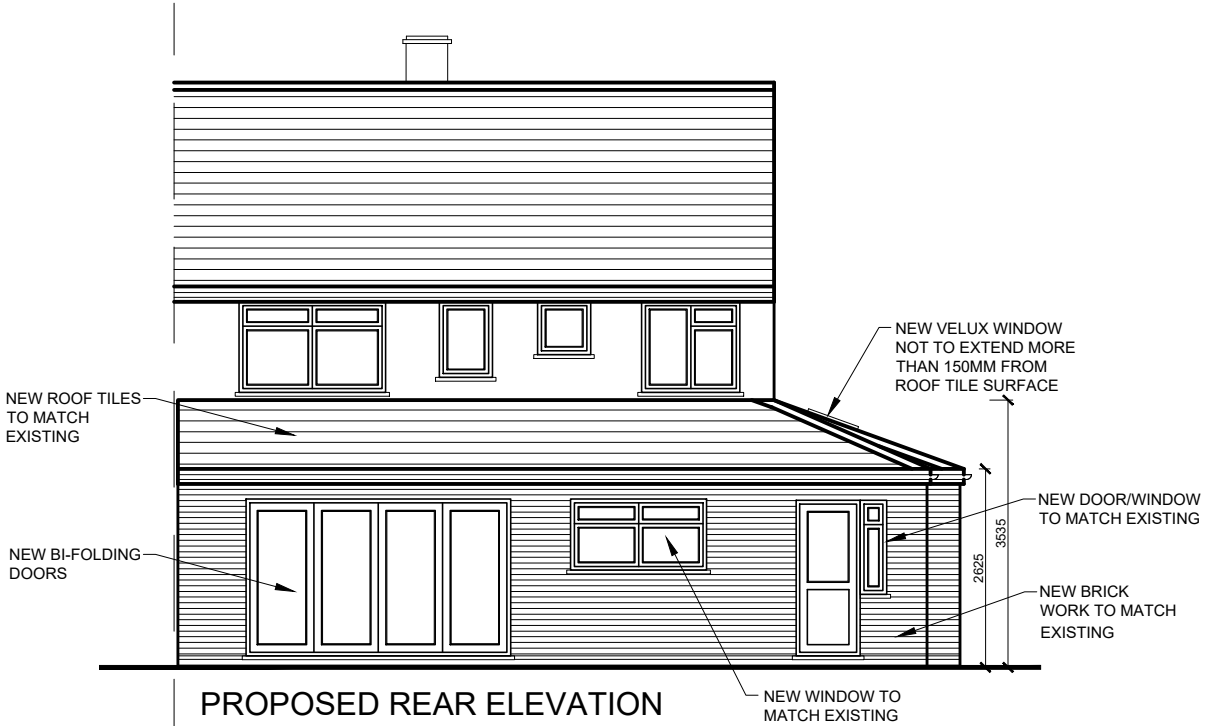


The Contractor is to check all dimensions on site and report any discrepancies to the Contract Administrator. This drawing is to be read in conjunction with all other standard documentation.

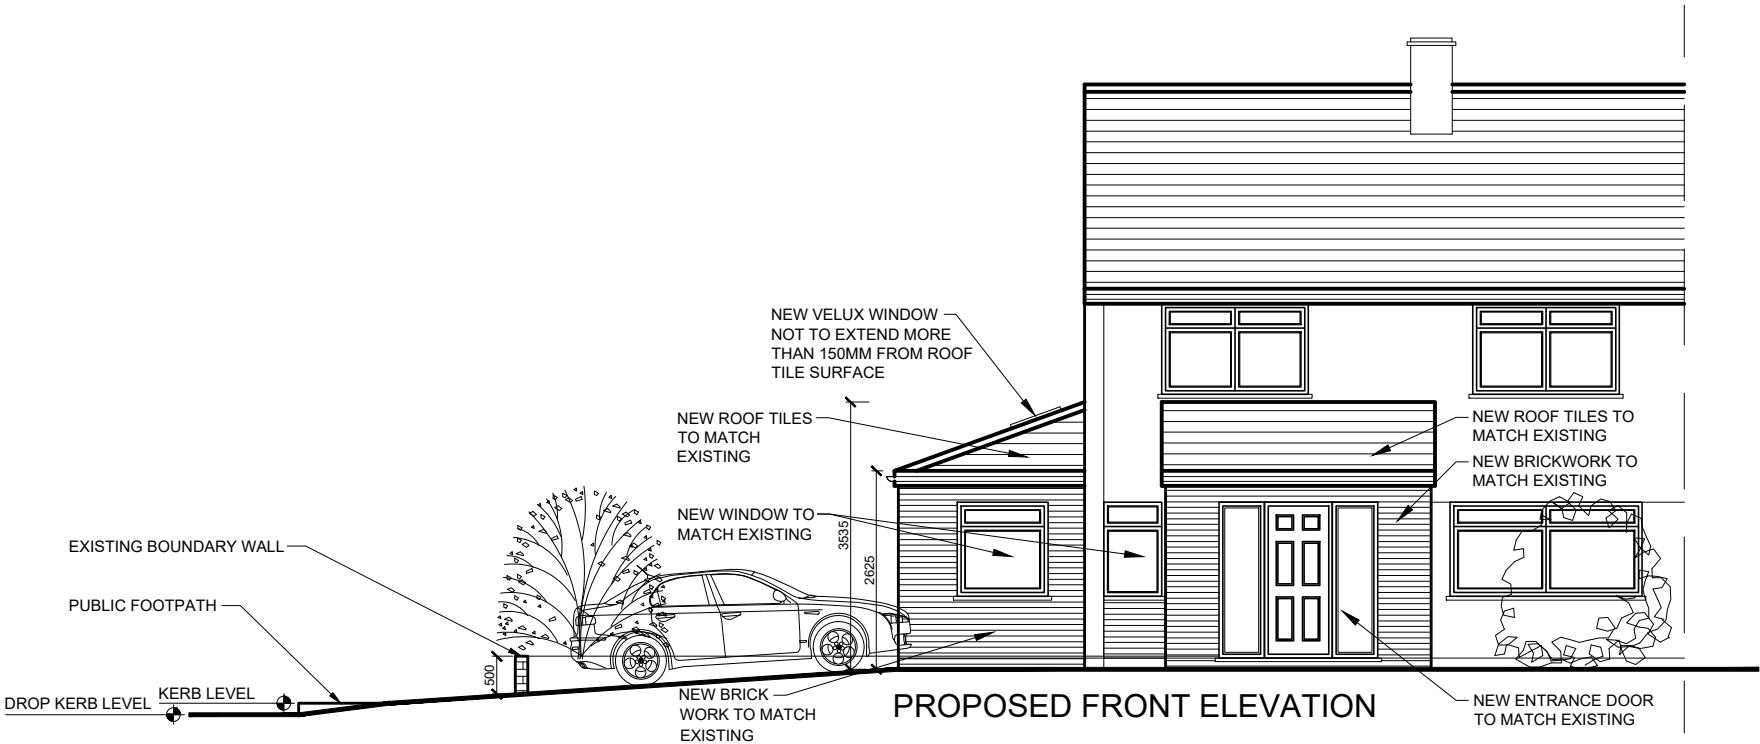

rev.	description	date	chkd.
93 Cotmandene Crescent, Orpington, Kent BR5 2RA 020 3004 9238 07931 931 035 s.nagpal@dapconsultants.co.uk www.dapconsultants.co.uk			
project : 212 Livingston Road Gravesend			
drawing title : Proposed Elevations			
drawn: MV	chkd: SS	date:22.01.2024	
status:	Planning	scale: 1:100@A3	
proj no : 2446	drg no: 04	rev no: B	