

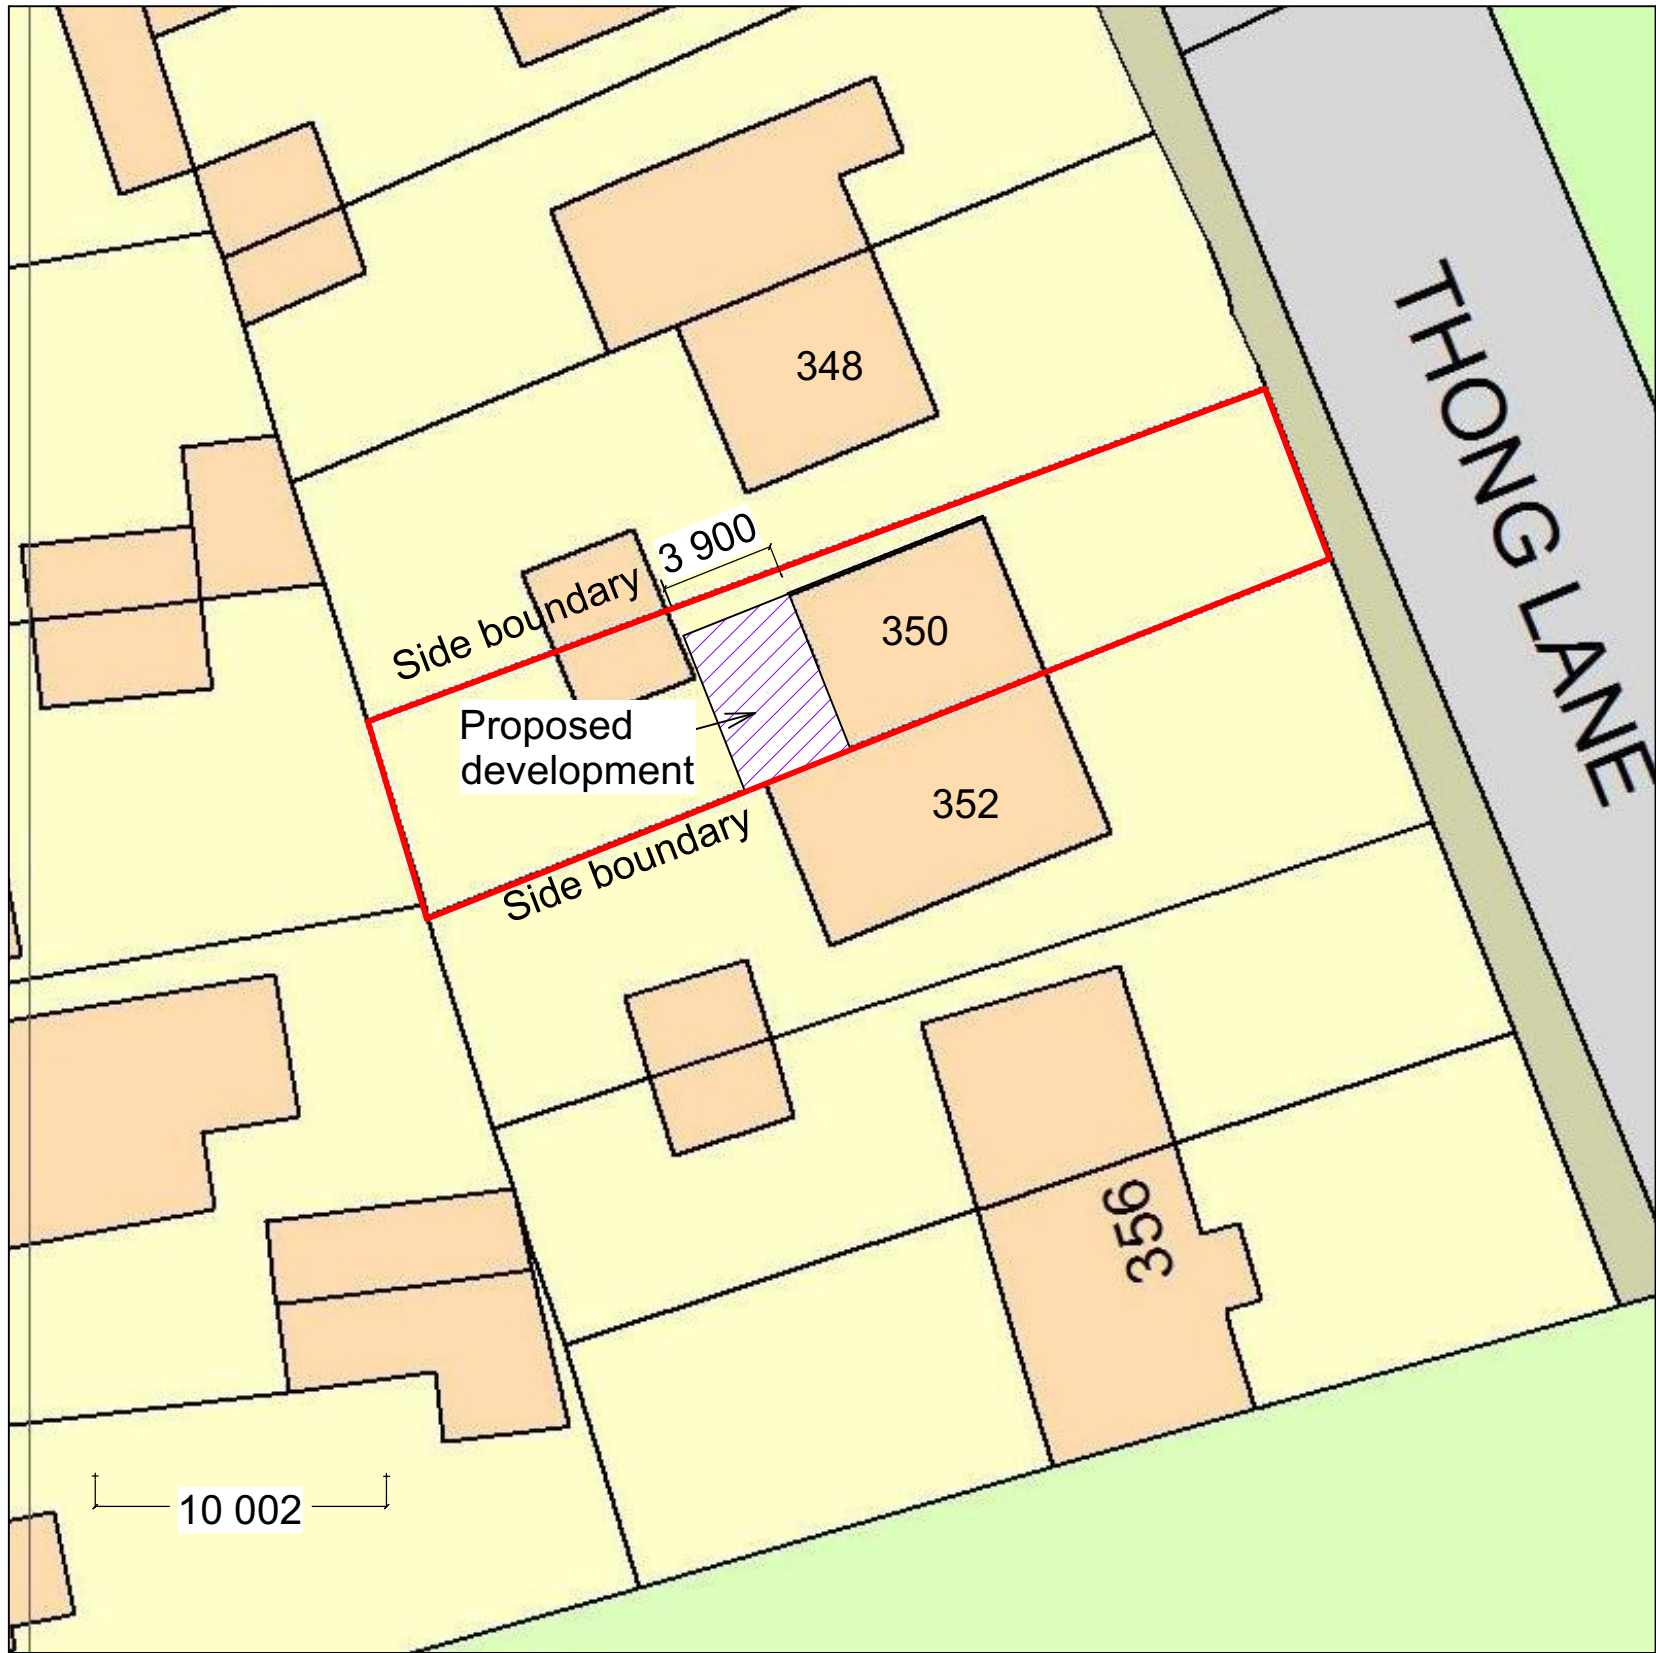


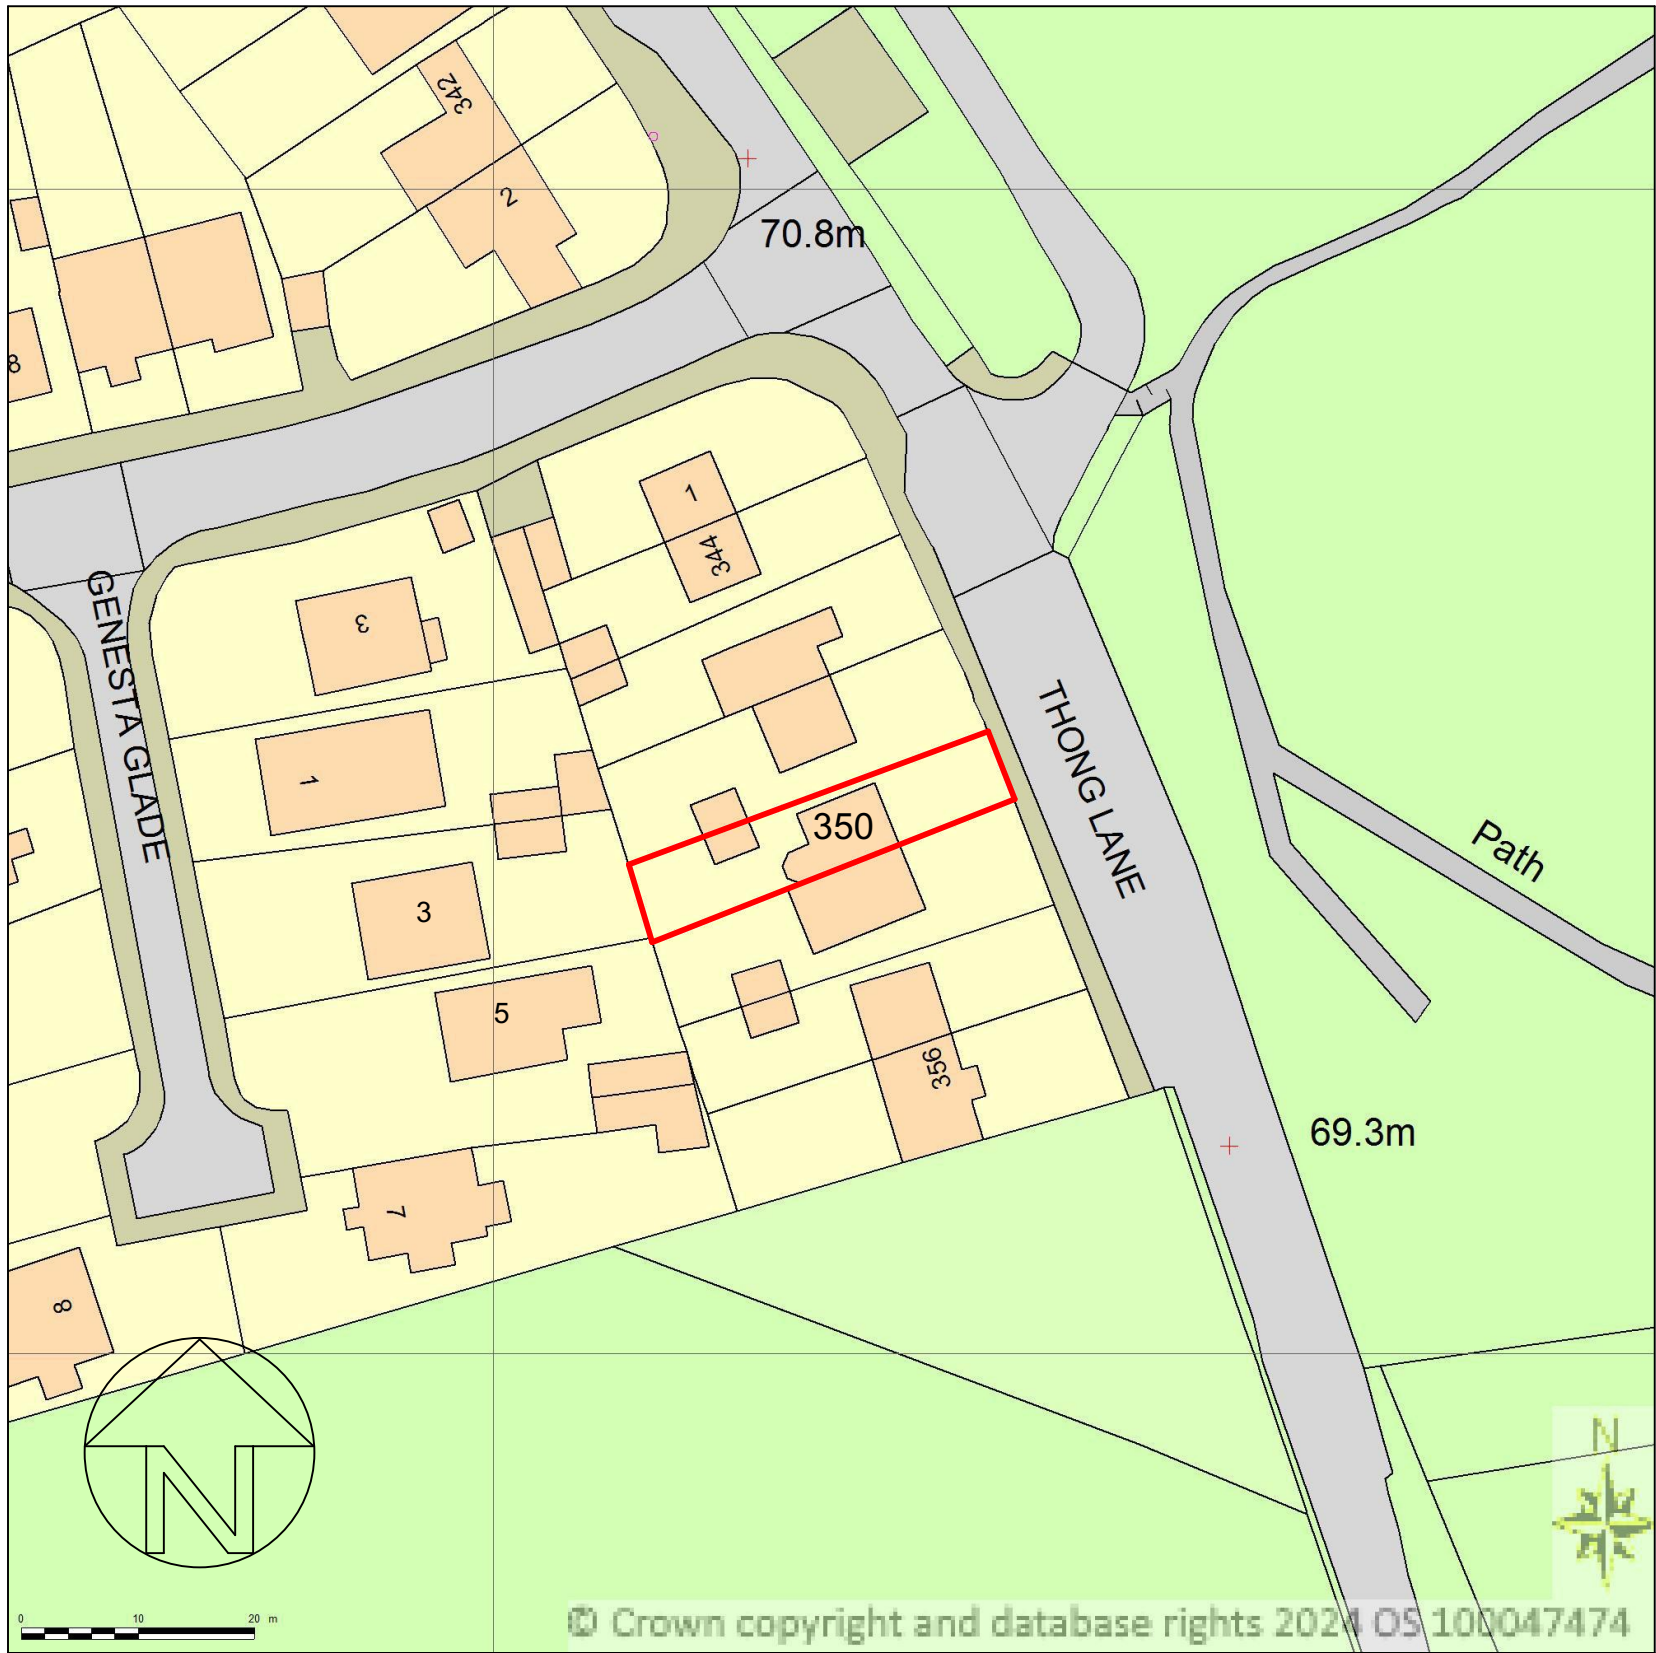


Block Plan

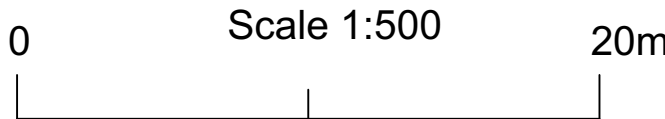

Location Plan

(For identification only)

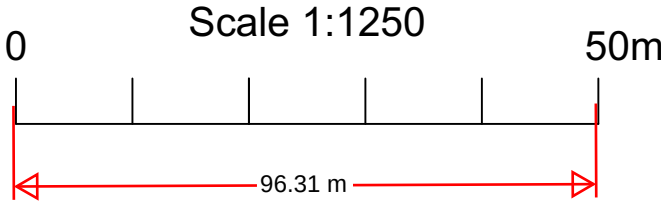

Drawing Title: Block Plan and Location Map		
Project:	350 Thong Lane, Gravesend, Kent. DA12 4HL	Drg No: 35/24 BP
		Date: 16/05/2024
		Drawn: JK

Kalsi Building Designs Ltd
Building Designs & Technical Services

2 Coalway Road
Penn
Wolverhampton
WV3 7LR

Tel: 01902-620330
Mob: 07966435341
E-mail: tech@jkkalsi.co.uk