
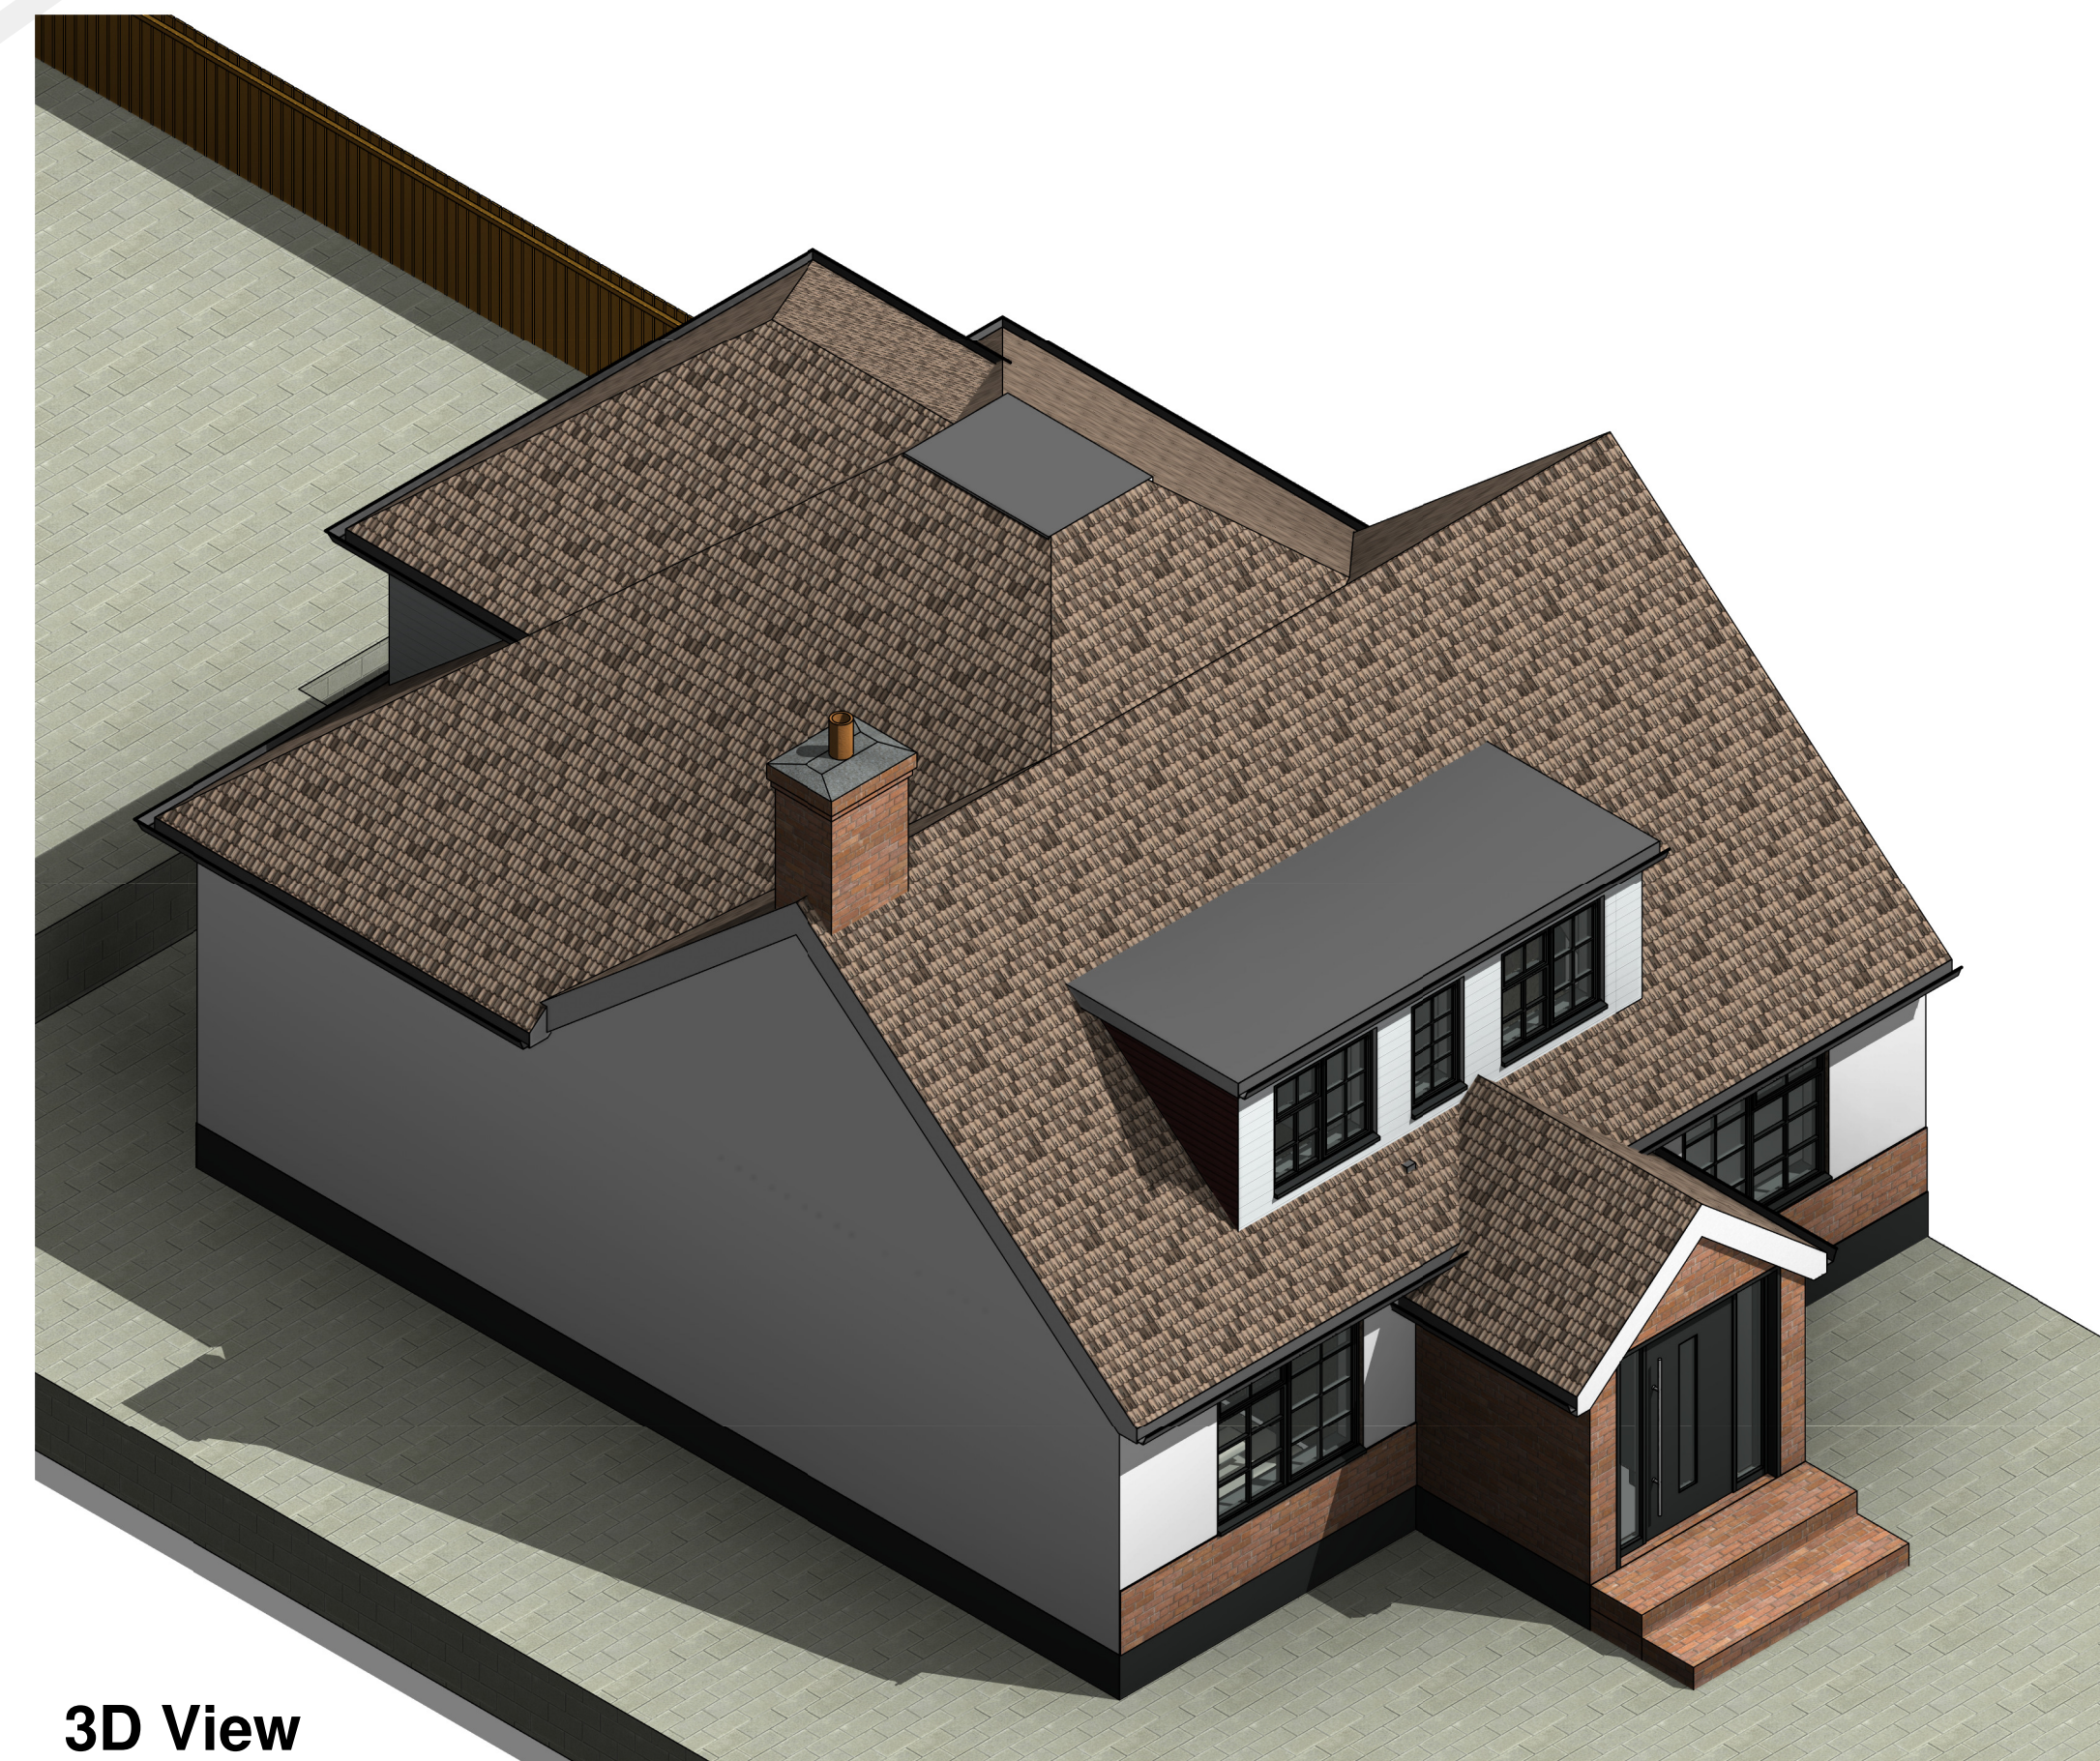
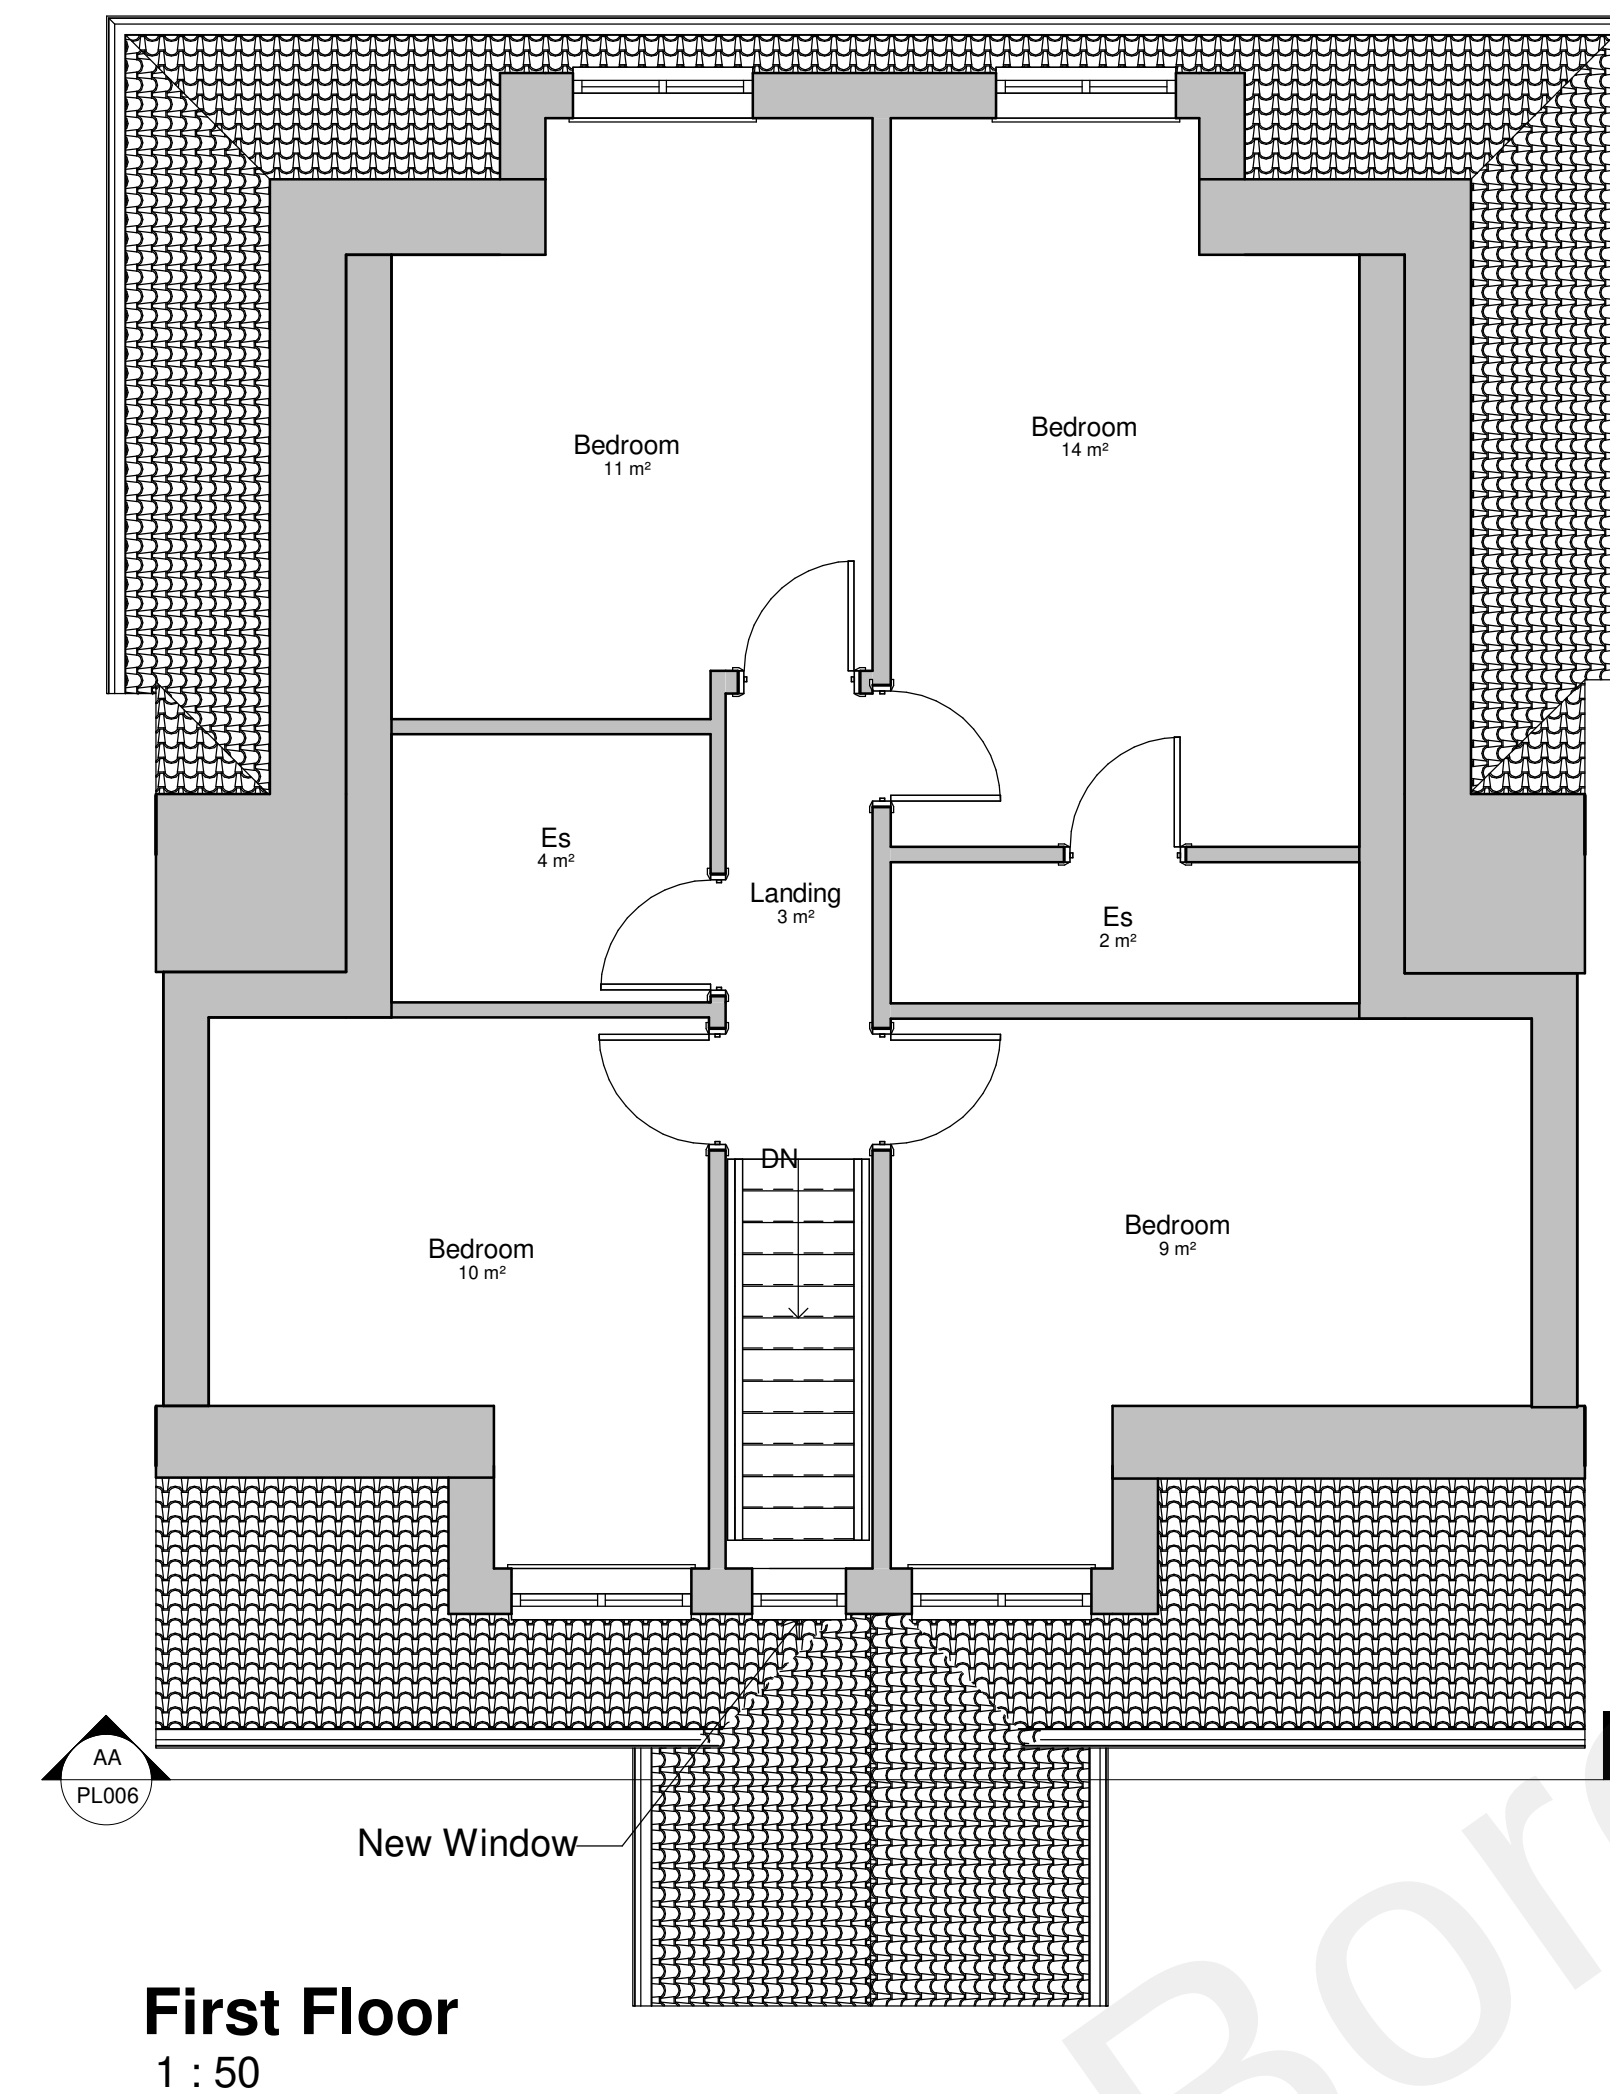
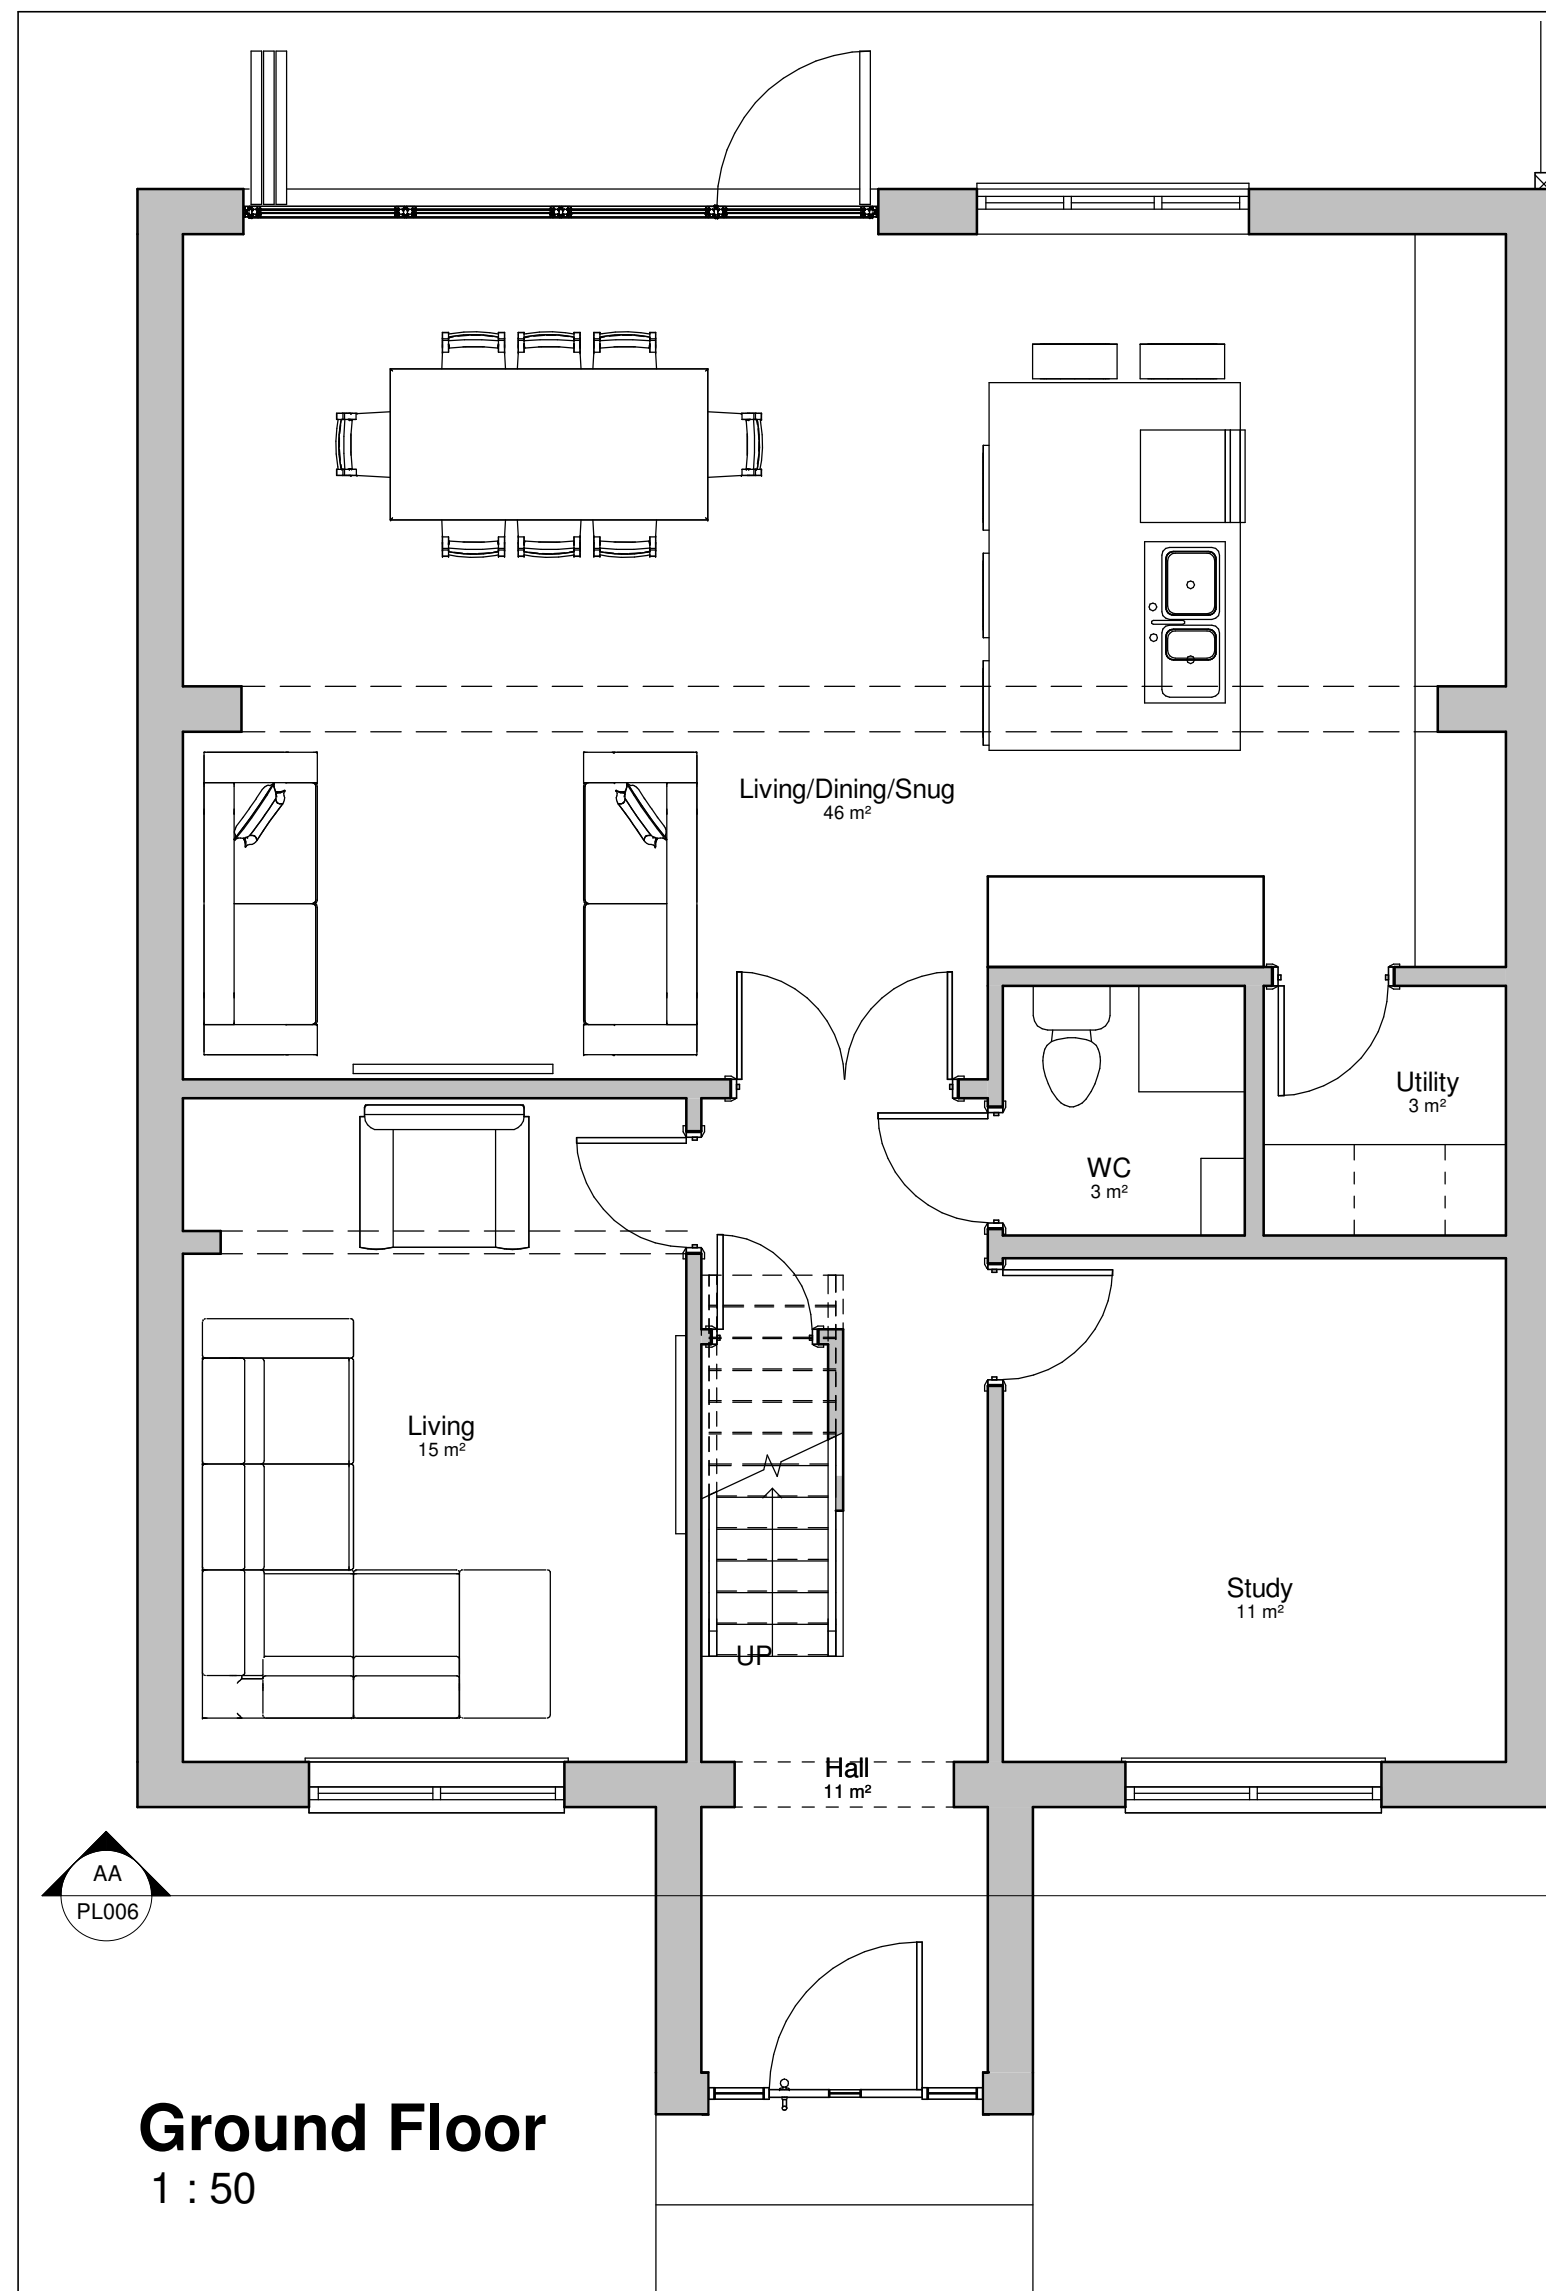


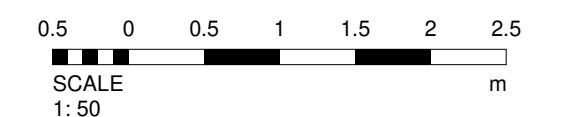

This drawing is protected under copyright

[illegible]

PROJECT	
---------	--

28 Arcadia Road DA13
9EH

TITLE

Proposed Drawing

CLIENT	
--------	--

Nagra

DRAWN BY
AK

CHECKED BY AK

DATE	30/07/21
------	----------

SCALE (@ A1)
1:50

PROJECT NUMBER	304
----------------	-----

DRAWING NUMBER
PL005

EV