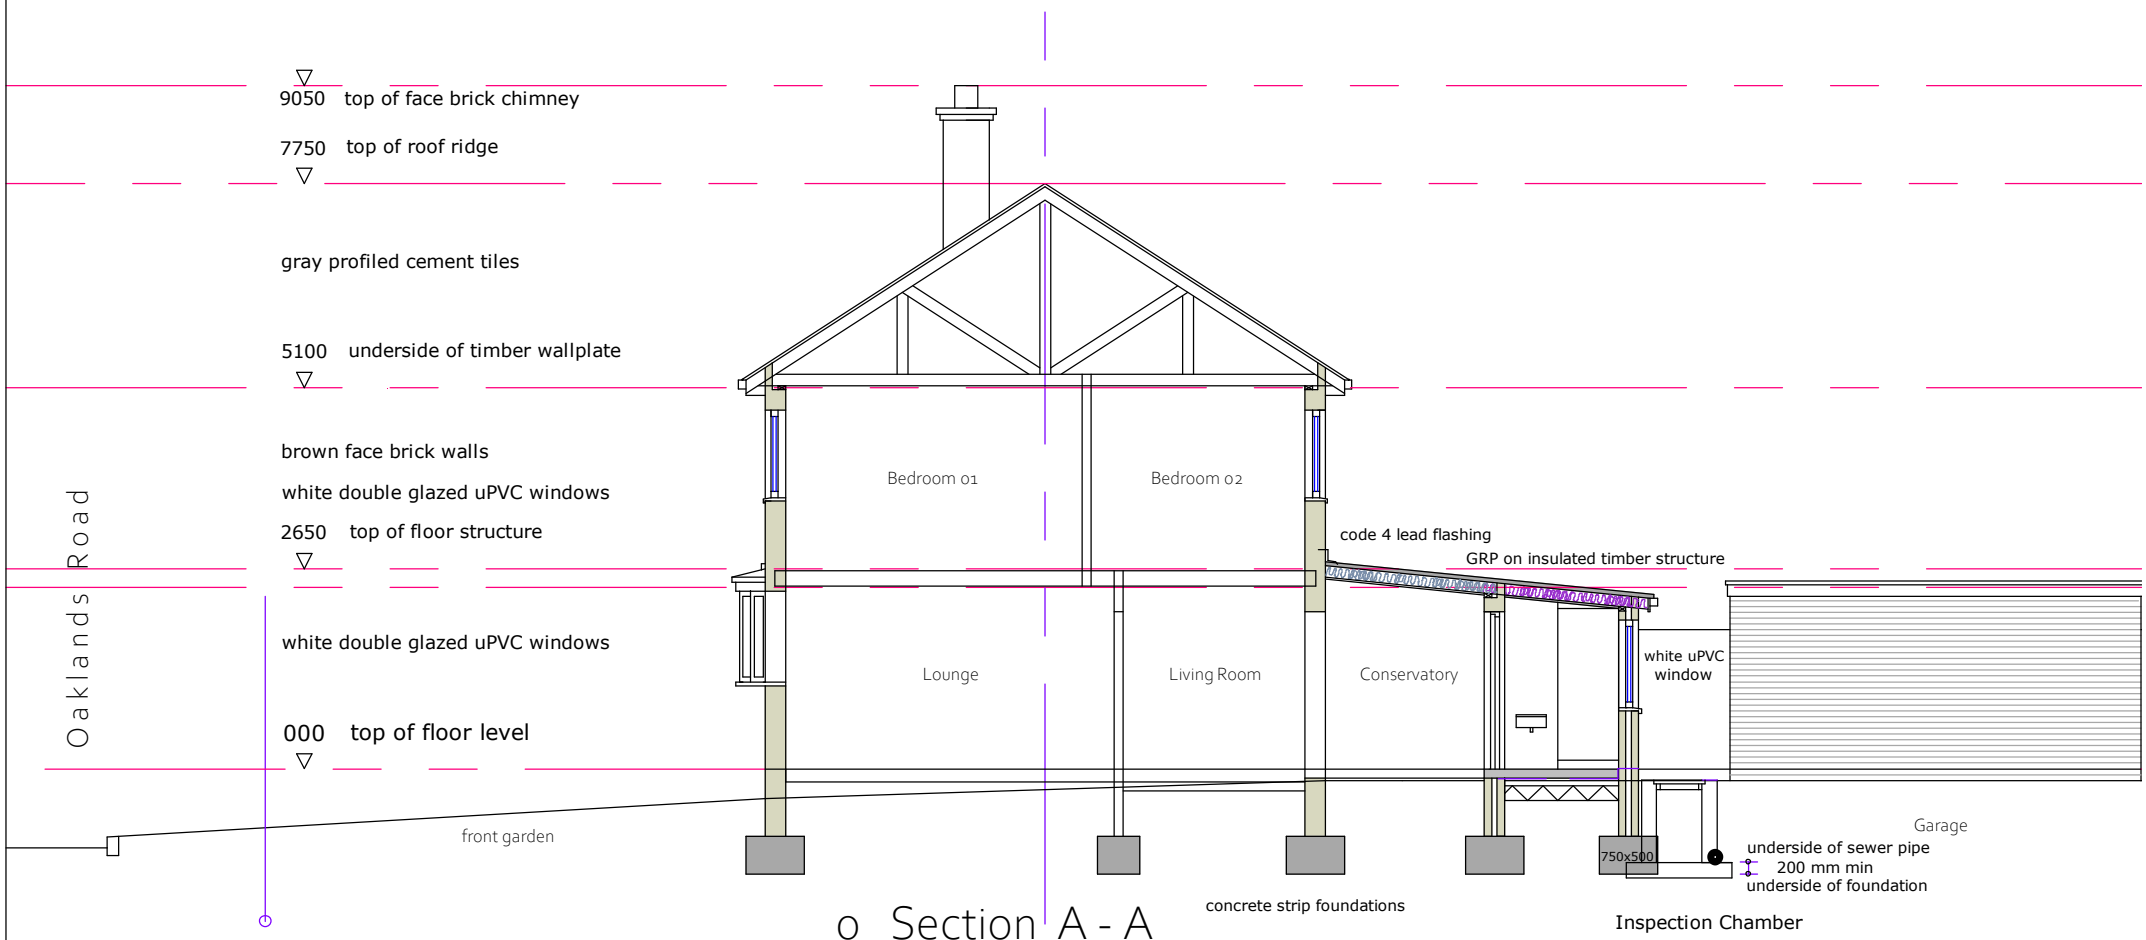


o Section A - A

o Existing Section

o Section

Scale 1 : 100 — 10.01 m — 0 — 5 — 10 metres

NO	TITLE / TIETEL	PROJECT / PROJEK	REFERENCE / VERWYS	
03	Existing Section	House More 30 Oaklands Road Northfleet DA11 8PA New Front Porch		CHRISTOPHER COWLEY AND ASSOCIATES 079-86340719 c.cowley@tiscali.co.uk
	DRAWN CJC GETEKEN			
	SCALE / SKAAL 1:100			