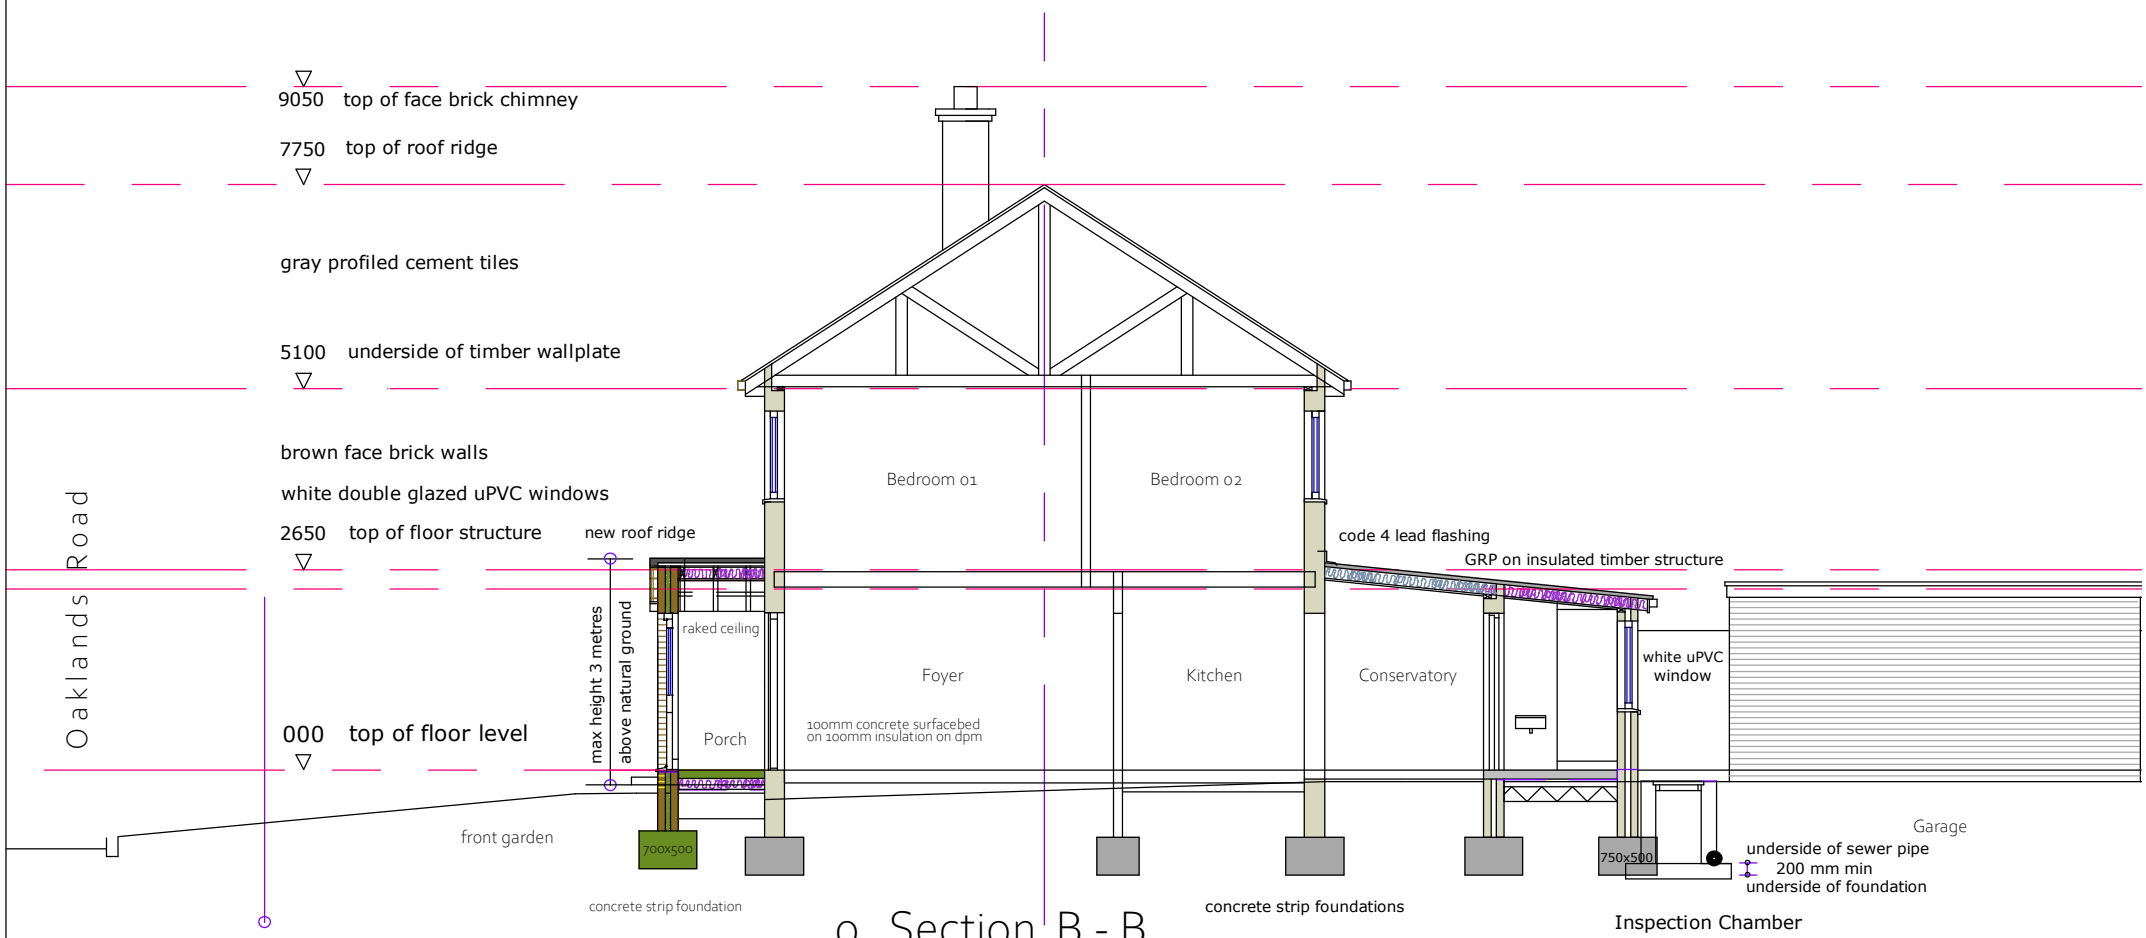

o Section B - B

o Proposed Section

o Section

10 m
Scale 1 : 100
0 5 10 metres

NO	TITLE / TIETEL	PROJECT / PROJEK	REFERENCE / VERWYS	
07	Proposed Section B-B DRAWN CJC GETEKEN SCALE SKAAL 1:100	House More 30 Oaklands Road Northfleet DA11 8PA New Front Porch		CHRISTOPHER COWLEY AND ASSOCIATES 079-86340719 c.cowley@tiscali.co.uk