

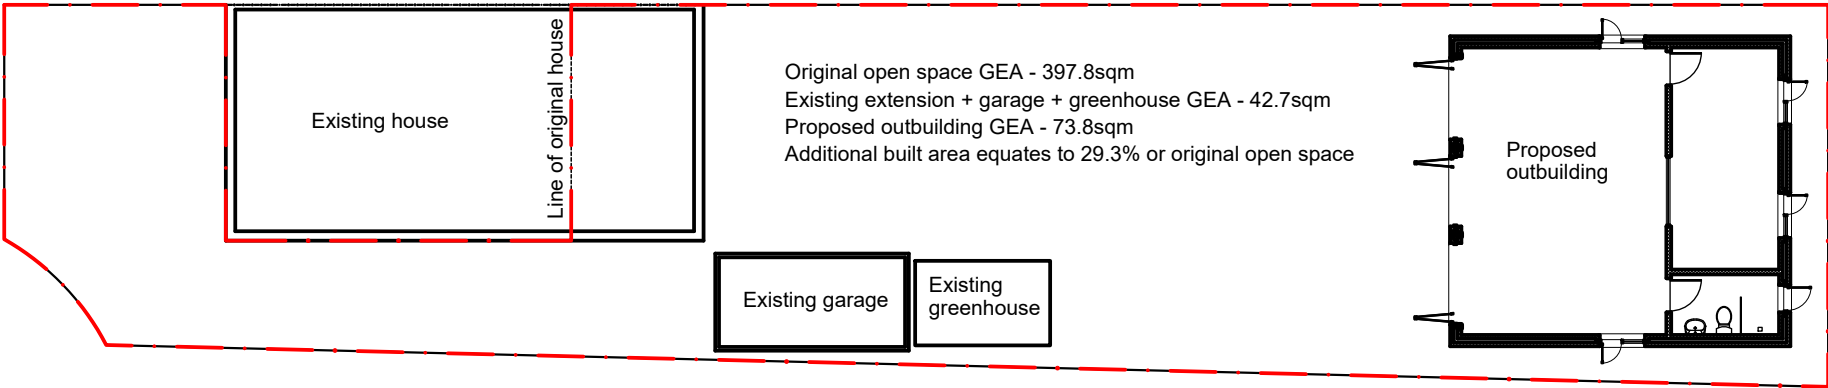
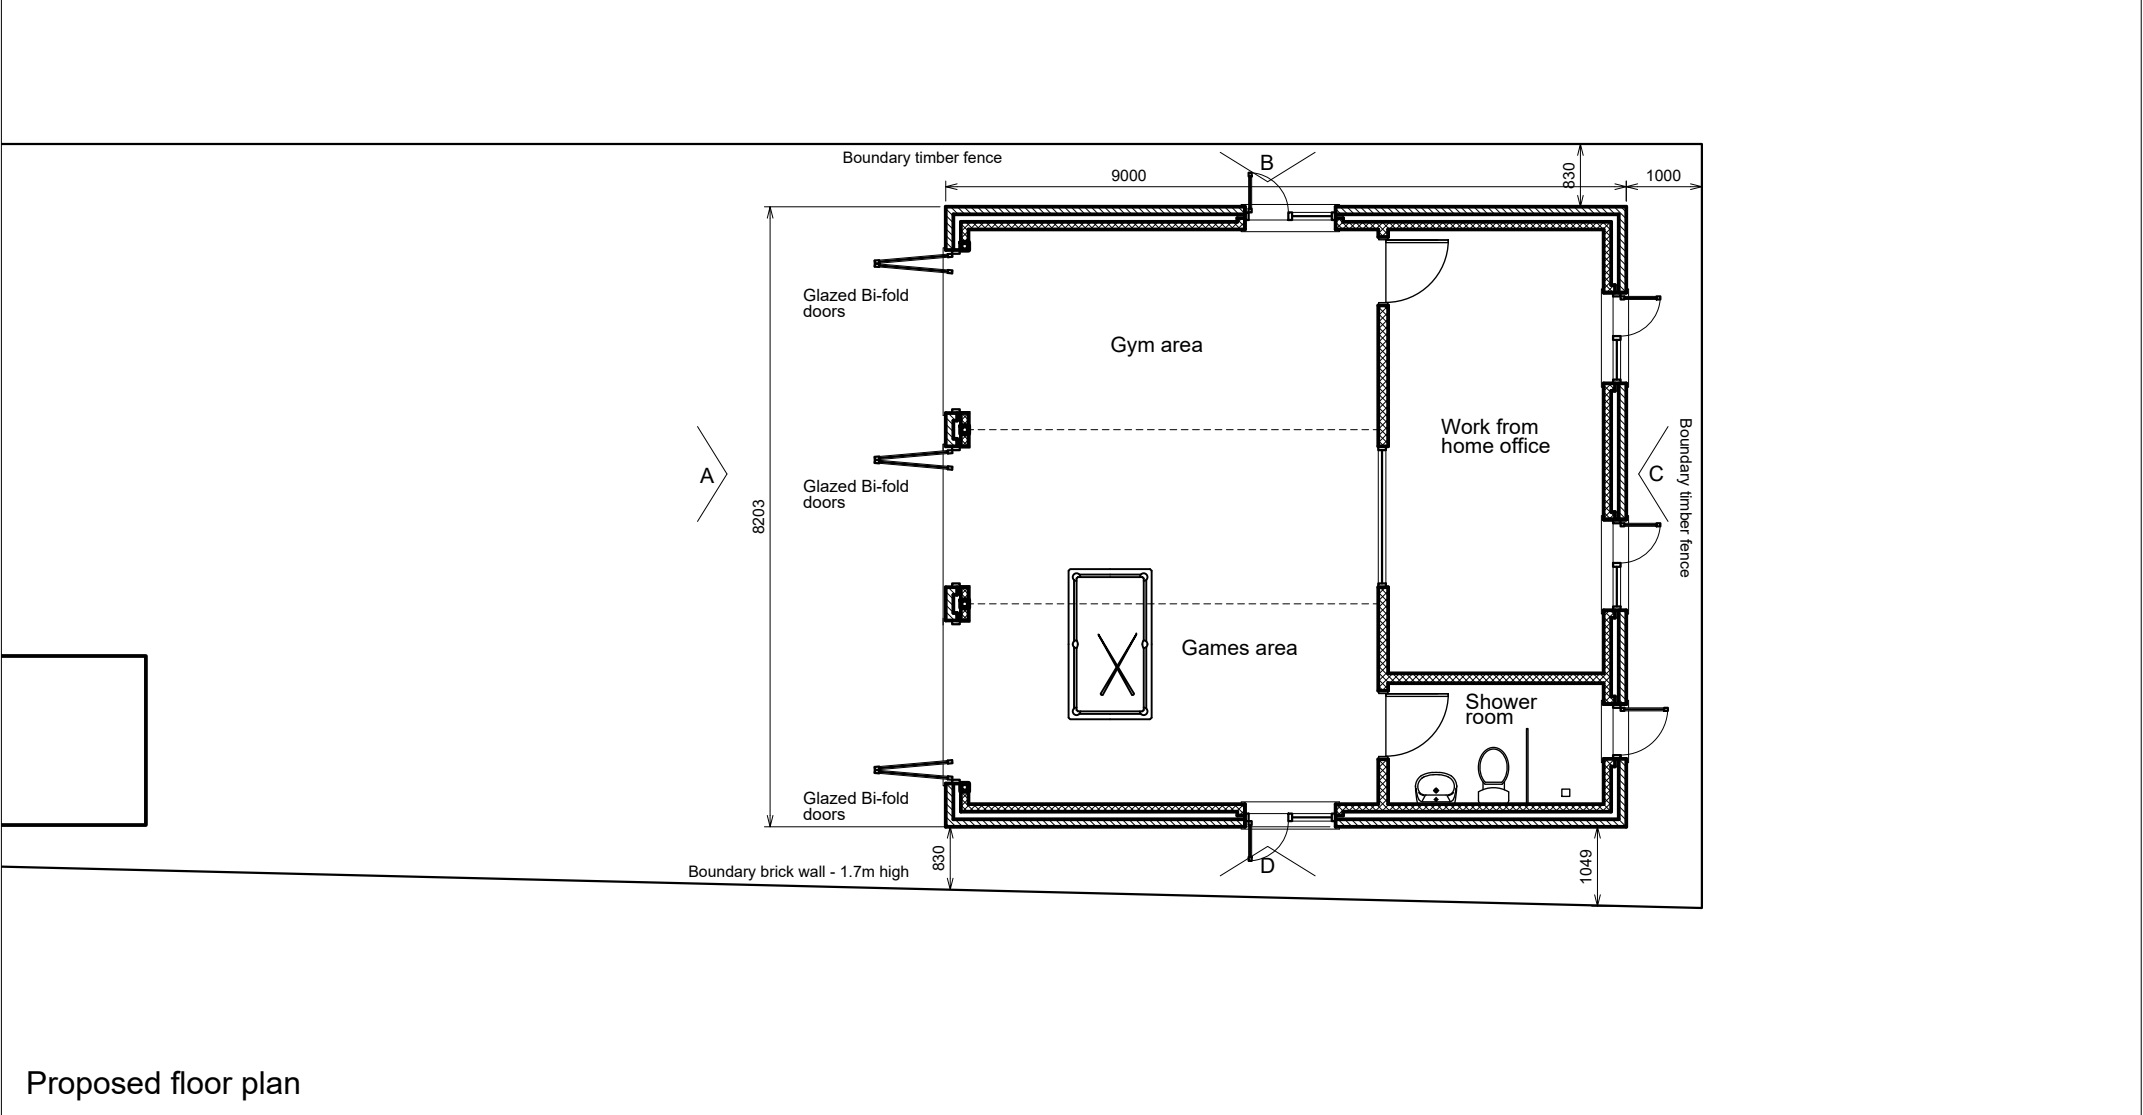
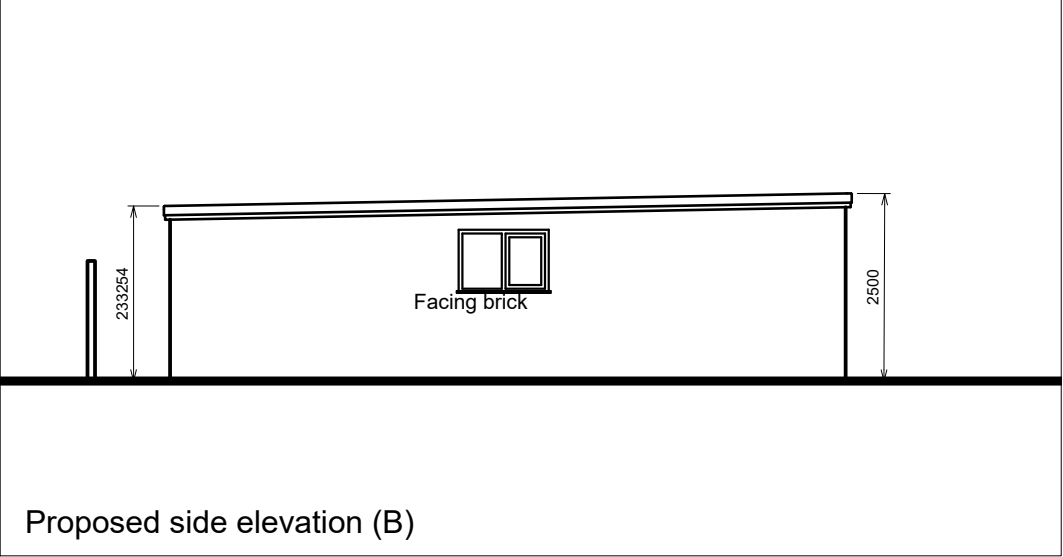
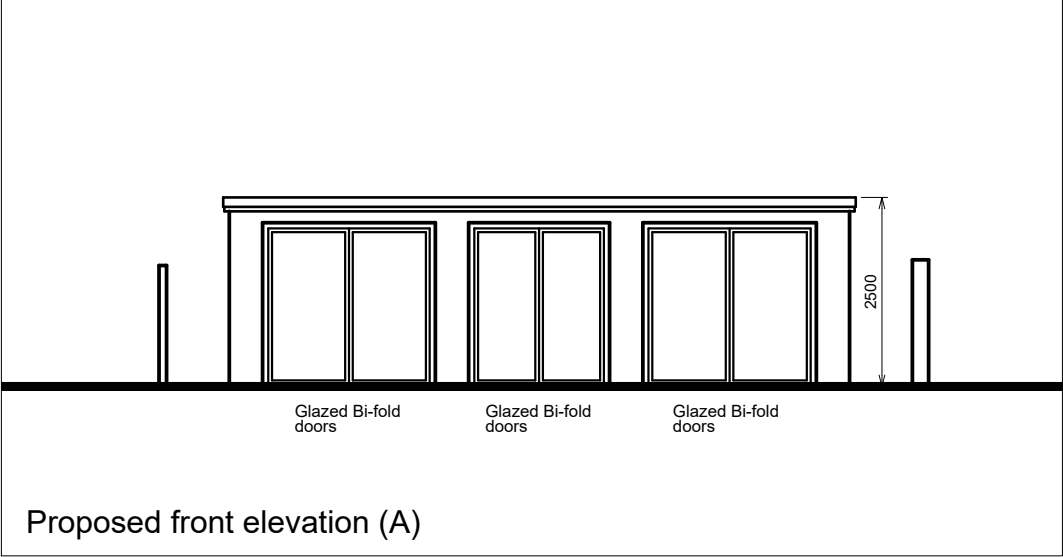


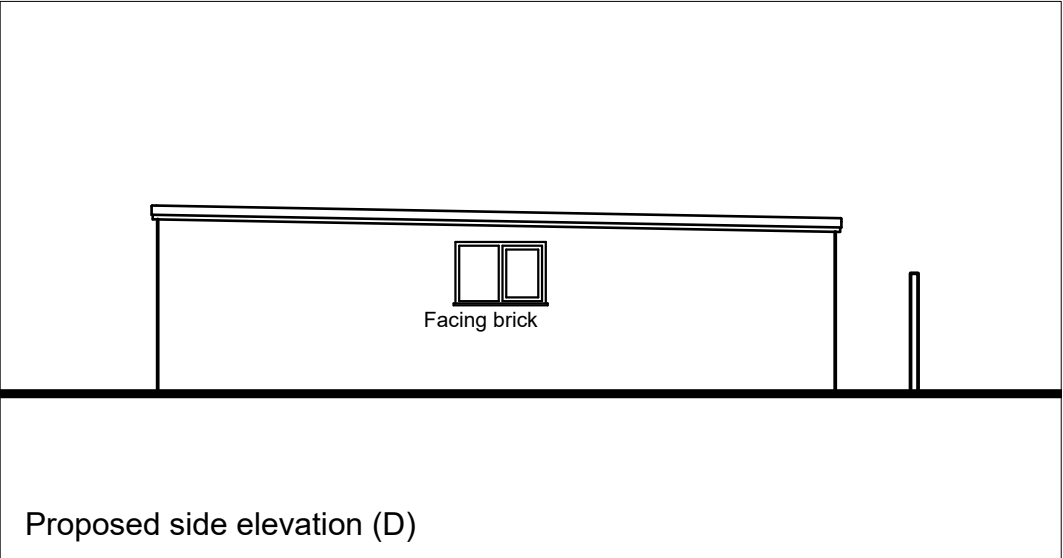

Location plan - 1:200

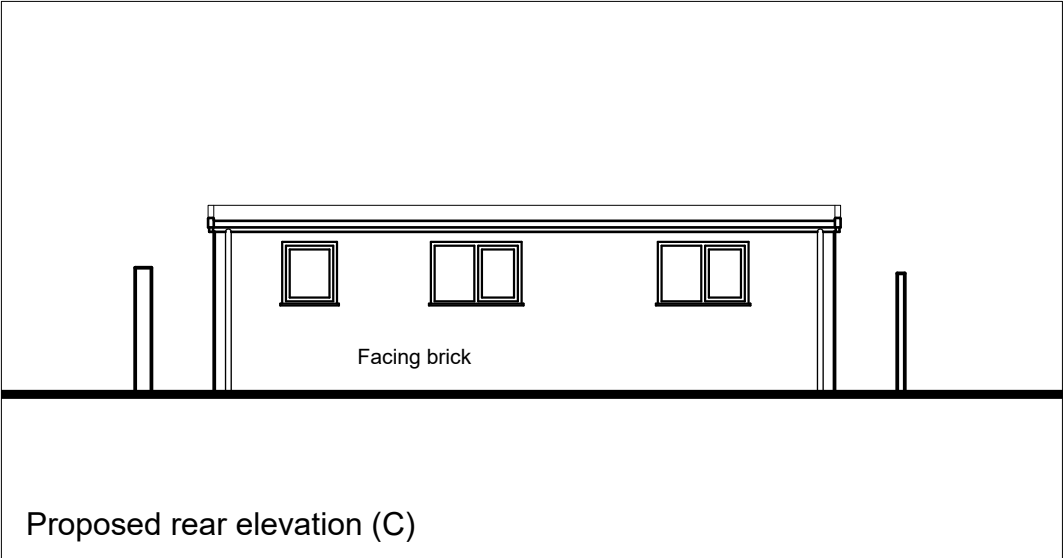

Project	2 Strelley Way Garden Outbuilding
Client	L. Spear
Drawing	Proposed Plans and elevations
DWG No	1018 AL(04)1101 Rev 01
Scale	1:50 @ A3 unless stated

Rev	Date	Description
00	16.03.22	First Issue
01	31.03.22	Side windows & scale shown

0.5	1	2	3

This drawing is the property of Cos Architecture Ltd. Copyright is reserved by them and this drawing is issued on the condition that it is not copied, reproduced, retained or disclosed to any unauthorised person, either wholly or in part without the consent in writing of Cos Architecture. Figured dimensions are only to be taken from this drawing. All dimensions to be checked on site before any work is put in hand. If in doubt, please ask.

CHISWICK
architecture
studio

Registered trademark of Cos Architecture Ltd.
www.chiswickarchitecture.com
info@chiswickarchitecture.com
+44 (0)20 3560 2409