


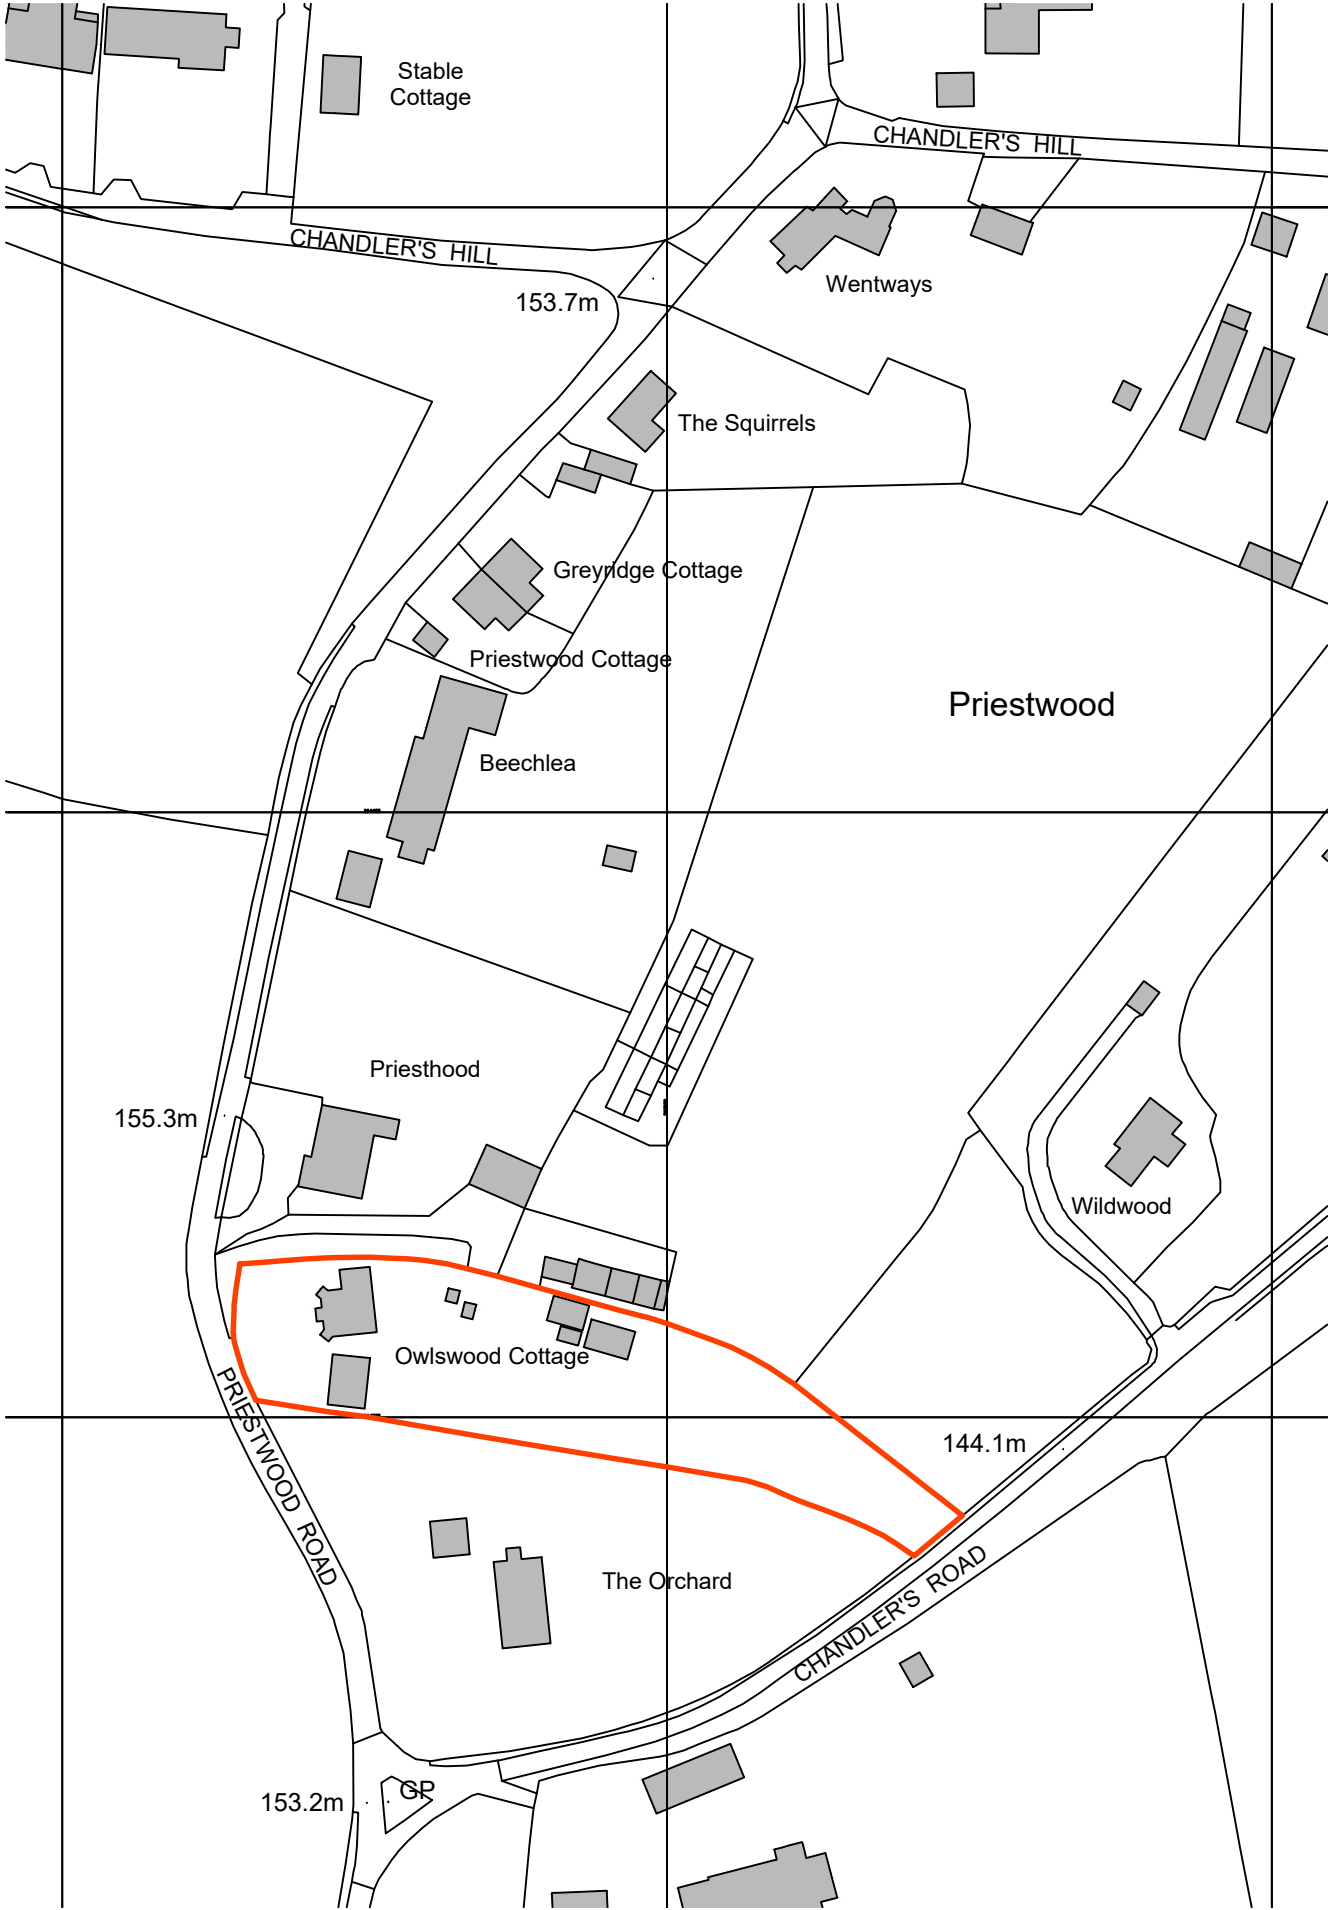

Site Location Plan
1:1250



2 The Parade, Ash Road, Hartley
Longfield, Kent DA3 8BG
Tel: 01474 703705
www.grahamsimpkinplanning.co.uk
Email: webmail@grahamsimpkinplanning.co.uk

Project Title Owlswood Cottage, Priestwood Road, Harvel, Meopham, DA13 0DA		Job No 4024
Drawing Title Site Location Plan	Drawing No 01	Revision -
Date 02.01.2024	Drawn by MS	Checked by PN
Scale 1:1250 @ A3	Note Site Area 2621 m ²	

