


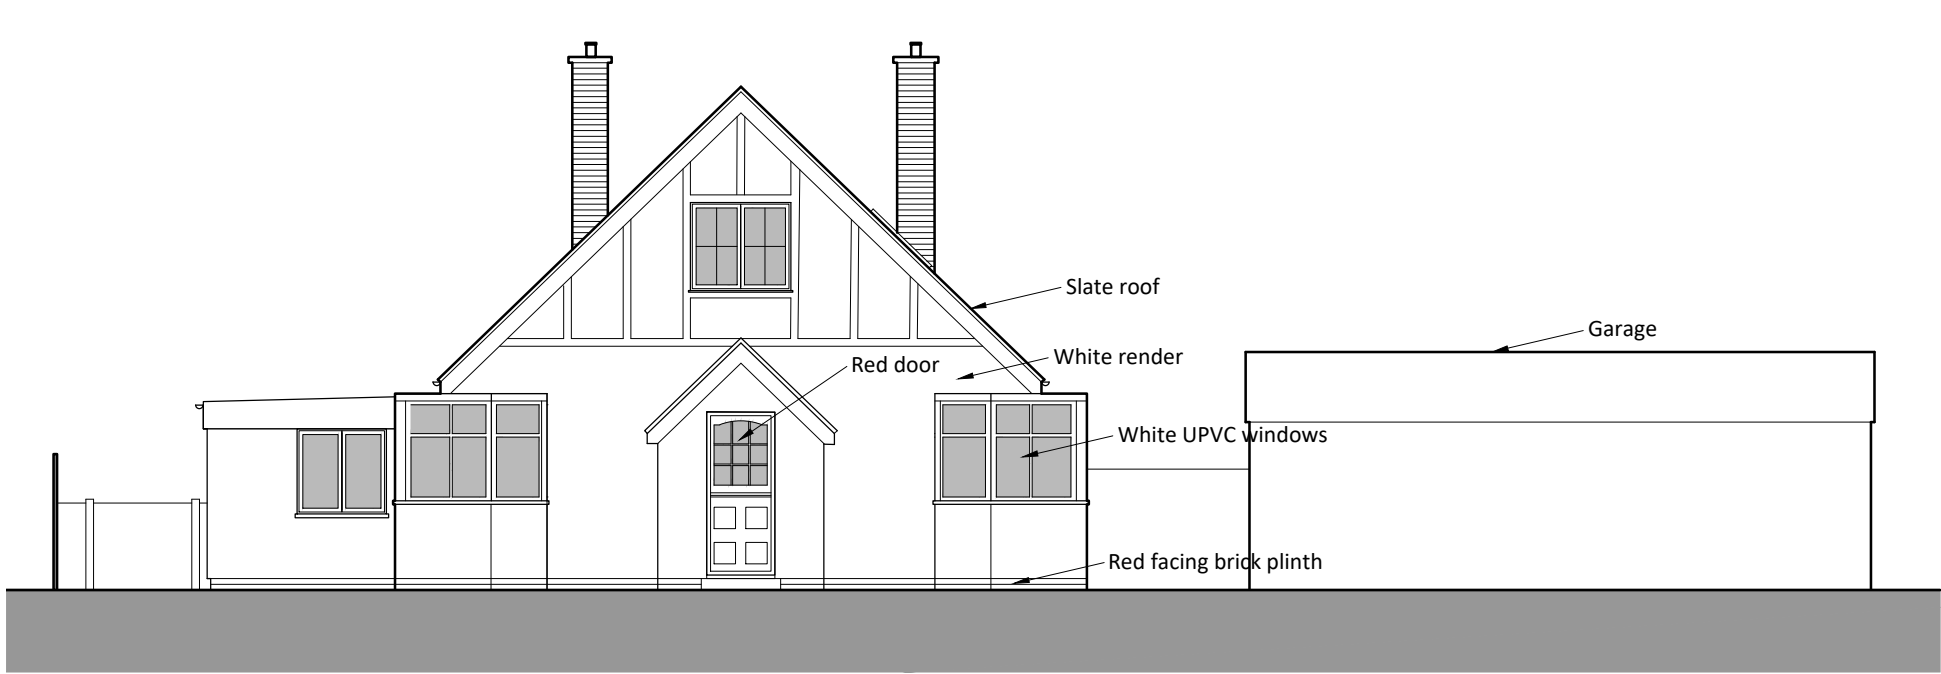


Existing Front (West) Elevation
1:100



Existing Side (North) Elevation
1:100



Existing Rear (East) Elevation
1:100

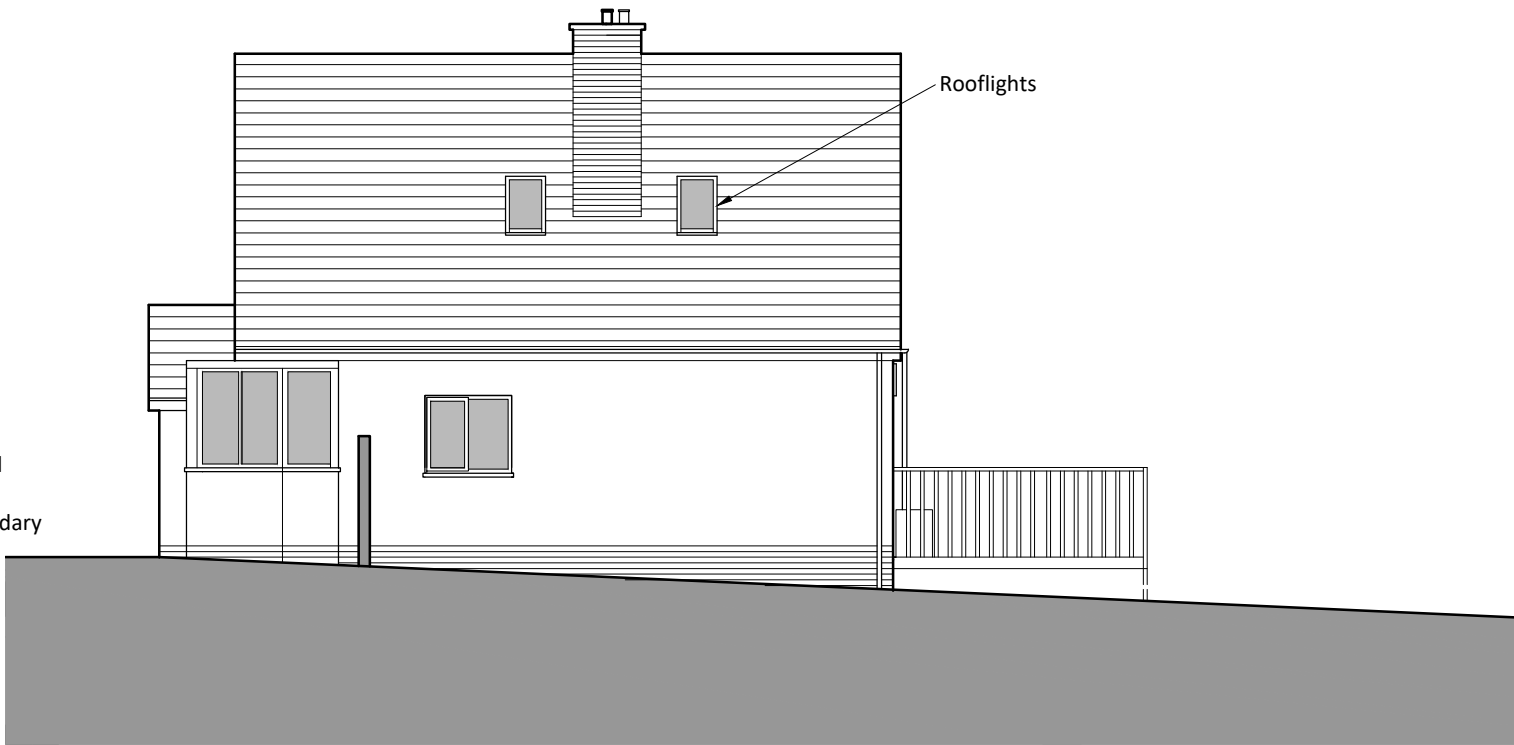

Existing Side (South) Elevation
1:100



Project Title Owlswood Cottage, Priestwood Road, Harvel, Meopham, DA13 0DA		Job No 4024
Drawing Title Existing Elevations	Drawing No 04	Revision -
Date 02.01.2024	Drawn by MS	Checked by PN
Scale 1:100 @ A2	Note Existing Volume - 358 m ³ Previously Approved Conservatory - 38 m ³ & FF Extension 67 m ³	

