





Proposed Front (West) Elevation (To remain as existing)
1:100




Proposed Side (North) Elevation
1:100

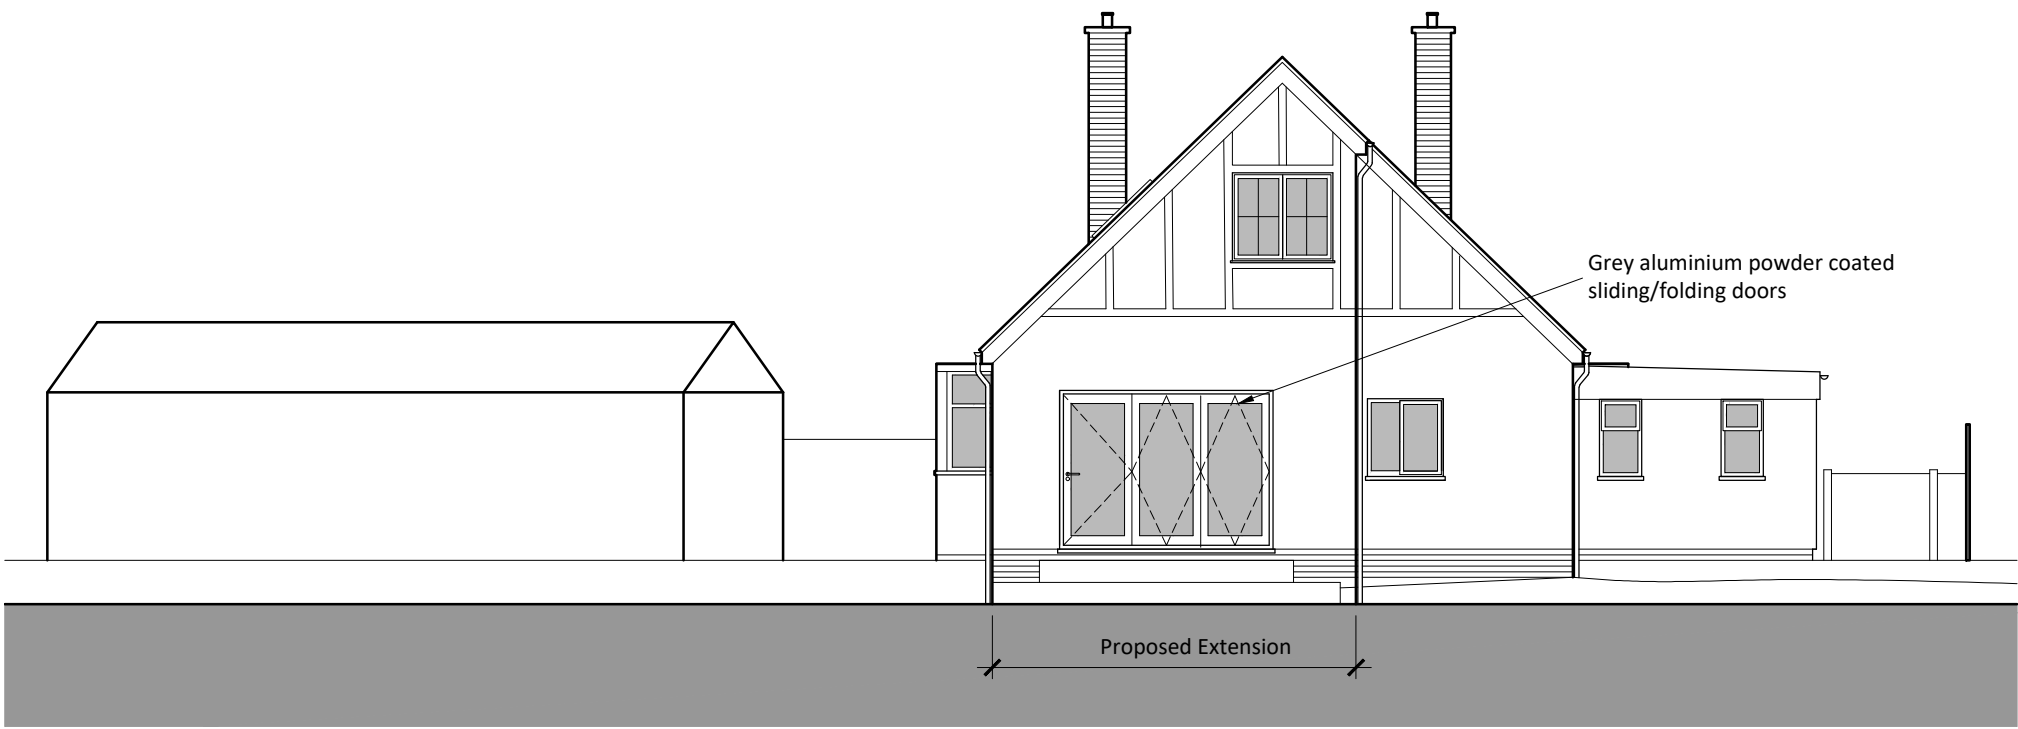

Proposed Rear (East) Elevation
1:100

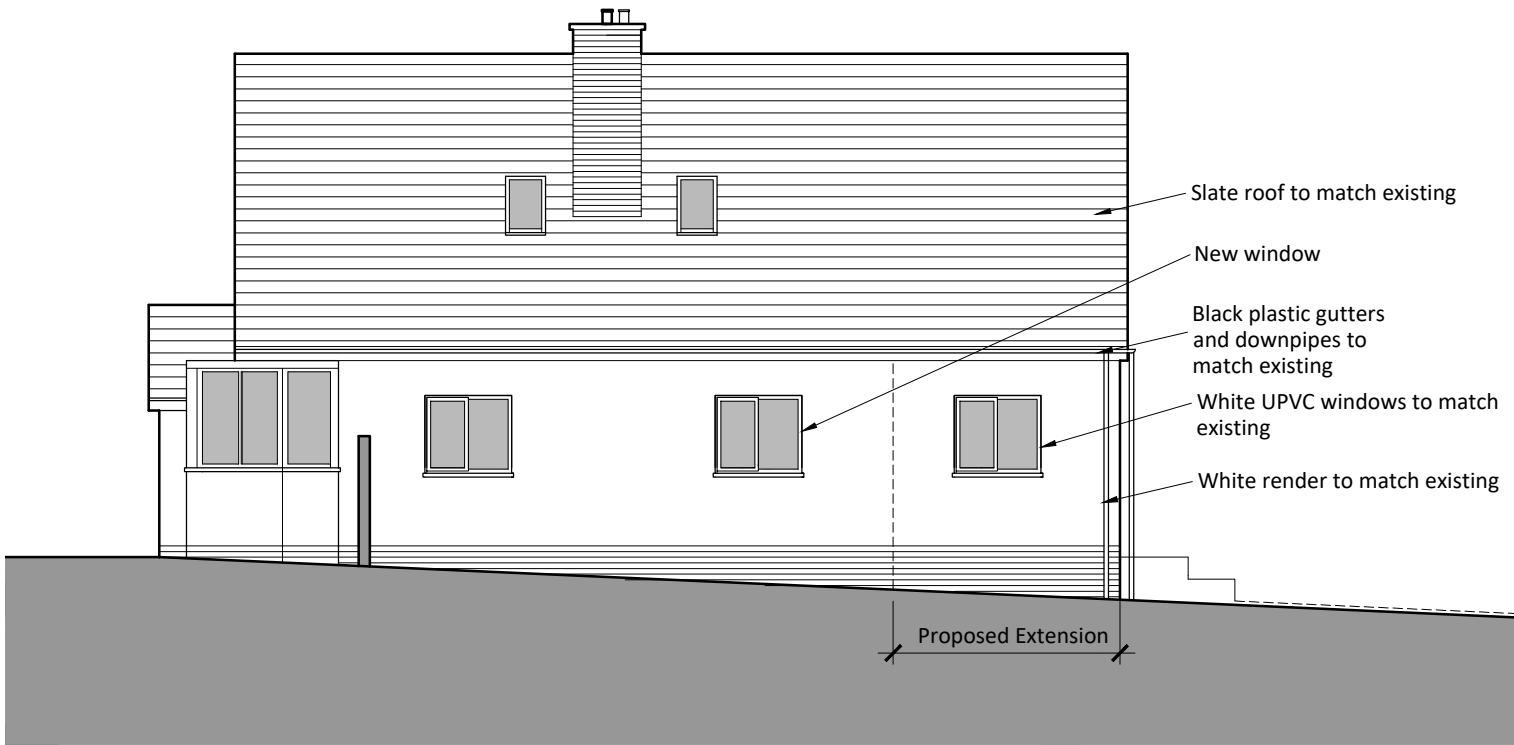

Proposed Side (South) Elevation
1:100

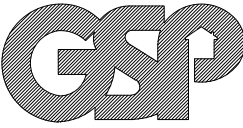

Graham Simpkin Planning

2 The Parade, Ash Road, Hartley
Longfield, Kent DA3 8BG

Tel: 01474 703705
www.grahamsimpkinplanning.co.uk
Email: webmail@grahamsimpkinplanning.co.uk

Project Title Owlswood Cottage, Priestwood Road, Harvel, Meopham, DA13 0DA		Job No 4024
Drawing Title Proposed Elevations	Drawing No 07	Revision -
Date 08.01.2024	Drawn by MS	Checked by PN

Scale
1:100 @ A2

Note
Additional volume 81.6m³

