




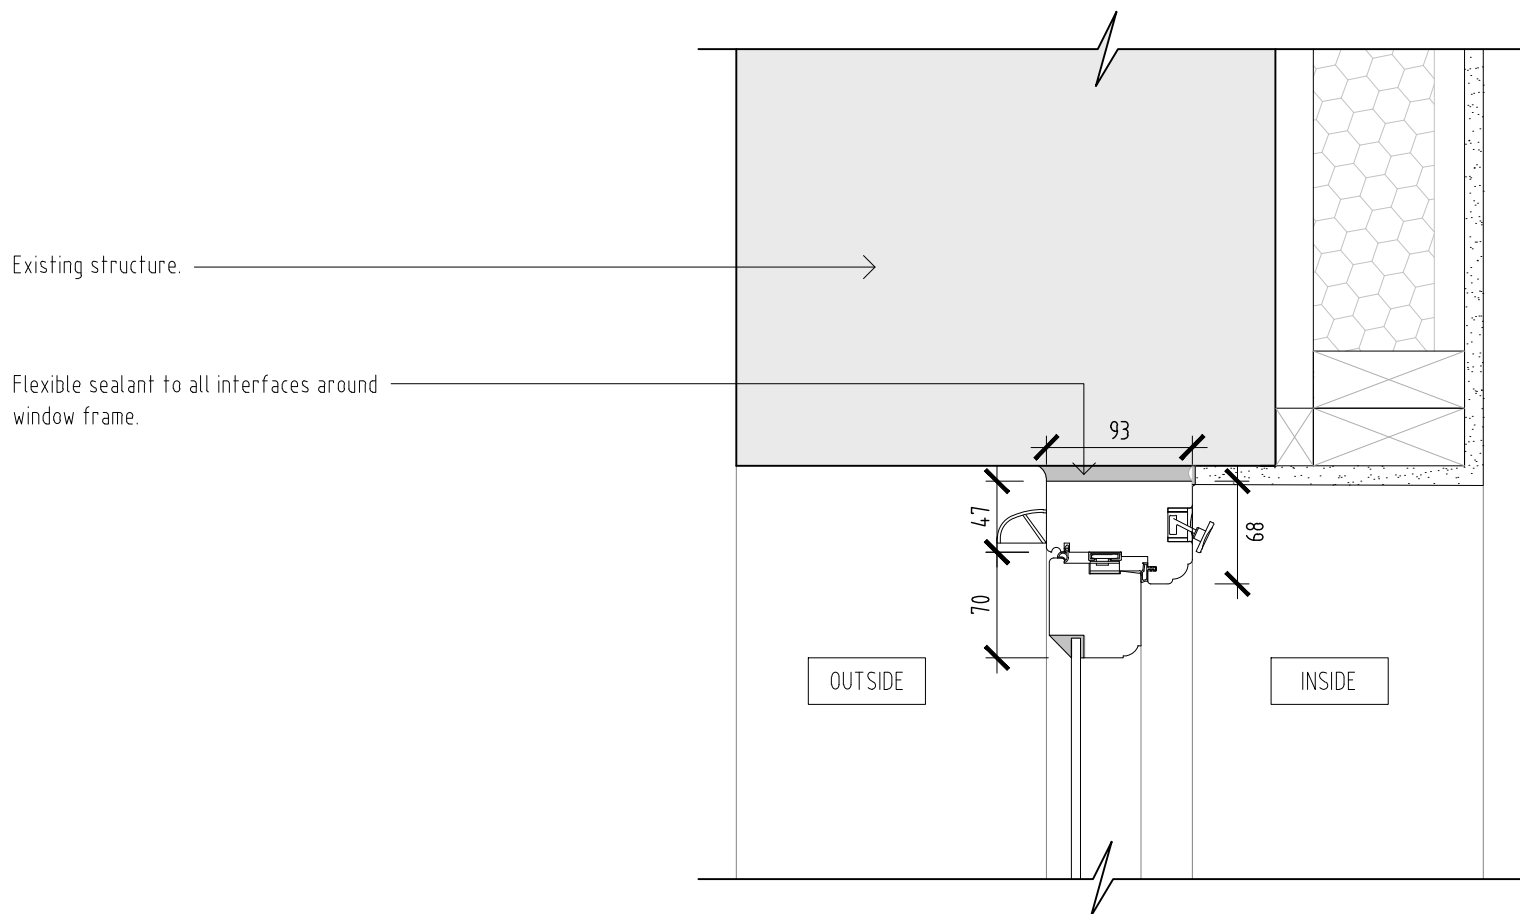


Single glazed timber flush casement head detail

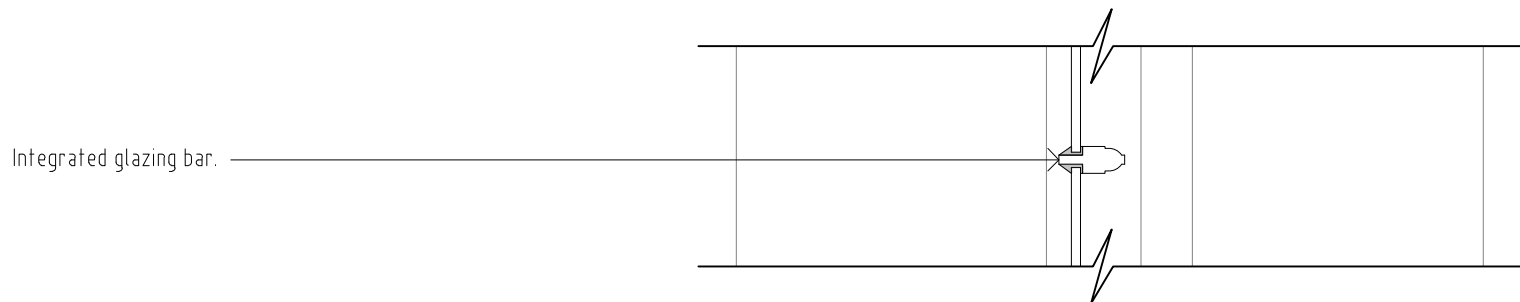


Single glazed timber flush casement transom detail

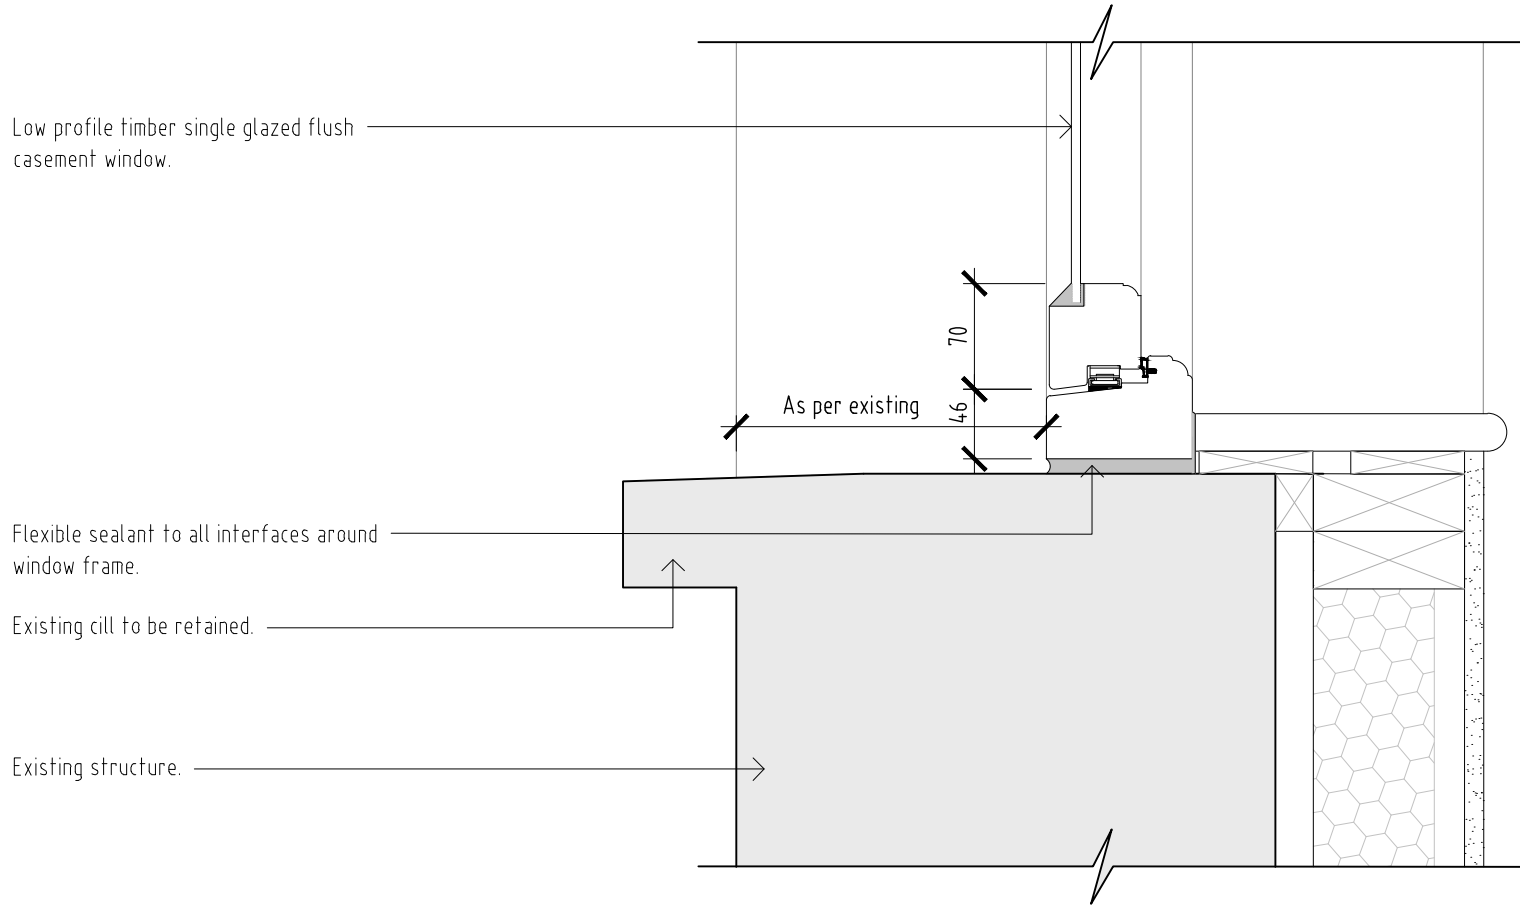

Single glazed timber flush casement cill detail

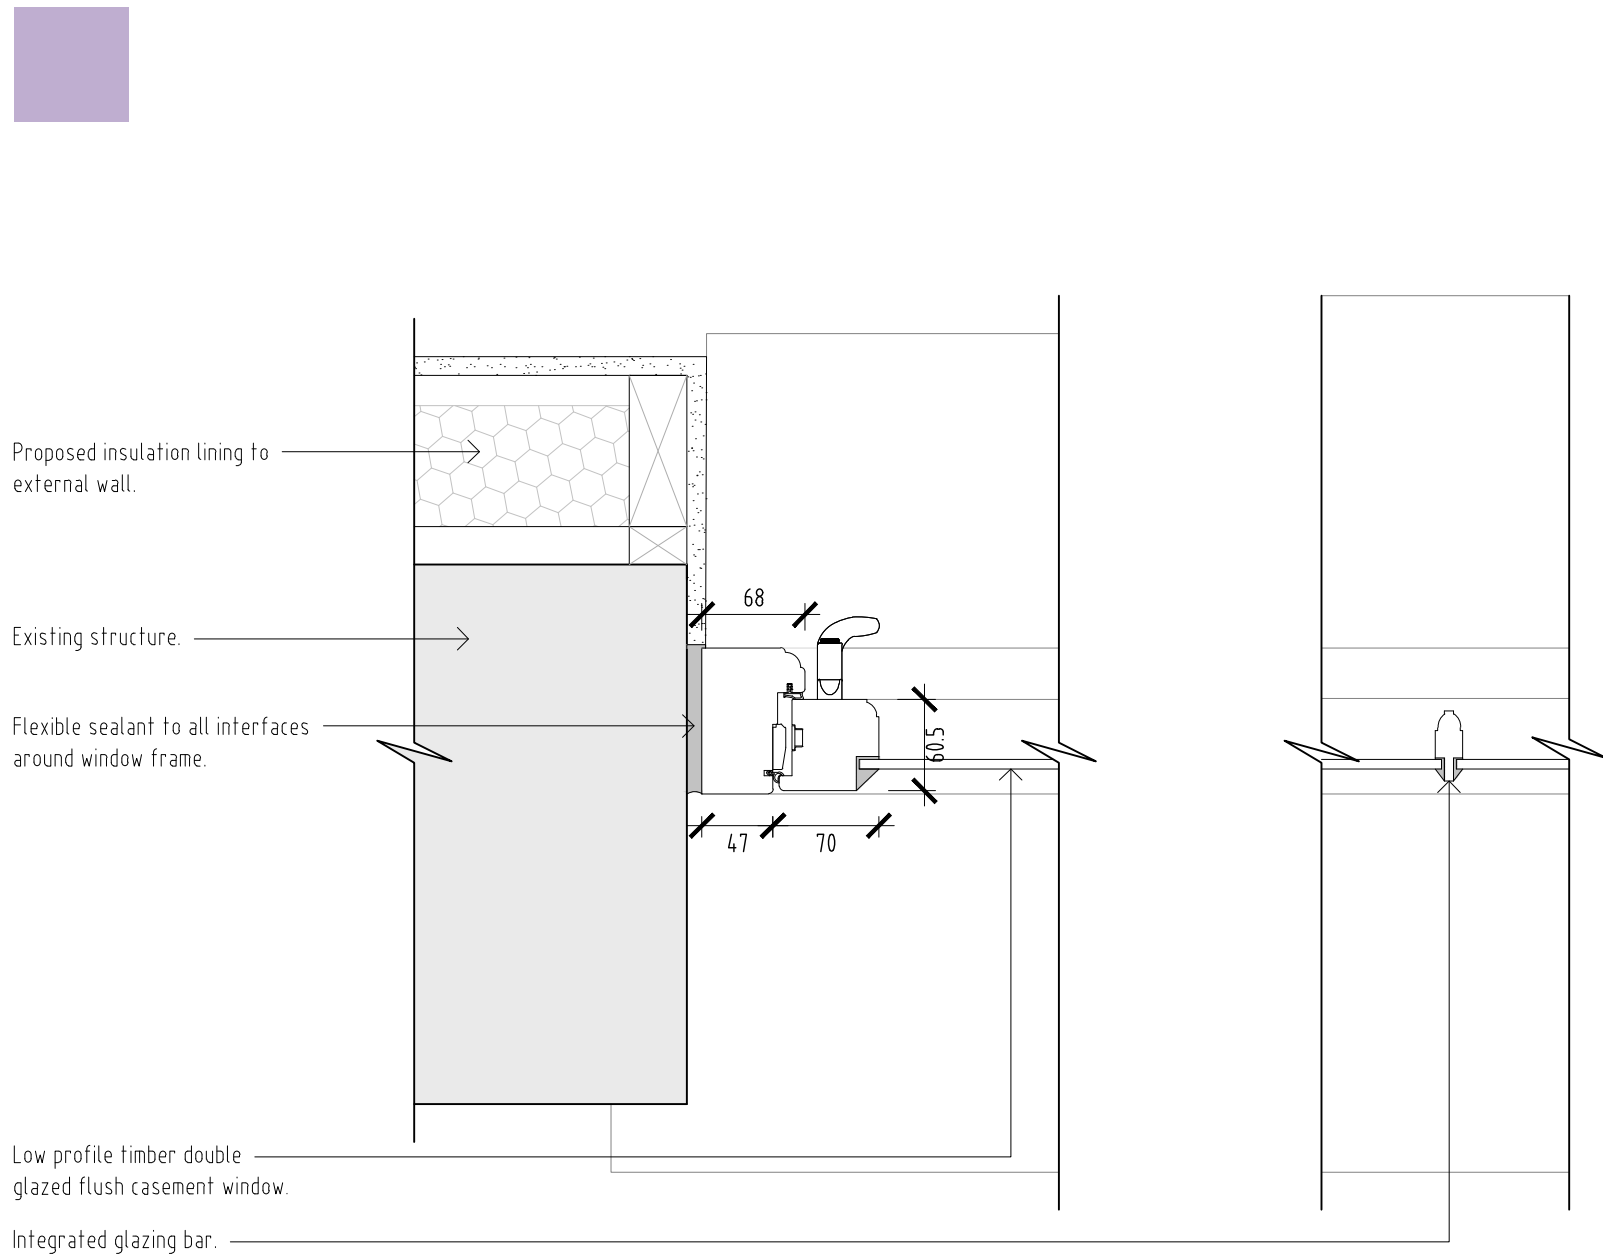

Single glazed timber flush casement jamb detail

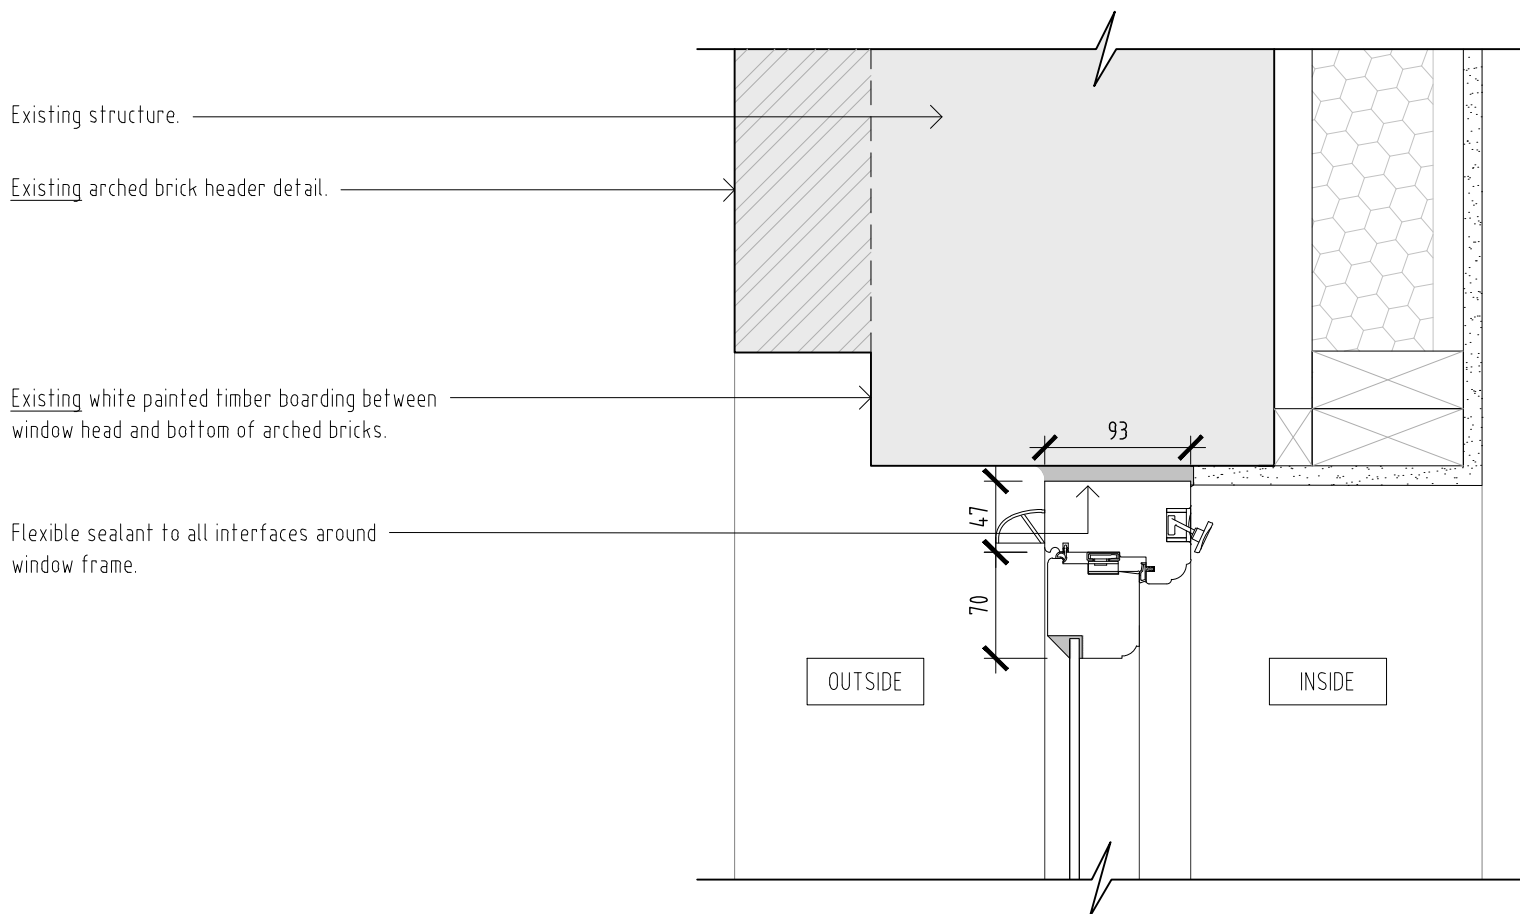

Single glazed timber flush casement head detail  
w/existing arched brick header



DO NOT SCALE FROM THIS DRAWING - REPORT ANY DISCREPANCIES TO DESIGNER PRIOR TO COMMENCING WORKS

ALL DIMENSIONS TO BE VERIFIED BY THE CONTRACTOR ON SITE

THIS DRAWING REMAINS THE COPYRIGHT OF  
TURNER JACKSON + DAY ASSOCIATES  
AND CANNOT BE REPRODUCED WITHOUT WRITTEN CONSENT



Key

New single glazed, white painted timber casement window. With existing arched brick header where applicable (see elevations).

For specific window and door locations and elevation types refer to drawings information listed below:

Door and Window Location Elevations

- 1735 - C14.2\_Outbuilding Elevations
- 1735 - C14.3\_Workshop Elevations
- 1735 - C14.4\_Boathouse Elevations

Door and Window Types Elevations

- 1735 - C14.8\_Door and Window Types Elevations - Outbuildings 1 of 3. Window Types 3, 4, 5 & 6.
- 1735 - C14.9\_Door and Window Types Elevations - Outbuildings 2 of 3. Window Types 14 & 15.
- 1735 - C14.10\_Door and Window Types Elevations - Outbuildings 3 of 3. Window Type 23 & 28.
- 1735 - C14.11\_Door and Window Types Elevations - Workshop. Window Types 1 & 2.
- 1735 - C14.12\_Door and Window Types Elevations - Boathouse. Window Types 1, 2, 3, 4, 5 & 6.

|     |                  |         |    |      |
|-----|------------------|---------|----|------|
| P01 | Details updated. | May '25 | RG |      |
| REV | DESCRIPTION      | DATE    | BY | CHKD |

TURNER  
JACKSON+DAY  
ASSOCIATES

Radio House  
Thanet Way, Whitstable  
Kent CT15 3DX

t: 01227 261453  
e: enquiries@tjda.co.uk  
www.turnerjacksonday.co.uk

client details

Custom House (Gravesend) Limited

project details

Custom House  
The Terrace, Gravesend, DA12 2BW

drawing title

Single Glazed Timber Flush Casement  
Window Details Sheet 3

date scale drawn by checked by

Oct'24 1:5@A1 JH

|             |             |          |
|-------------|-------------|----------|
| project no: | drawing no: | revision |
| 1735        | C14.17      | P01      |