

DO NOT SCALE FROM THIS DRAWING - REPORT ANY DISCREPANCIES TO DESIGNER PRIOR TO COMMENCING WORKS

ALL DIMENSIONS TO BE VERIFIED BY THE CONTRACTOR ON SITE

THIS DRAWING REMAINS THE COPYRIGHT OF
TURNER JACKSON + DAY ASSOCIATES
AND CANNOT BE REPRODUCED WITHOUT WRITTEN CONSENT




Key

New double glazed, aluminium dark grey windows, with dark grey powder coated aluminium surrounds.


For specific window and door locations and elevation types refer to drawings information listed below:

Door and Window Location Elevations
- 1735 - C14.2_Outbuilding Elevations


Door and Window Types Elevations
- 1735 - C14.8_Door and Window Types Elevations - Outbuildings 1 of 3. Window Types 9, 10, 11, 12.
- 1735 - C14.9_Door and Window Types Elevations - Outbuildings 2 of 3. Window Type 13.
- 1735 - C14.10_Door and Window Types Elevations - Outbuildings 3 of 3. Window Type 26 & 27.

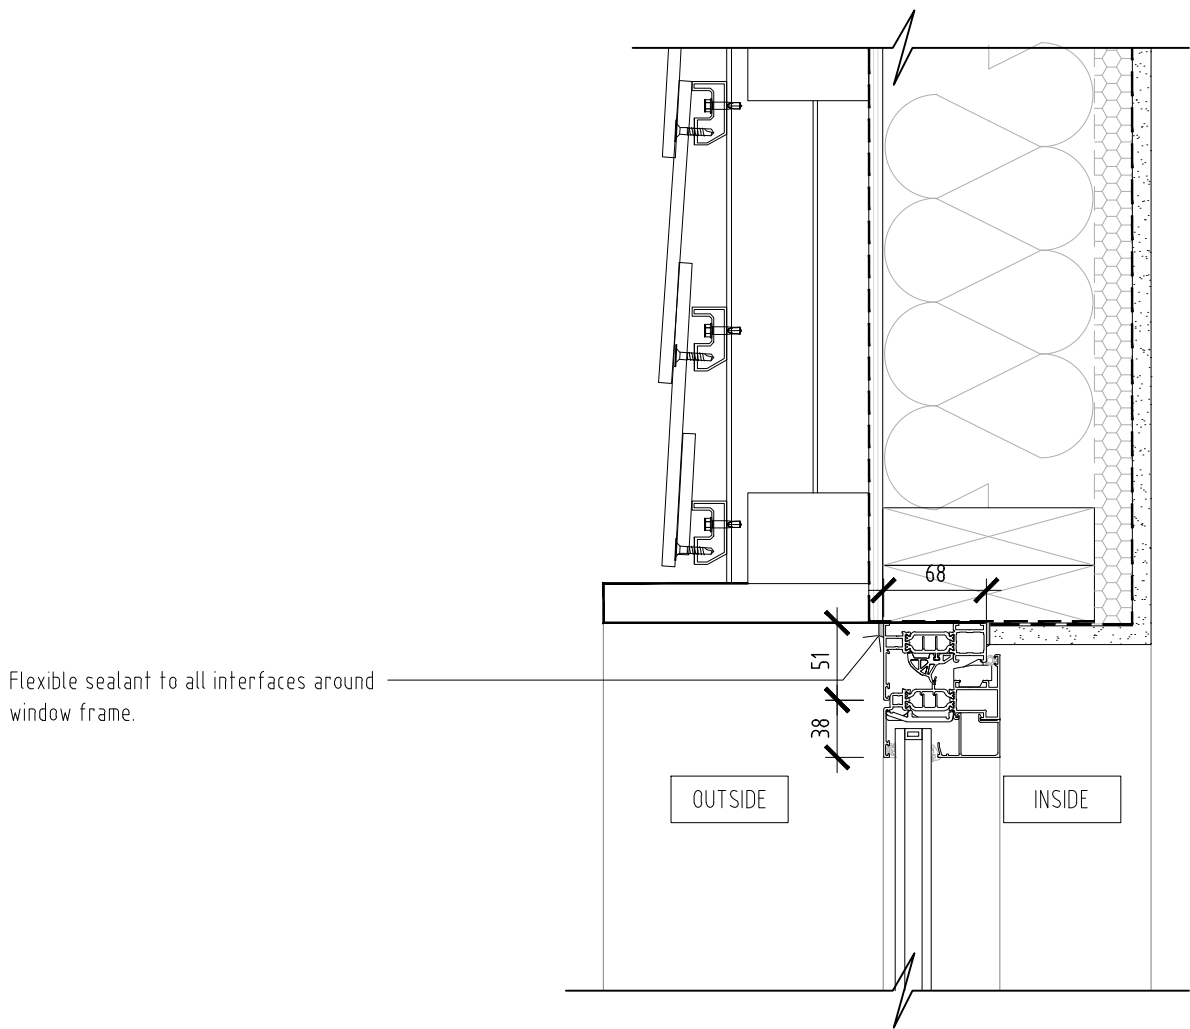


Double glazed aluminium casement with surround head detail

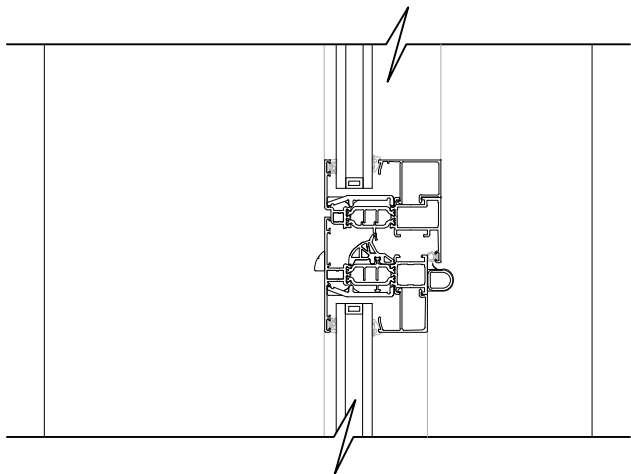

Double glazed aluminium casement with surround transom detail

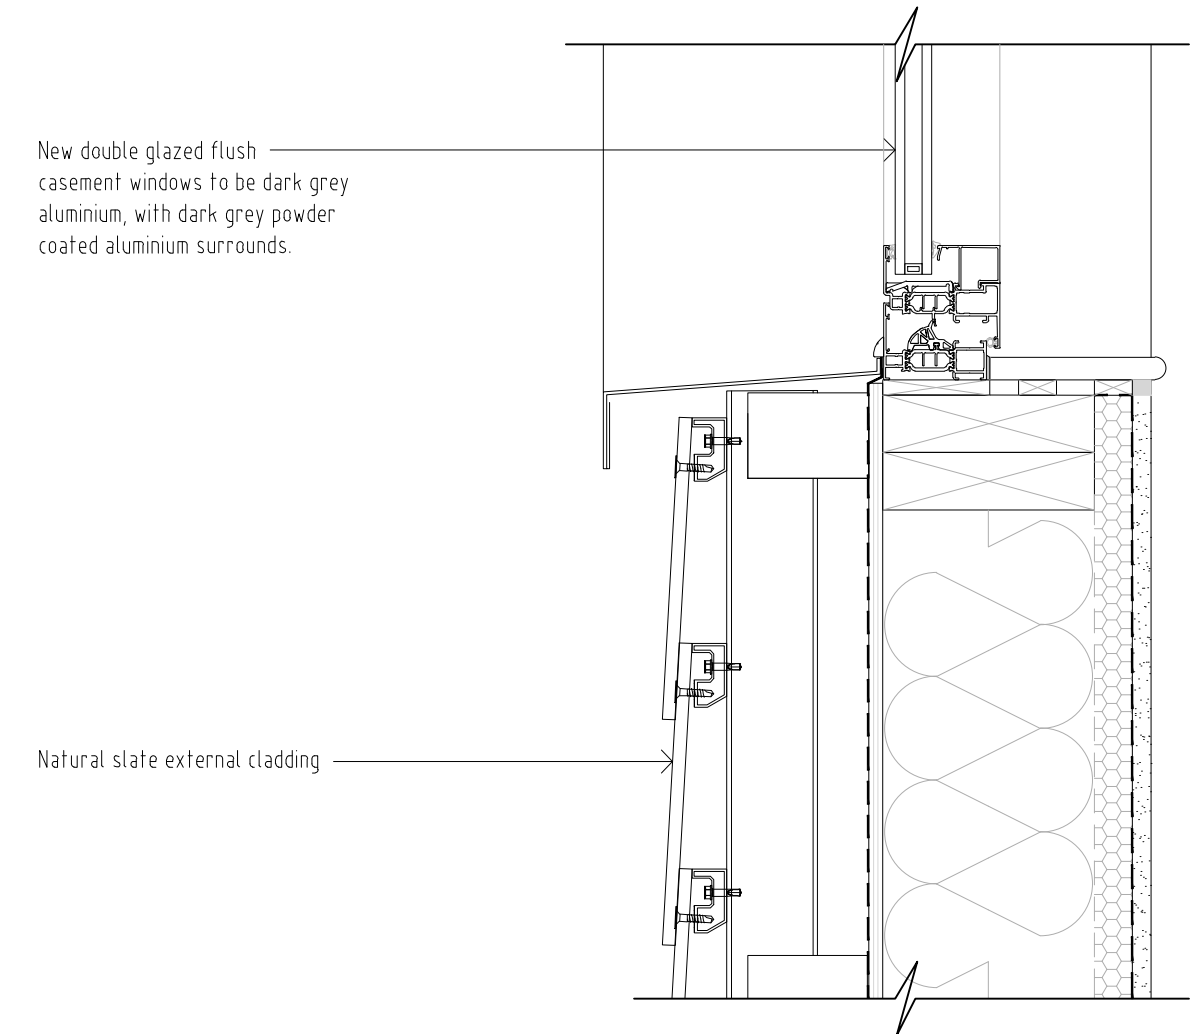

Double glazed aluminium casement with surround cill detail

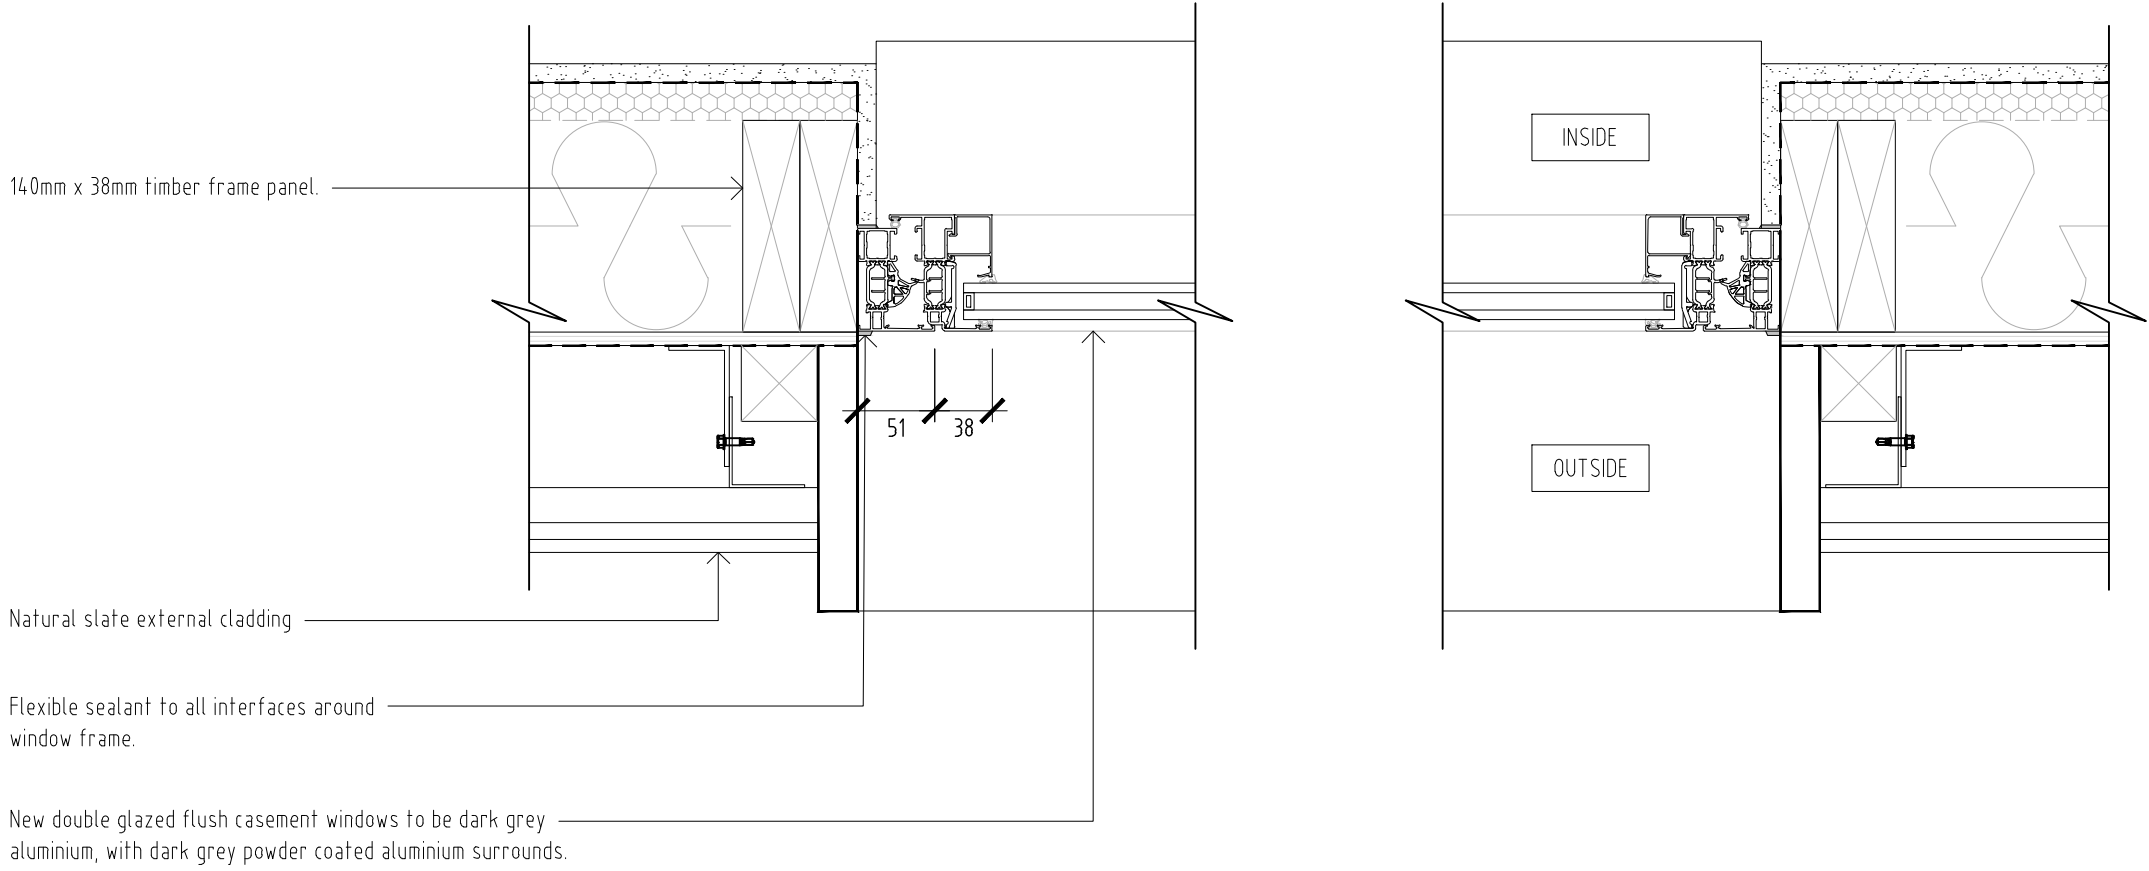

Double glazed aluminium casement with surround jamb detail

P01 Details updated				May '25	RG	
REV	DESCRIPTION	DATE	BY	CHKD		

TURNER
JACKSON+DAY
ASSOCIATES

Radio House
Thanet Way, Whitstable
Kent CT15 3DX
t: 01227 261453
e: enquiries@tjda.co.uk
www.turnerjacksonday.co.uk

client details
Custom House (Gravesend) Limited

project details
Custom House
The Terrace, Gravesend, DA12 2BW

drawing title
Double Glazed Aluminium Casement
Window Details Sheet 5

date scale drawn by checked by
Oct'24 1:5@A1 JH

project no:	drawing no:	revision
1735	C14.20	P01