
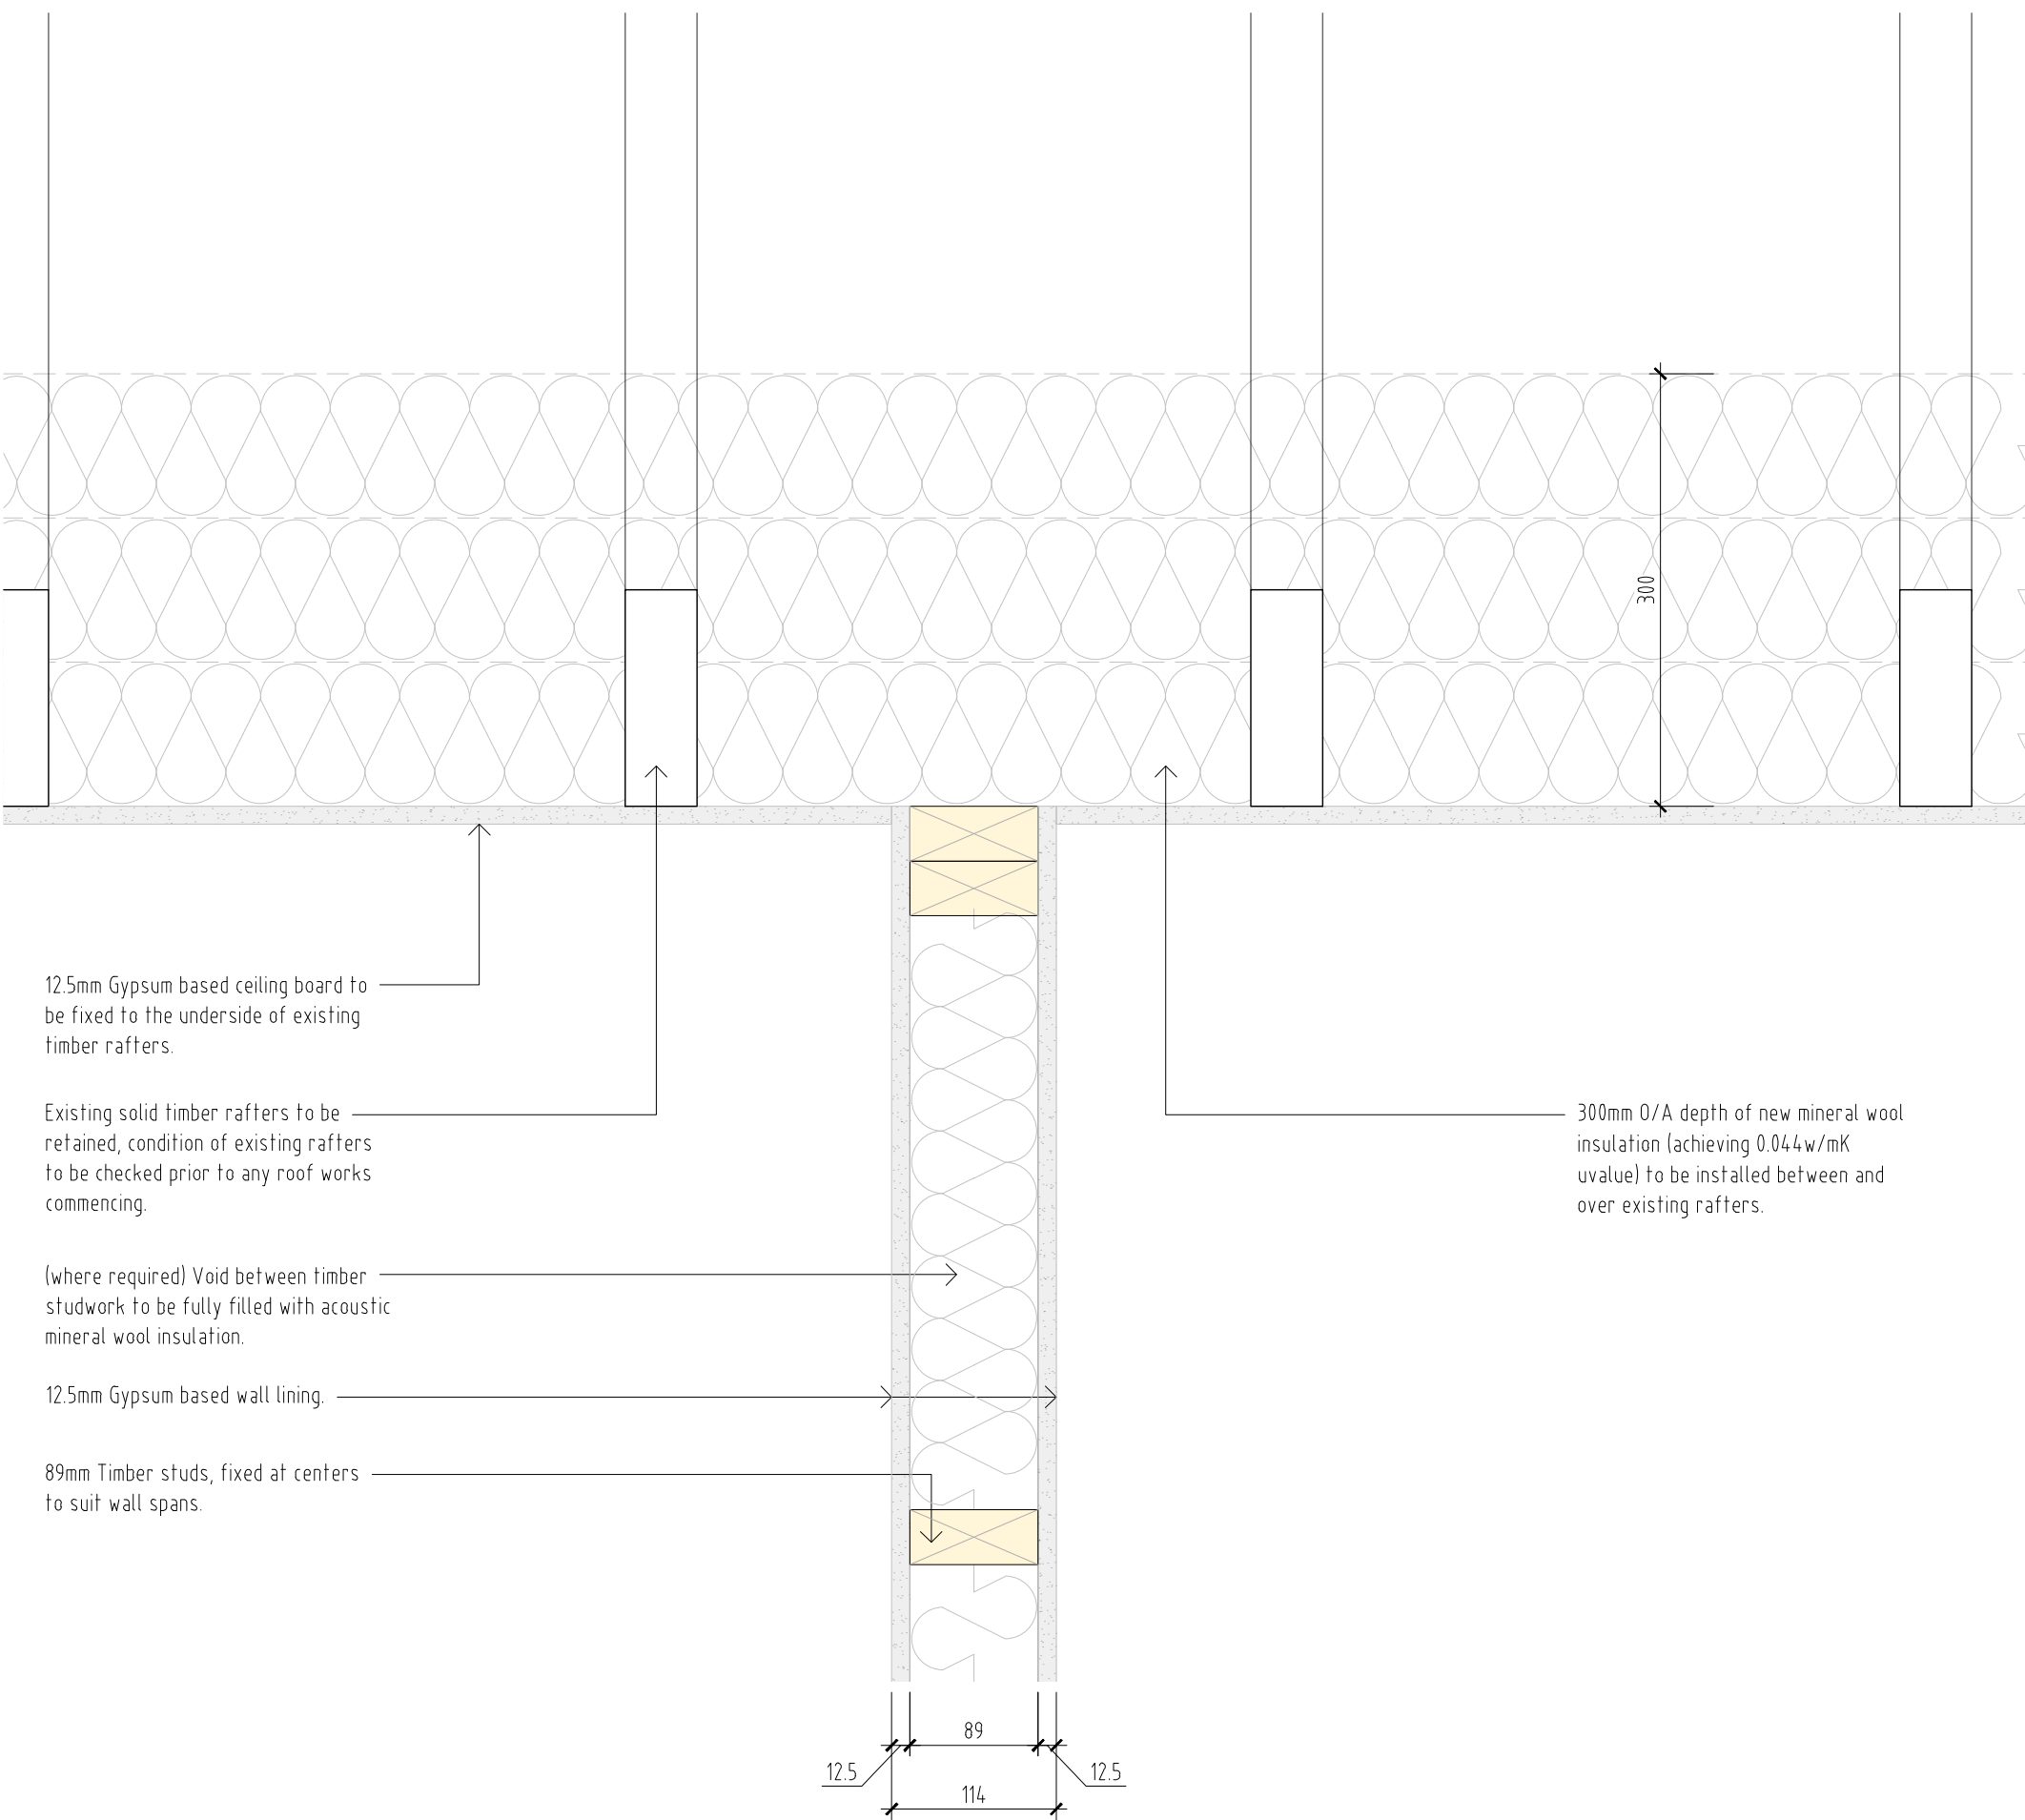



Boathouse Details

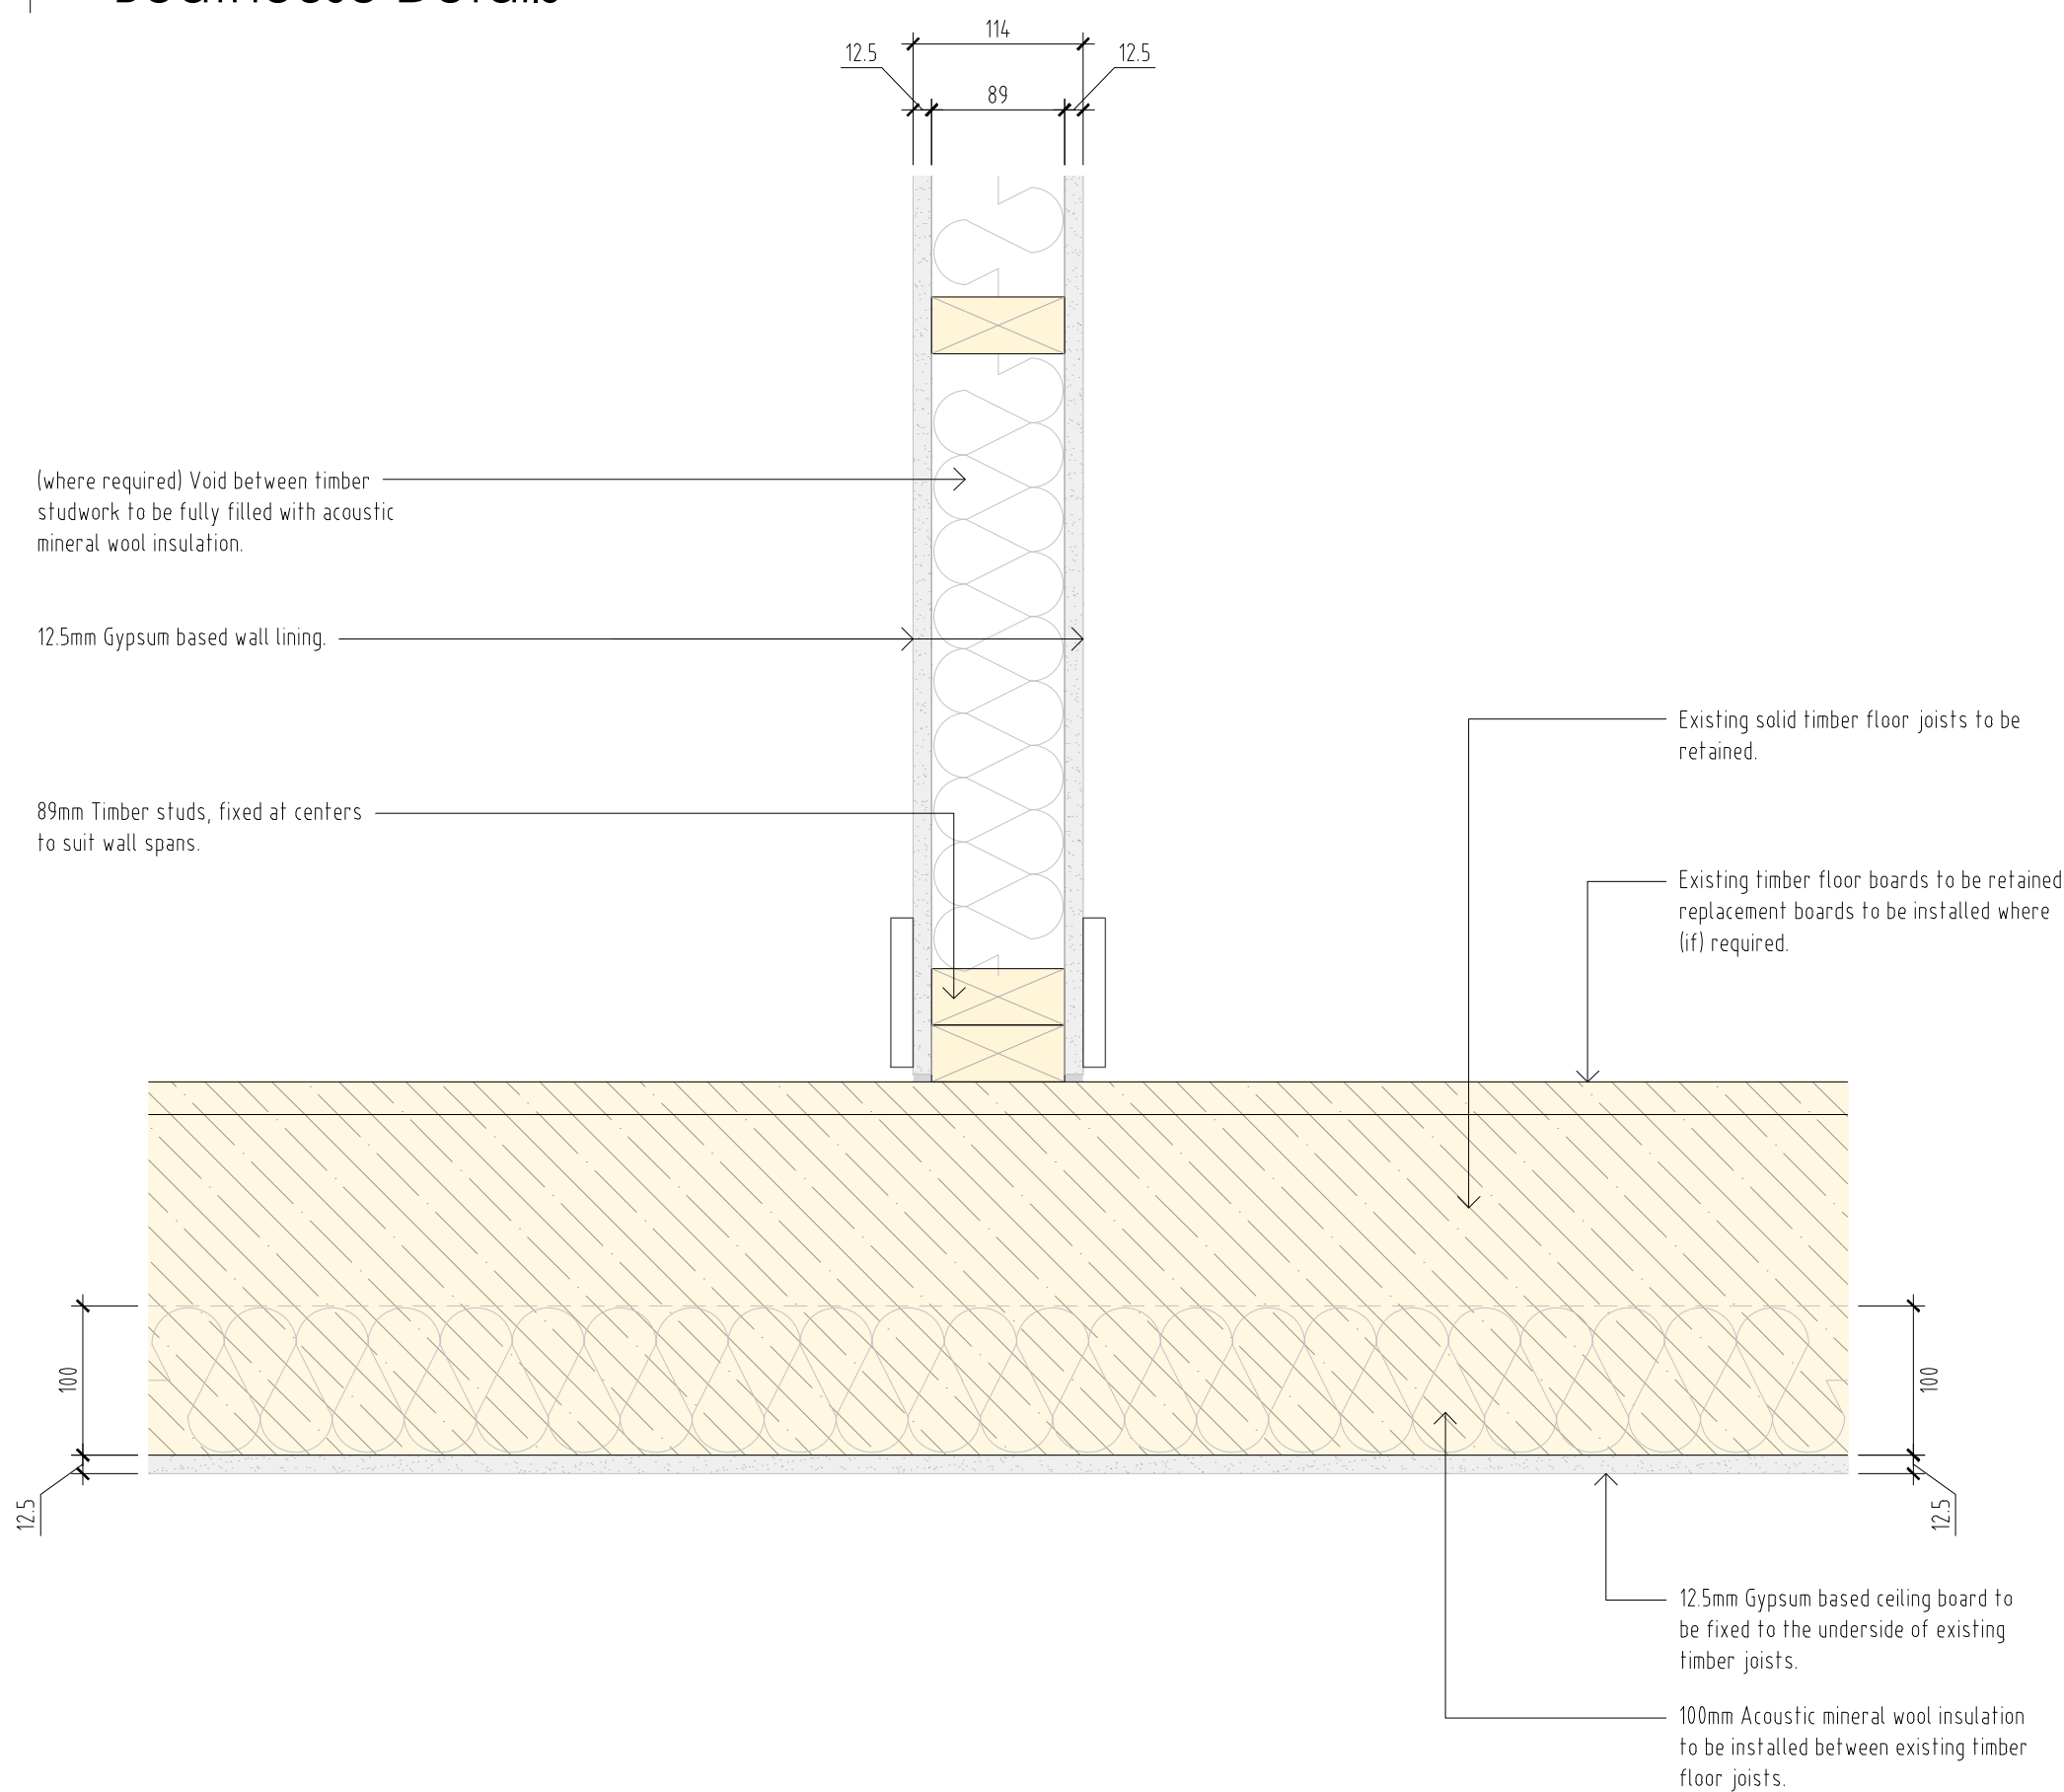


DO NOT SCALE FROM THIS DRAWING - REPORT ANY DISCREPANCIES TO DESIGNER PRIOR TO COMMENCING WORKS

ALL DIMENSIONS TO BE VERIFIED BY THE CONTRACTOR ON SITE


THIS DRAWING REMAINS THE COPYRIGHT OF
TURNER JACKSON + DAY ASSOCIATES
AND CANNOT BE REPRODUCED WITHOUT WRITTEN CONSENT

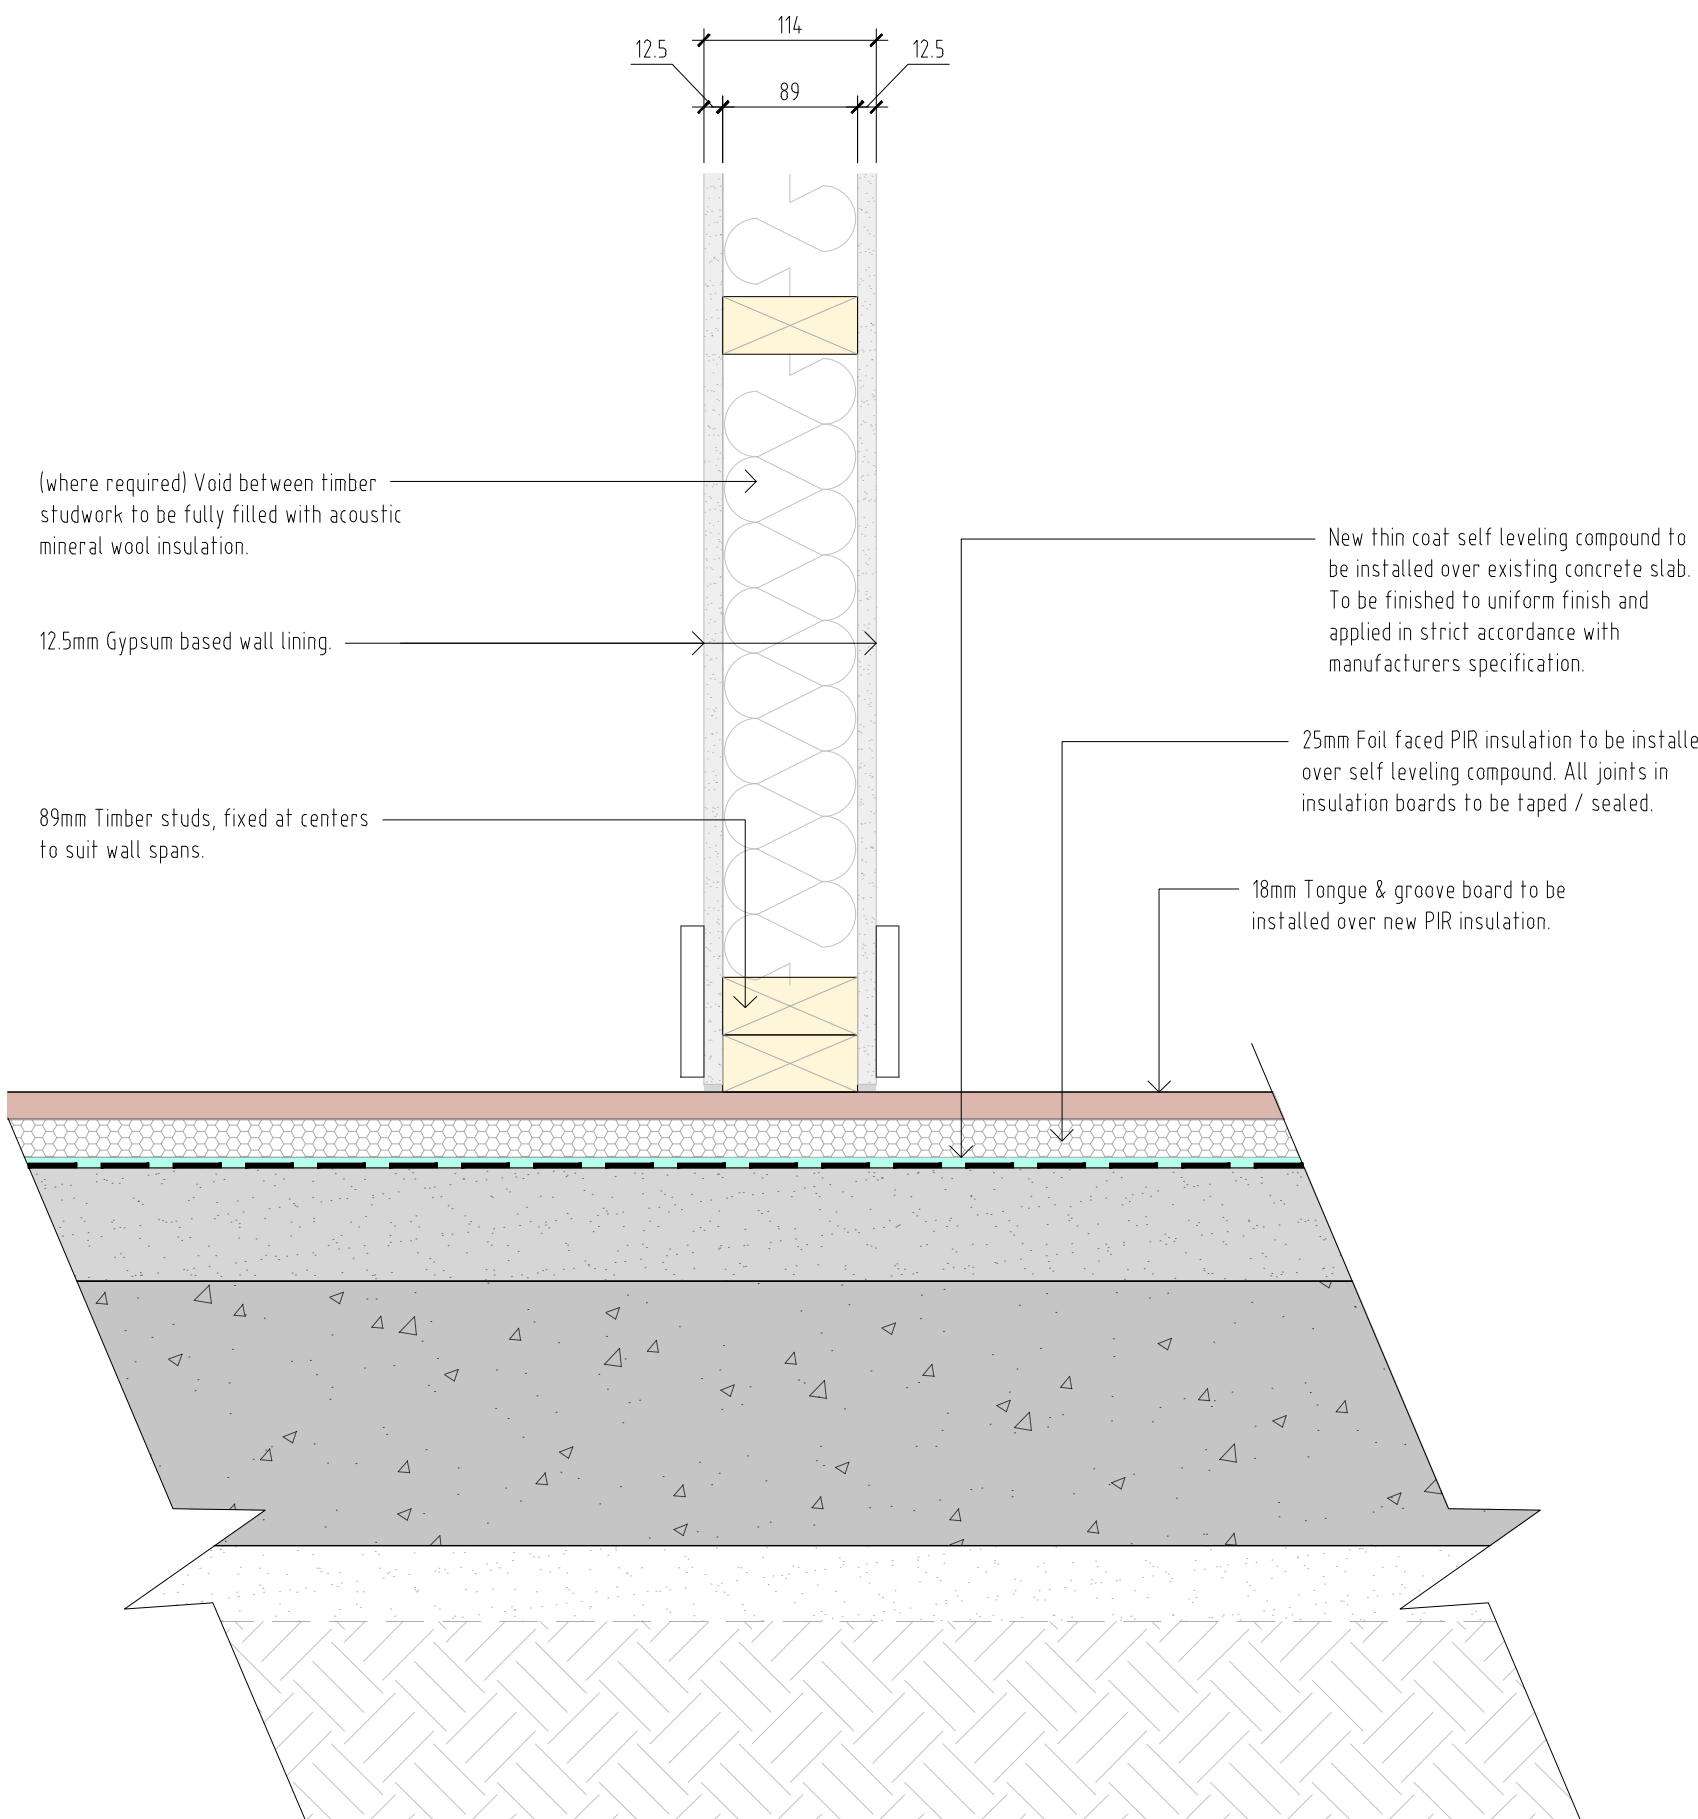

Timber partition / existing timber floor junction

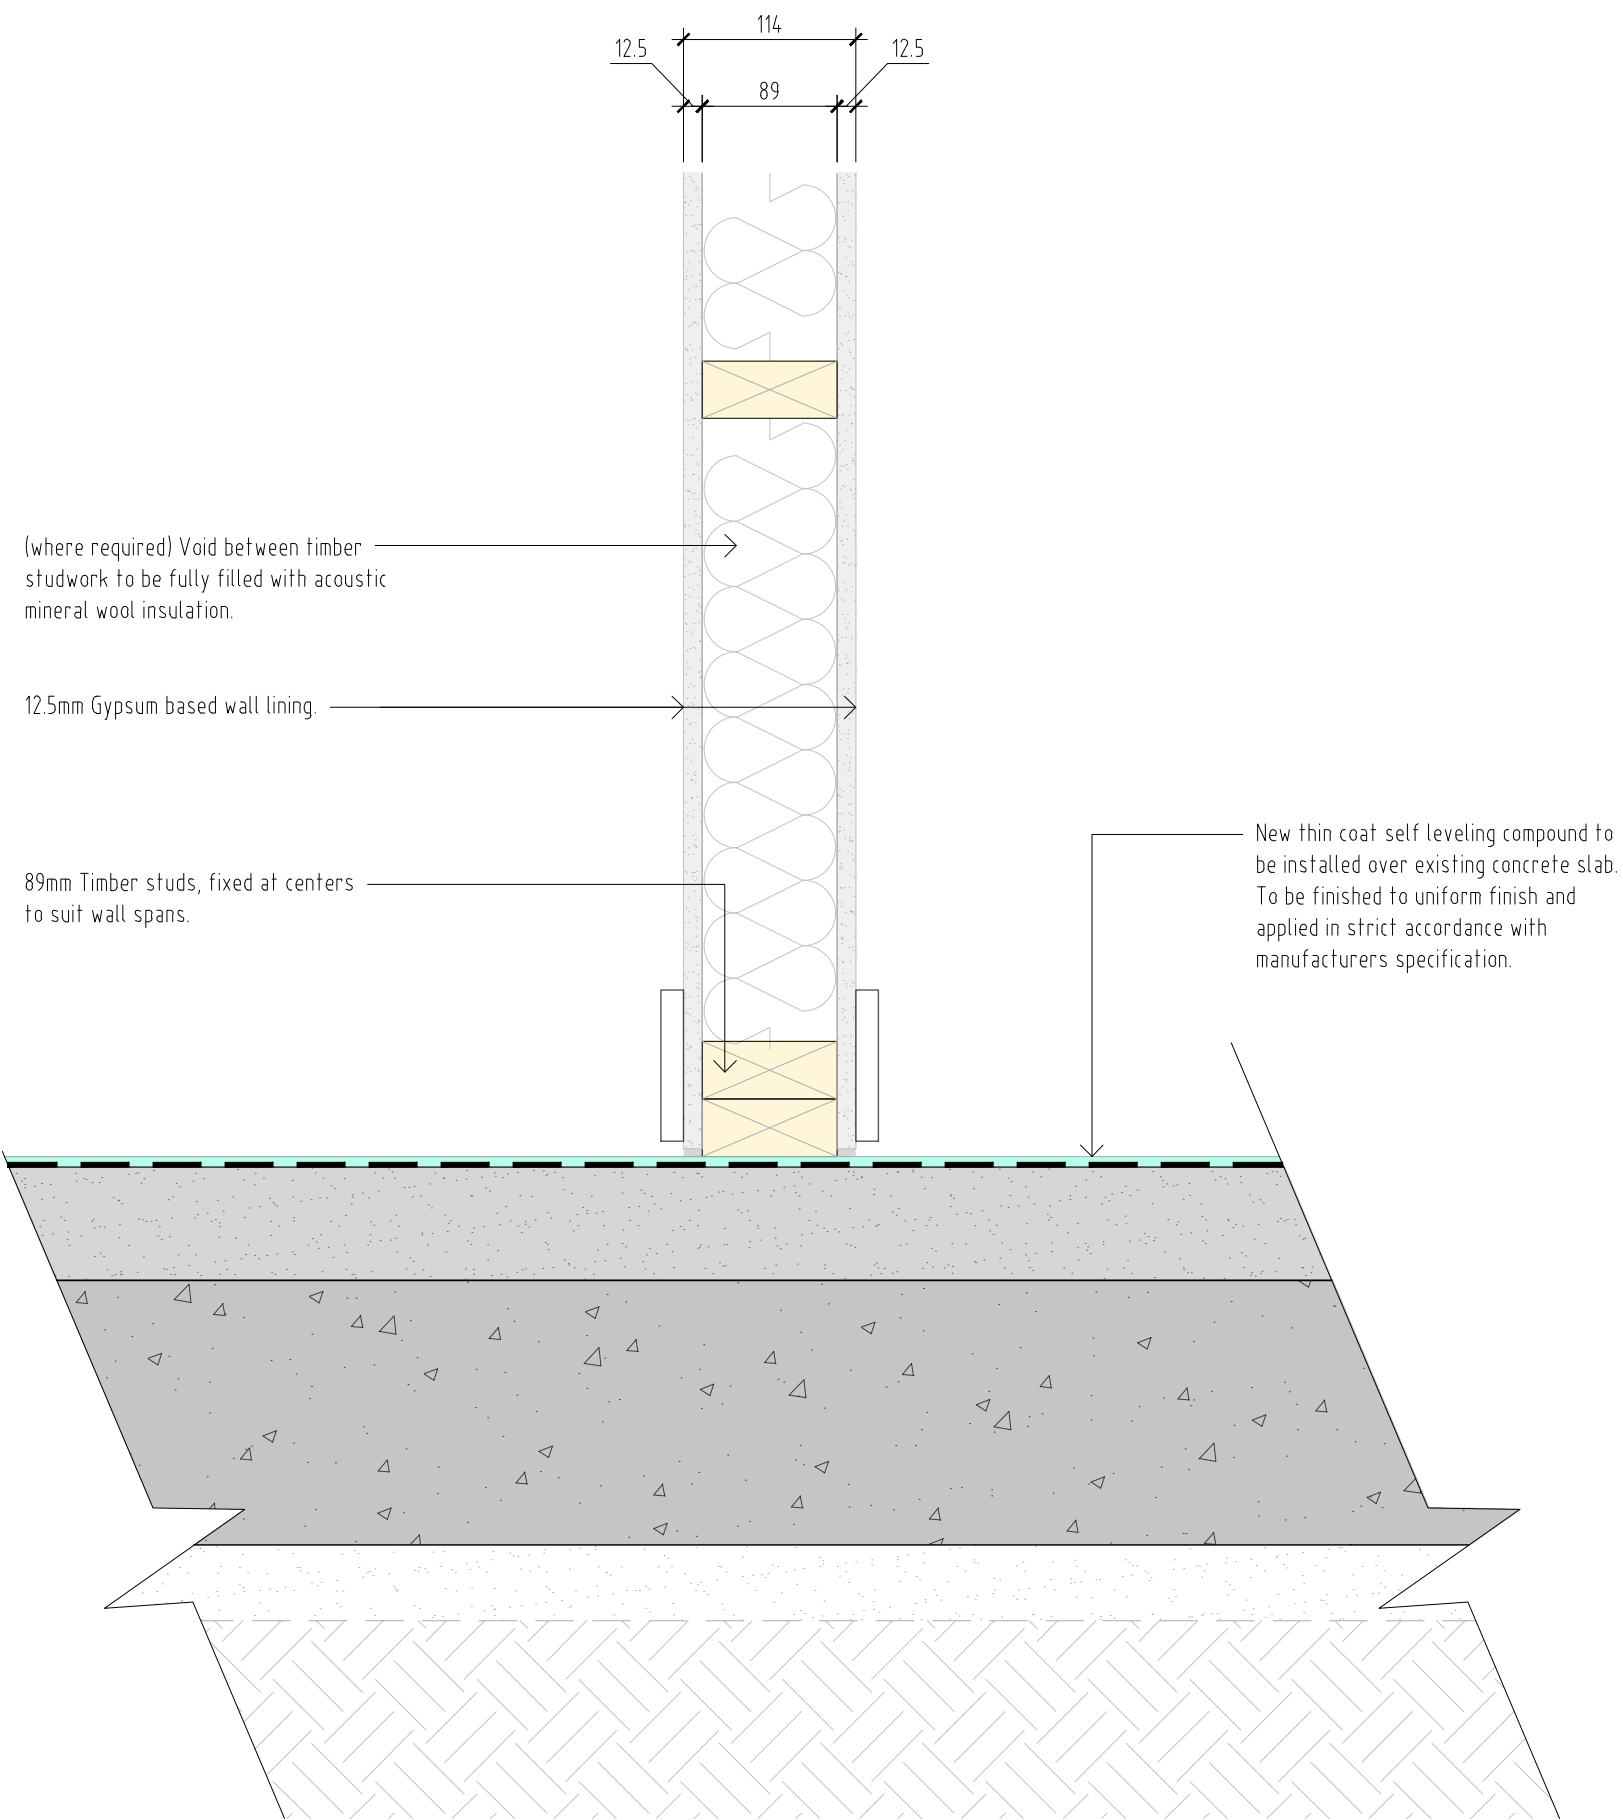

Timber partition / ceiling junction

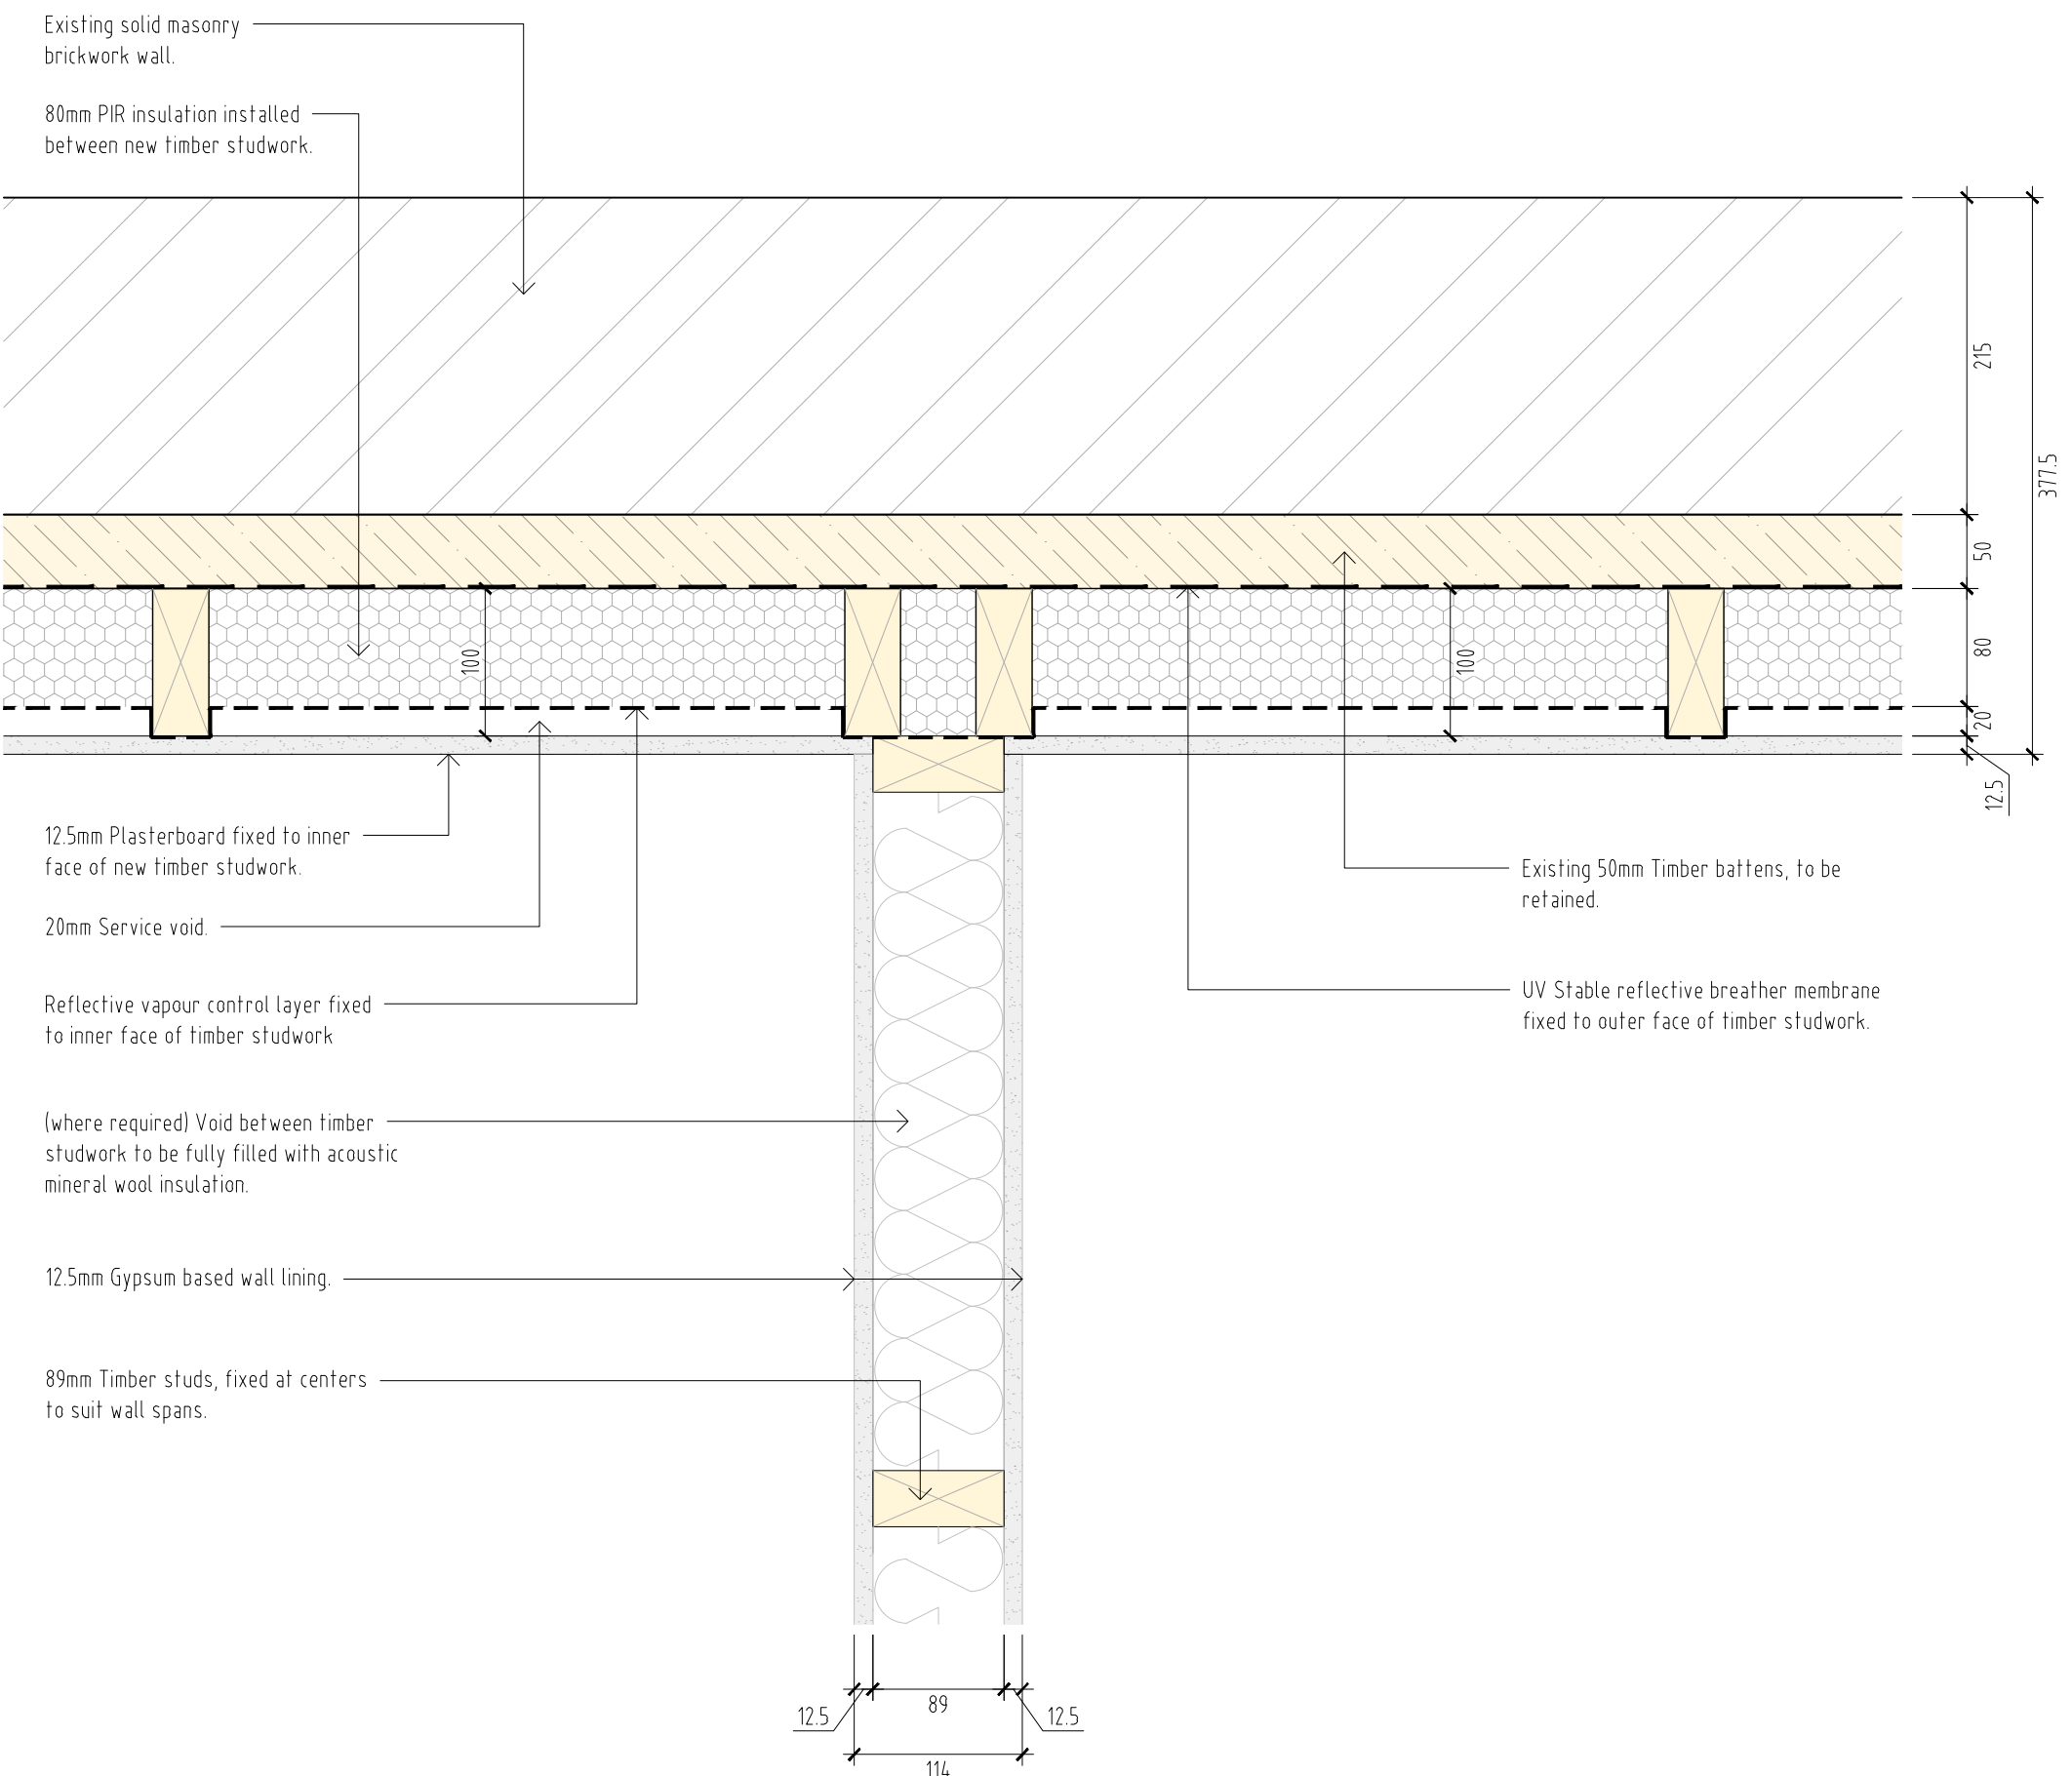

Timber partition / existing concrete floor junction w/thermal upgrade

P01	Drawing updated	May 25	RG	
REV	DESCRIPTION	DATE	BY	CHKD

TURNER JACKSON+DAY ASSOCIATES

Radio House
Thanet Way, Whitstable
Kent CT15 3QX
t: 01227 261453
e: enquiries@tjda.co.uk
www.turnerjacksonday.co.uk

client details
Custom House (Gravesend) Limited

project details
Custom House
The Terrace, Gravesend, DA12 2BW
drawing title
Boathouse Details 1
Wall and Floor Junctions

date	scale	drawn by	checked by
Oct'24	1:5@A1	NS	
project no:	drawing no:	revision	
1735	C14.29	P01	

Timber partition / existing masonry wall plan junction