




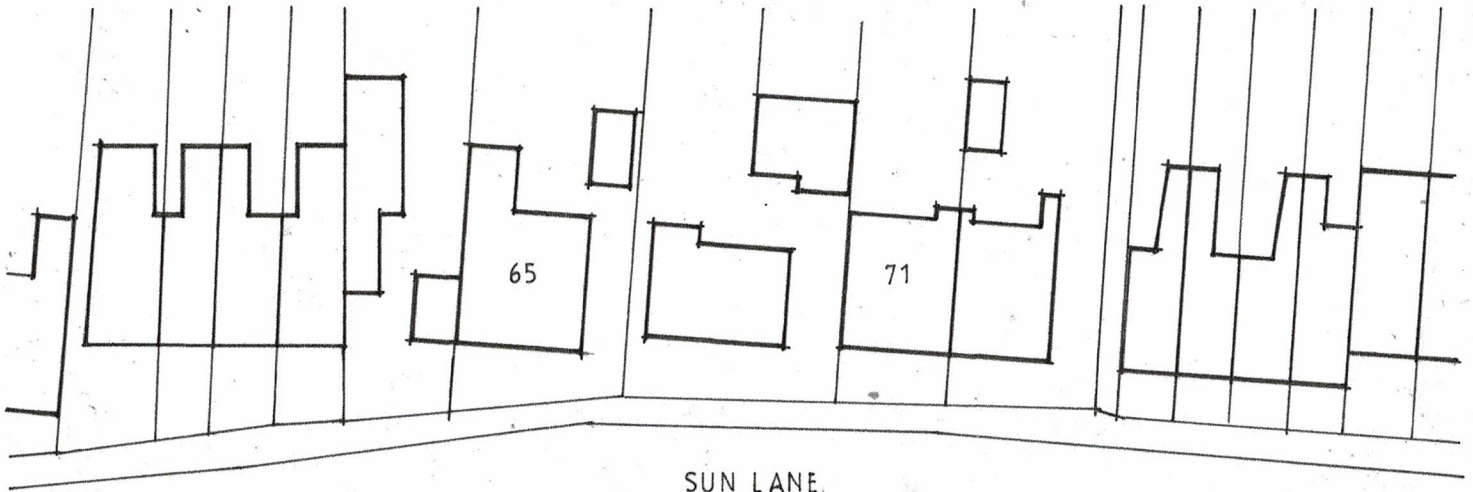

SUN LANE,

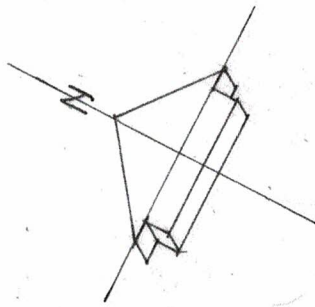

SMARTS ROAD

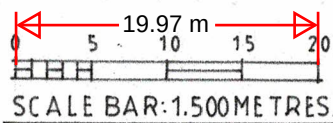

CLIENT. MR & MRS. RAMSEY				
JOB 62 SUN LANE - GRAVESEND.				
DRG PROPOSED SITE PLAN.				
DATE	SCALE	JOB N°	DRG N°	REV.
MAY.24	1:500	24/26	P.02.	