


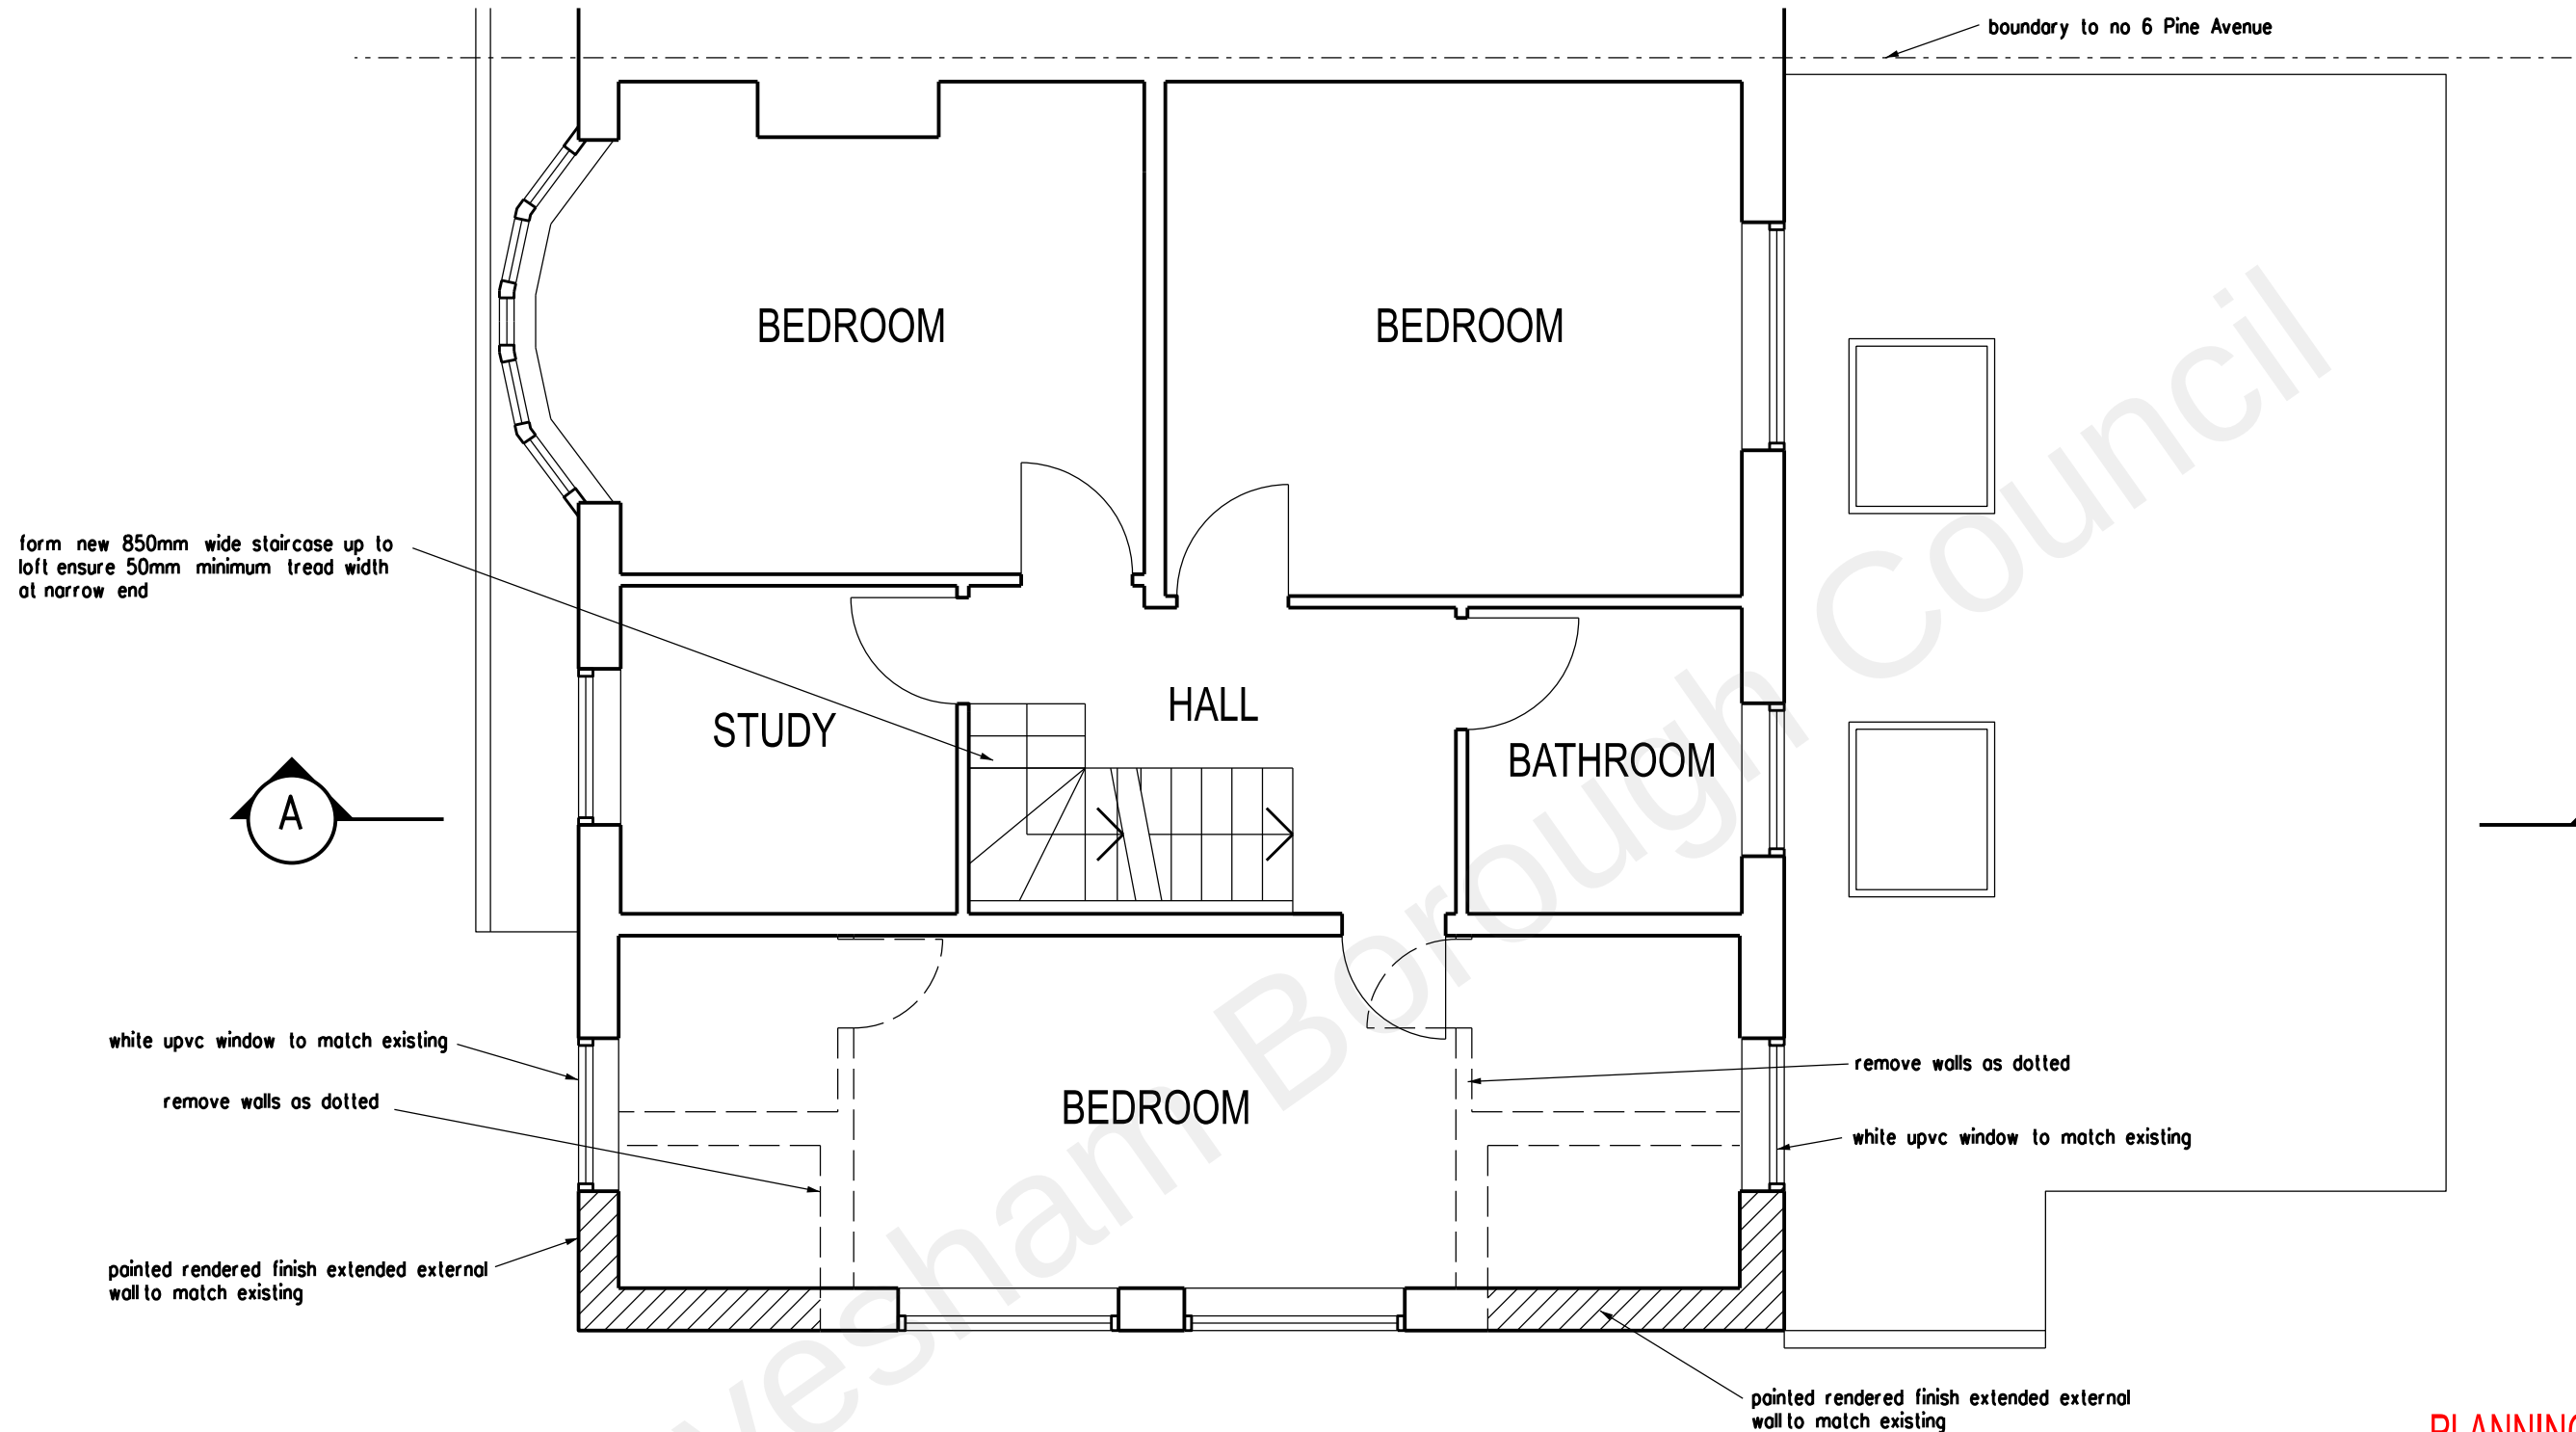

PLANNING APPLICATION

REVISION DATE

ARCHITECT
 TA ARCHITECTS
 11 JOYDENS WOOD ROAD BEXLEY
 KENT DA5 2HS Tel 07905 130591
ta140256@googlemail.com

JOB
 PROPOSED LOFT EXTENSION
 AT 4 PINE AVENUE
 GRAVESEND DA12 1QZ

DRAWING
 PROPOSED FIRST FLOOR
 PLAN

SCALE DATE
 1:50 AT A3 FEB 2022

DRAWING NO.
 MS/11

0 1 2 3 4 5 metres