


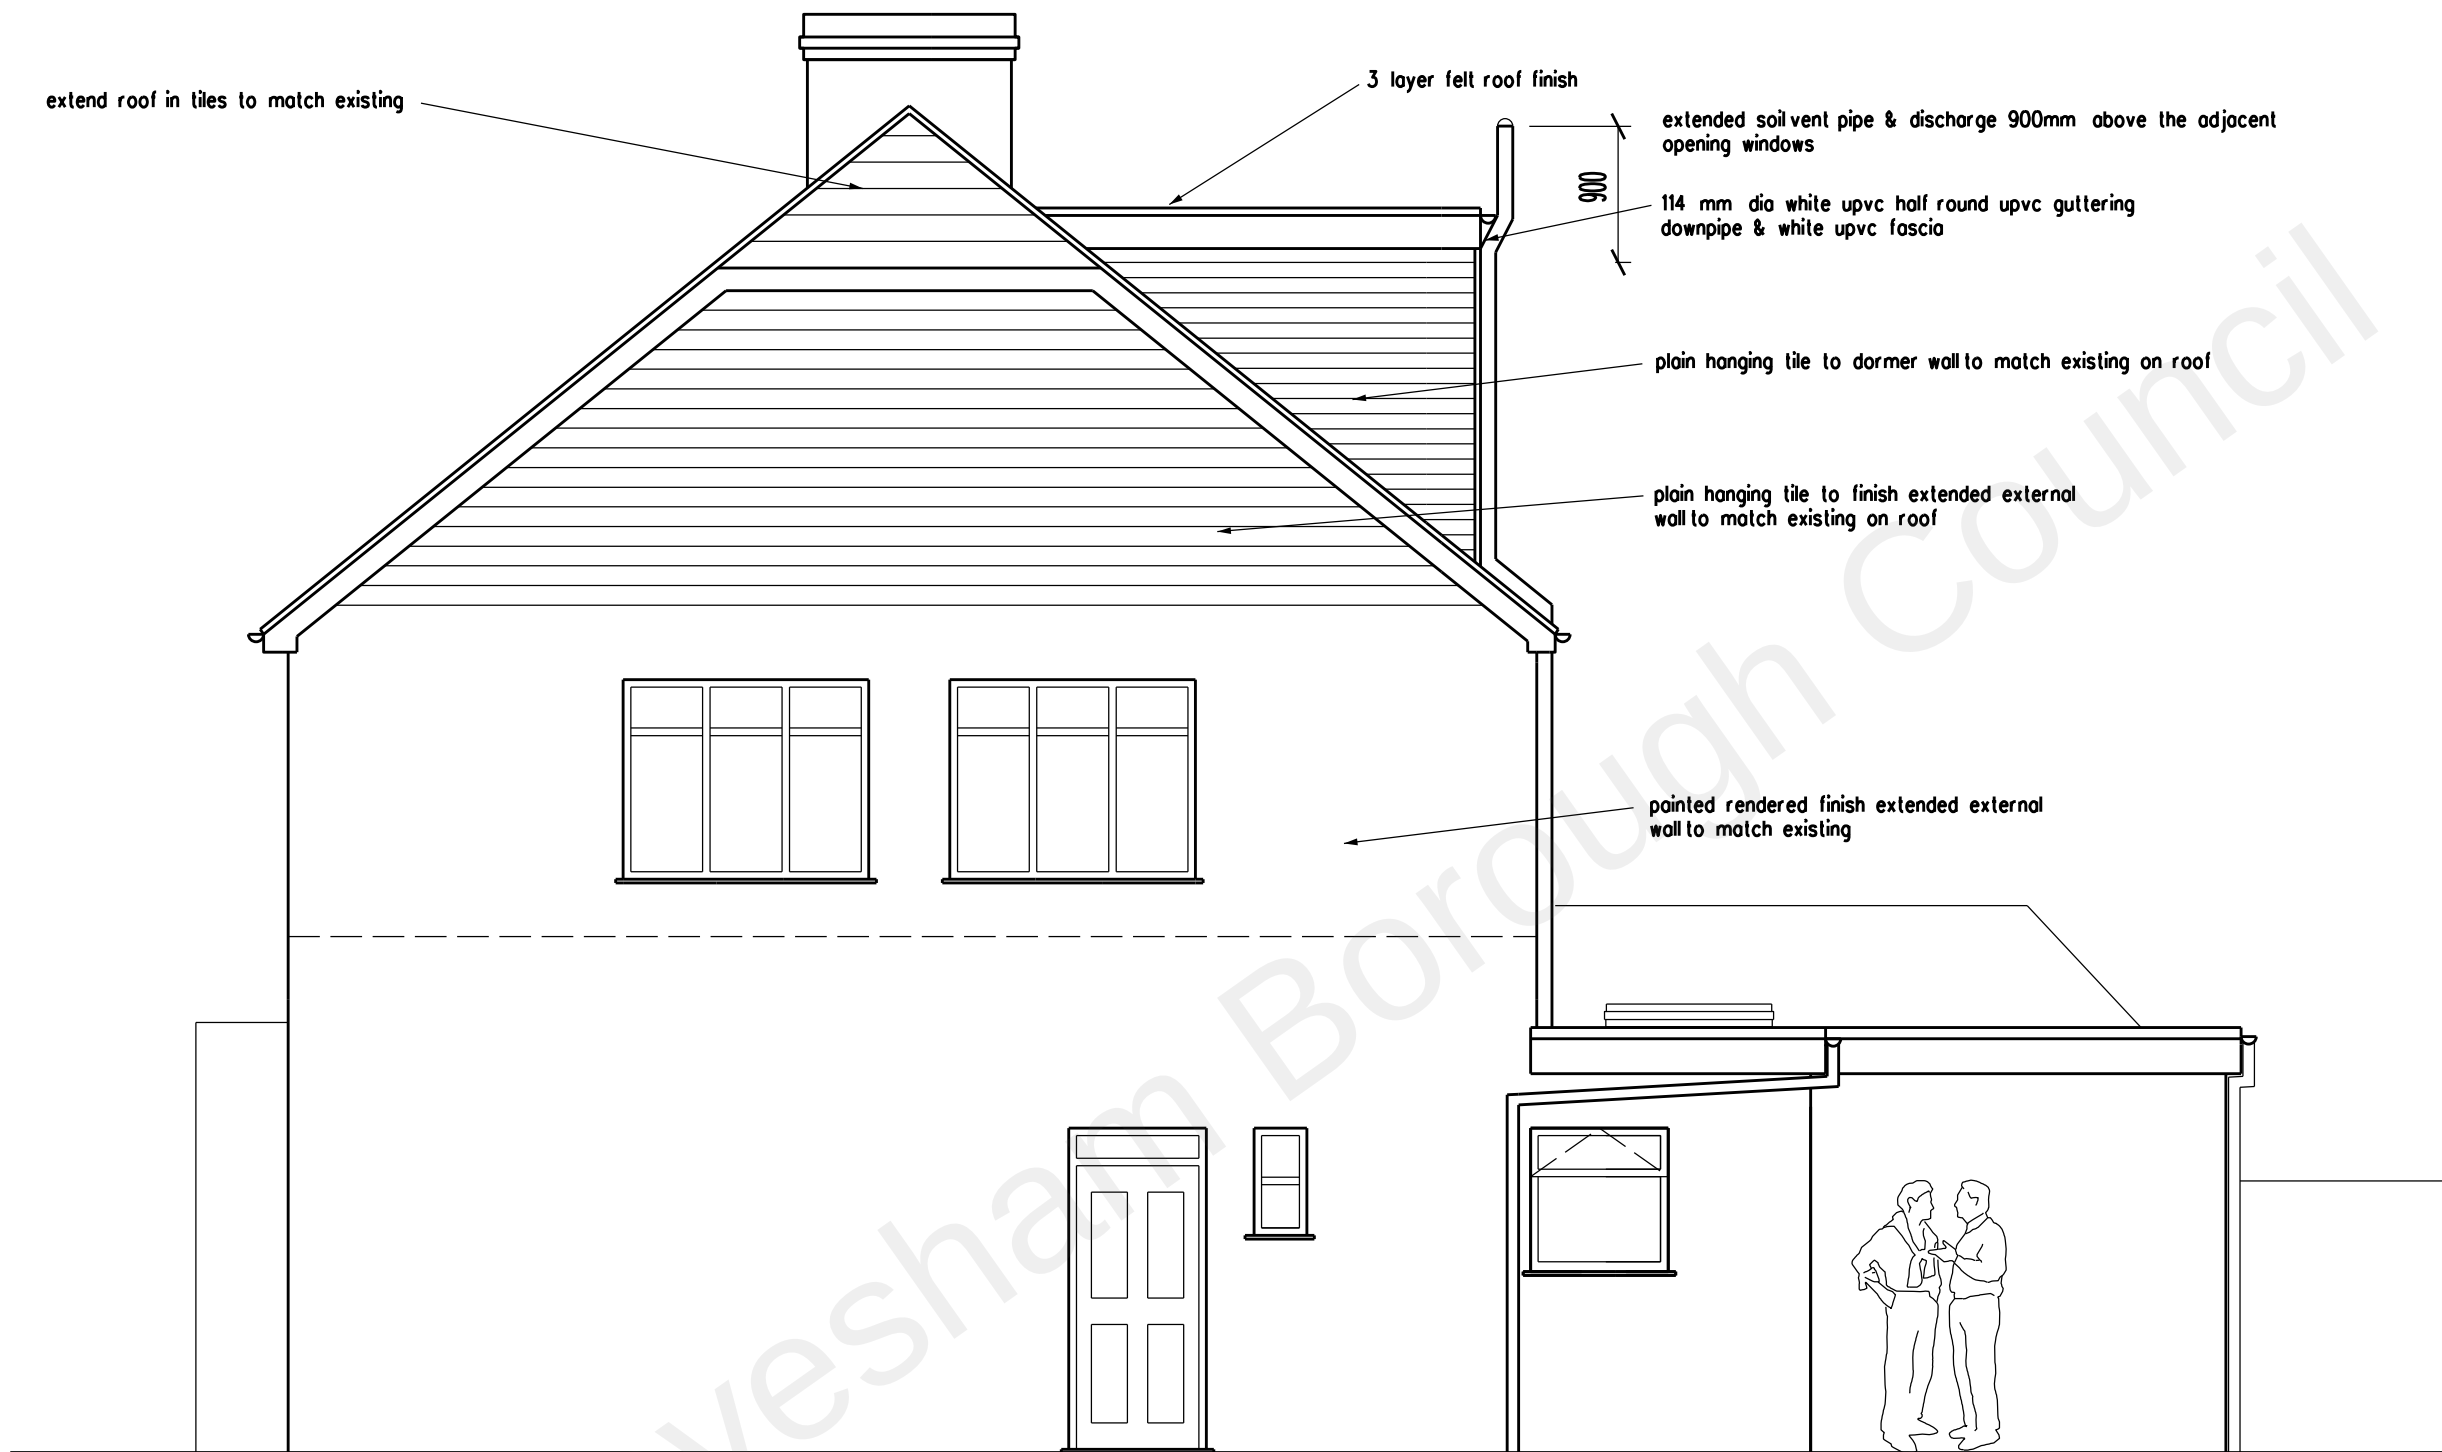

## PLANNING APPLICATION

REVISION DATE

ARCHITECT  
TAARCHITECTS  
11 JOYDENS WOOD ROAD BEXLEY  
KENT DA5 2HS Tel 07905 130591  
ta140256@googlemail.com

JOB  
PROPOSED LOFT EXTENSION  
AT 4 PINE AVENUE  
GRAVESEND DA12 1QZ

DRAWING  
PROPOSED SIDE ELEVATION  
FACING No 2 PINE AVENUE

SCALE 1:50 AT A3 DATE FEB 2022

DRAWING NO.  
MS/14

0 1 2 3 4 5 metres