


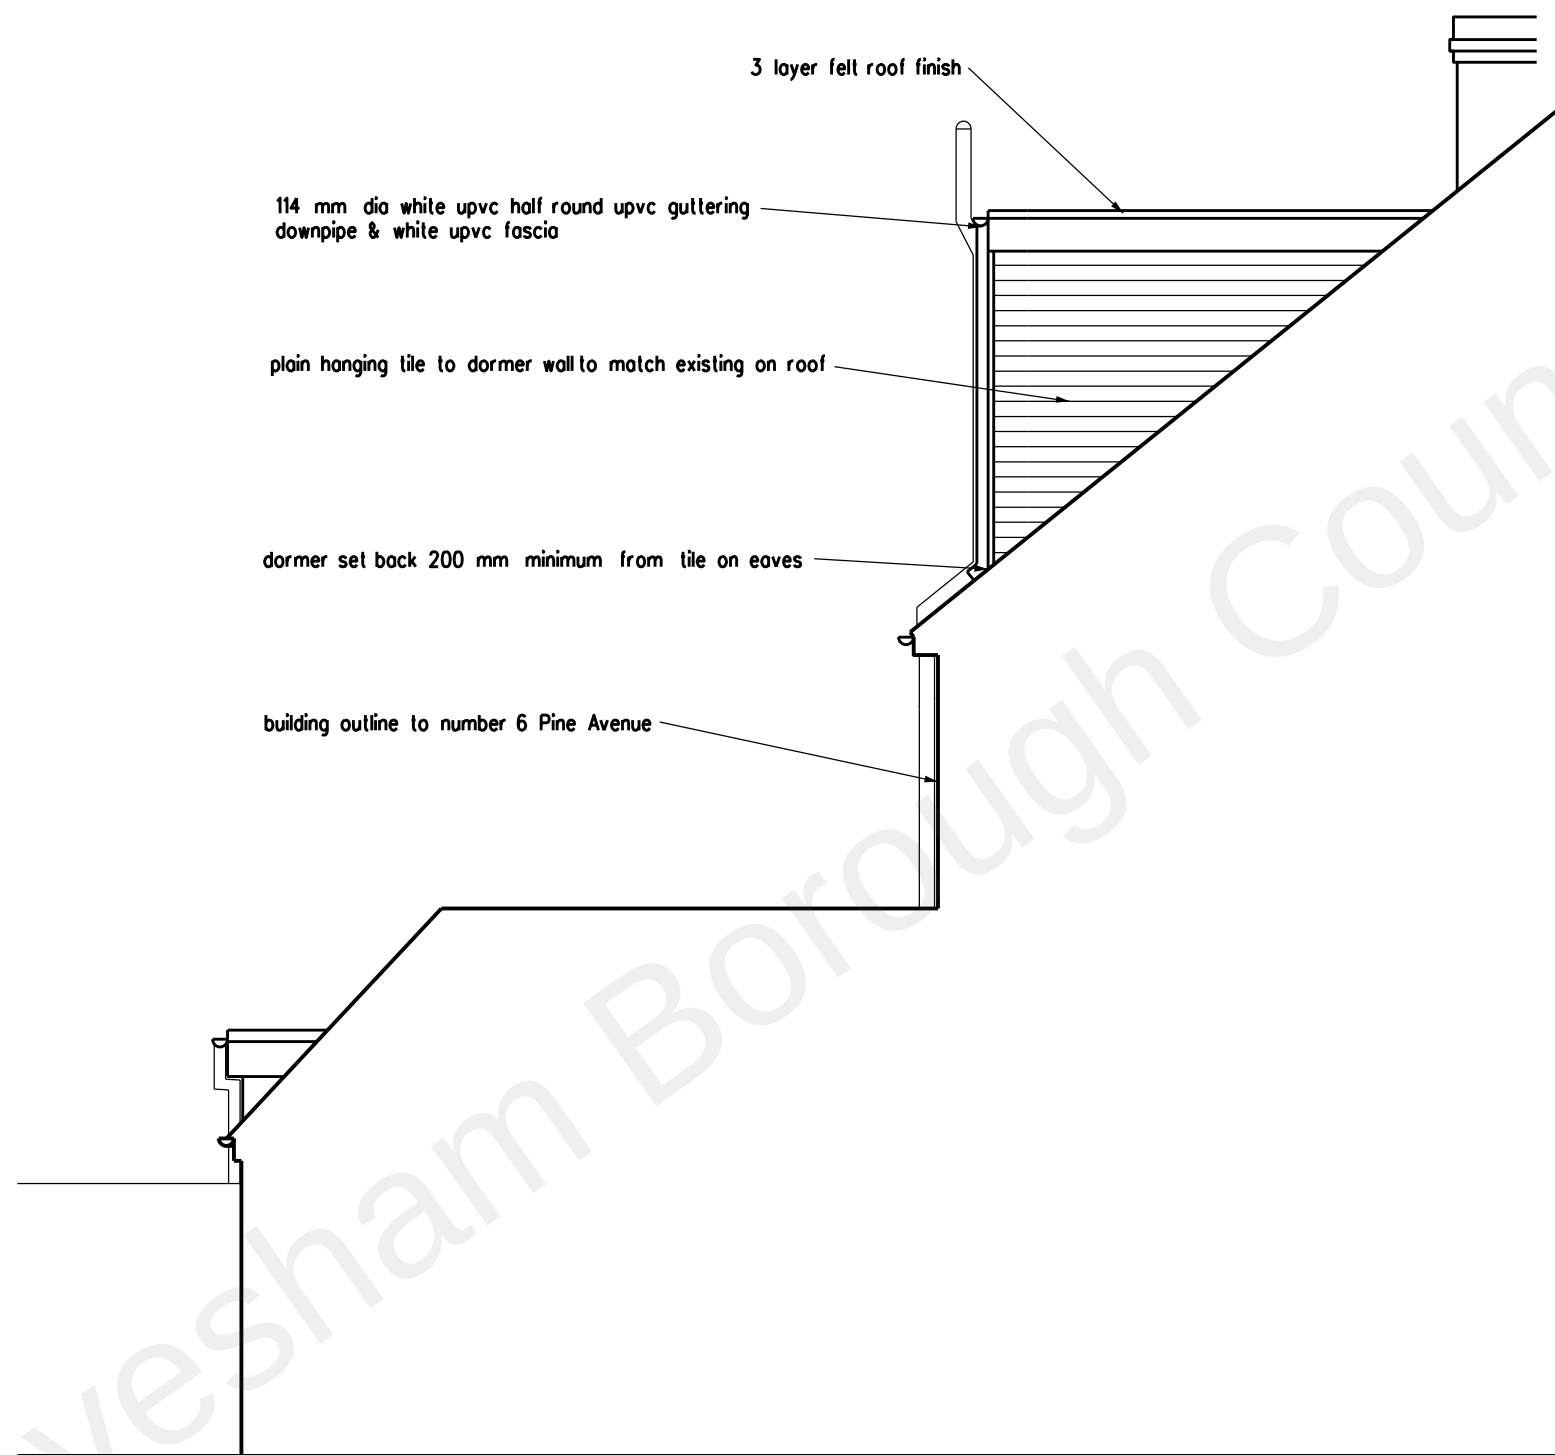

PLANNING APPLICATION

REVISION DATE

ARCHITECT
TAARCHITECTS
11 JOYDENS WOOD ROAD BEXLEY
KENT DA5 2HS Tel 07905 130591
ta140256@googlemail.com

JOB
PROPOSED LOFT EXTENSION
AT 4 PINE AVENUE
GRAVESEND DA12 1QZ

DRAWING
PROPOSED SIDE ELEVATION
FACING No 6 PINE AVENUE

SCALE DATE
1:50 AT A3 FEB 2022

DRAWING NO.
MS/16