


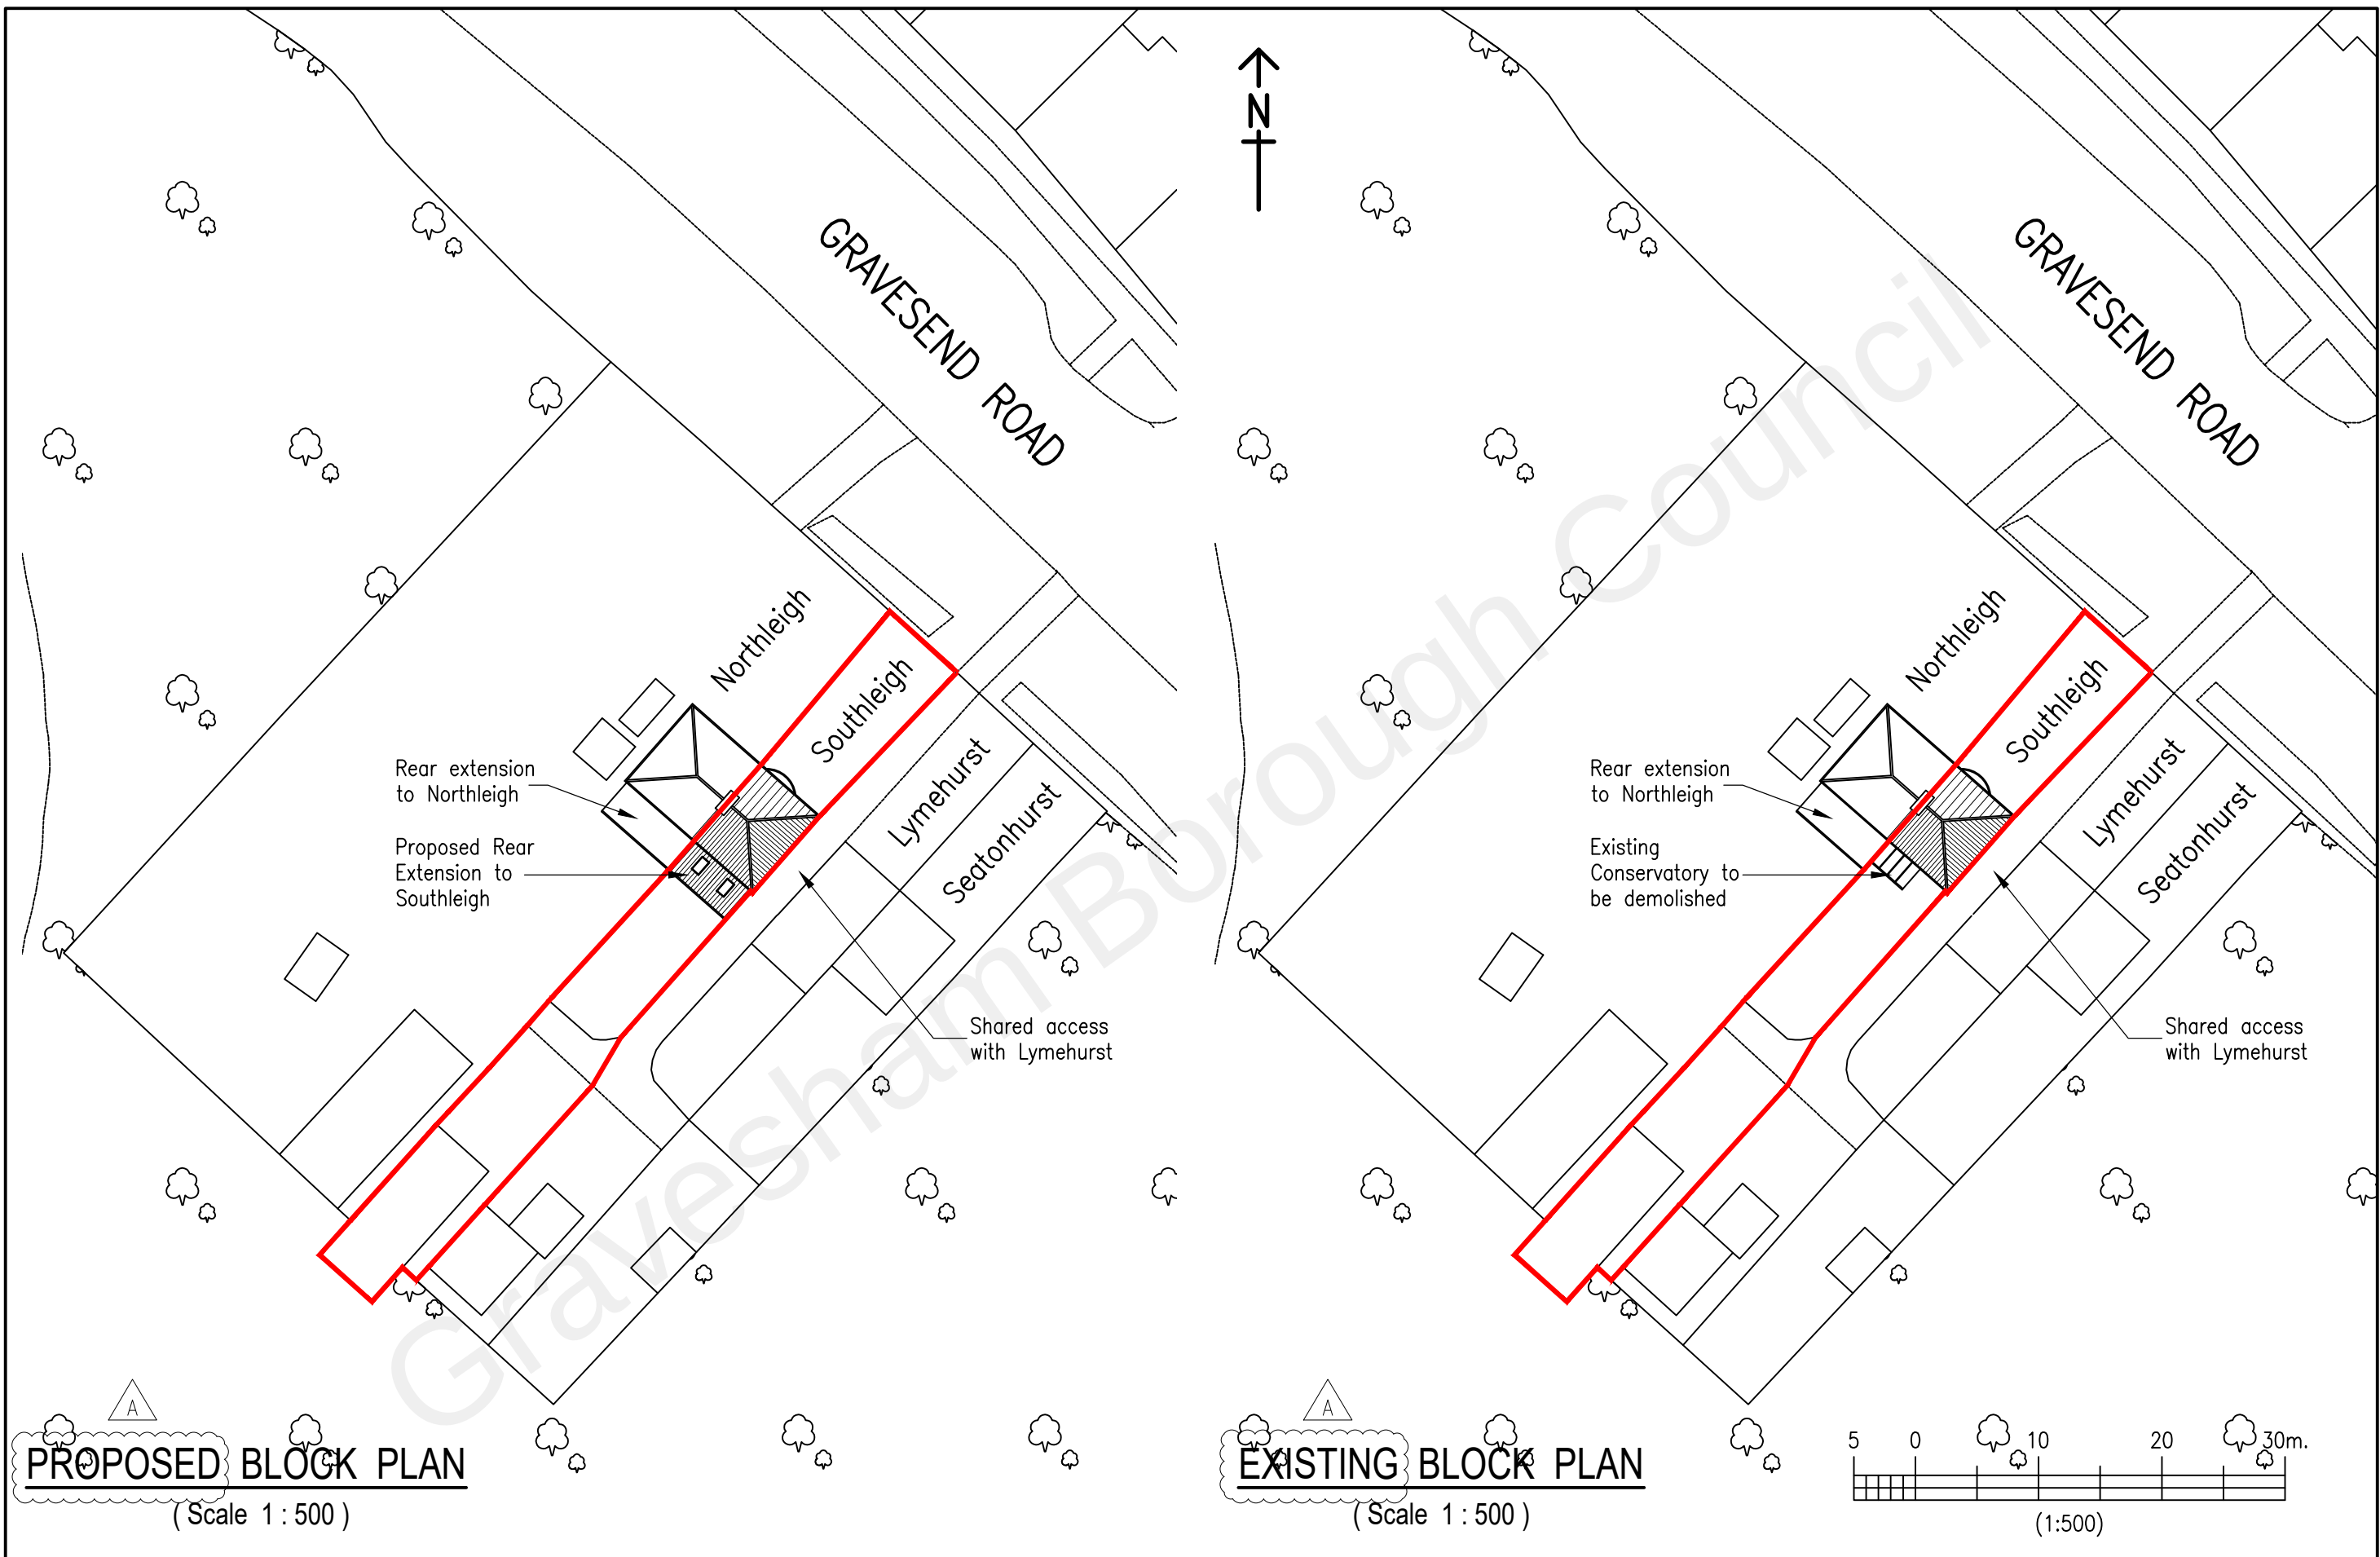

Revisions		Notes		Client: Mr. & Mrs. T. Bearman, Southleigh, Gravesend Road, Higham, Rochester, Kent, ME3 7DX.	Project: Single Storey Rear Extension	HEMHURST TECHNICAL SERVICES LIMITED				
A Block Plan titles corrected. (27-05-22)		1. This drawing is copyright and should not be reproduced without written permission. 2. This drawing is issued by 'Hemhurst Technical Services Ltd.' subject to the condition that it is not copied, reproduced or distributed either in whole, or in part, or used in anyway detrimental to 'Hemhurst Technical Services Ltds' interests. 3. This drawing is to be read in conjunction with Drg. Nos. HHL/675-1 and HHL/675-3.				22, Nursery Avenue, Bexleyheath, Kent, DA7 4JZ. e-mail: mail@hemhurst-ts.co.uk		Tel/Fax: 020 8304 5520 website: www.hemhurst-ts.co.uk		
						Drawn: S. Quigley A.C.I.O.B. Date: February 2022		Drawing No. HHL/675-2		Rev. A
						Scale: 1:500 @ A3				