


Garage Conversion Ref; 20220582

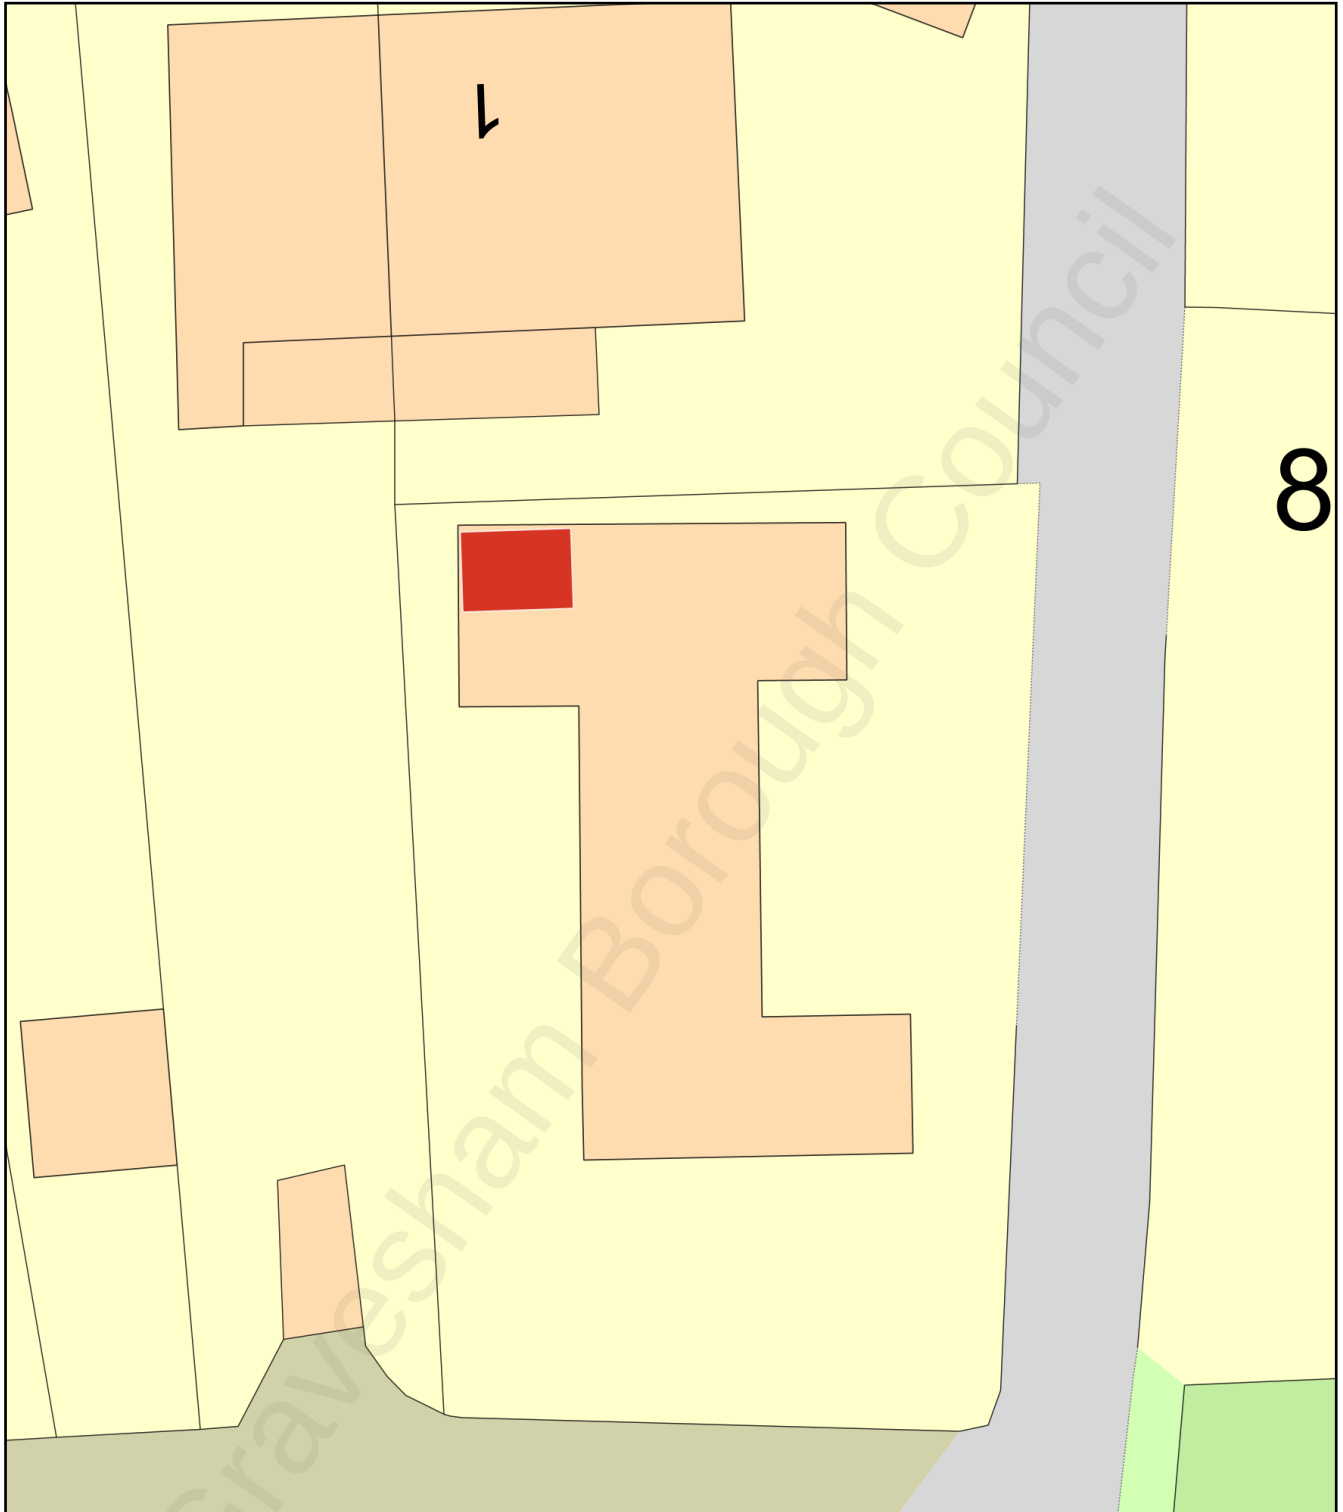

0 10
Metres



Plan Produced for: Mr Gary Betts

Date Produced: 06 Jun 2022

Plan Reference Number: TQRQM22157155956307

Scale: 1:200 @ A4