



SAN FRANCISCO
TAYLORS LANE
HIGHAM KENT

DWG No 3

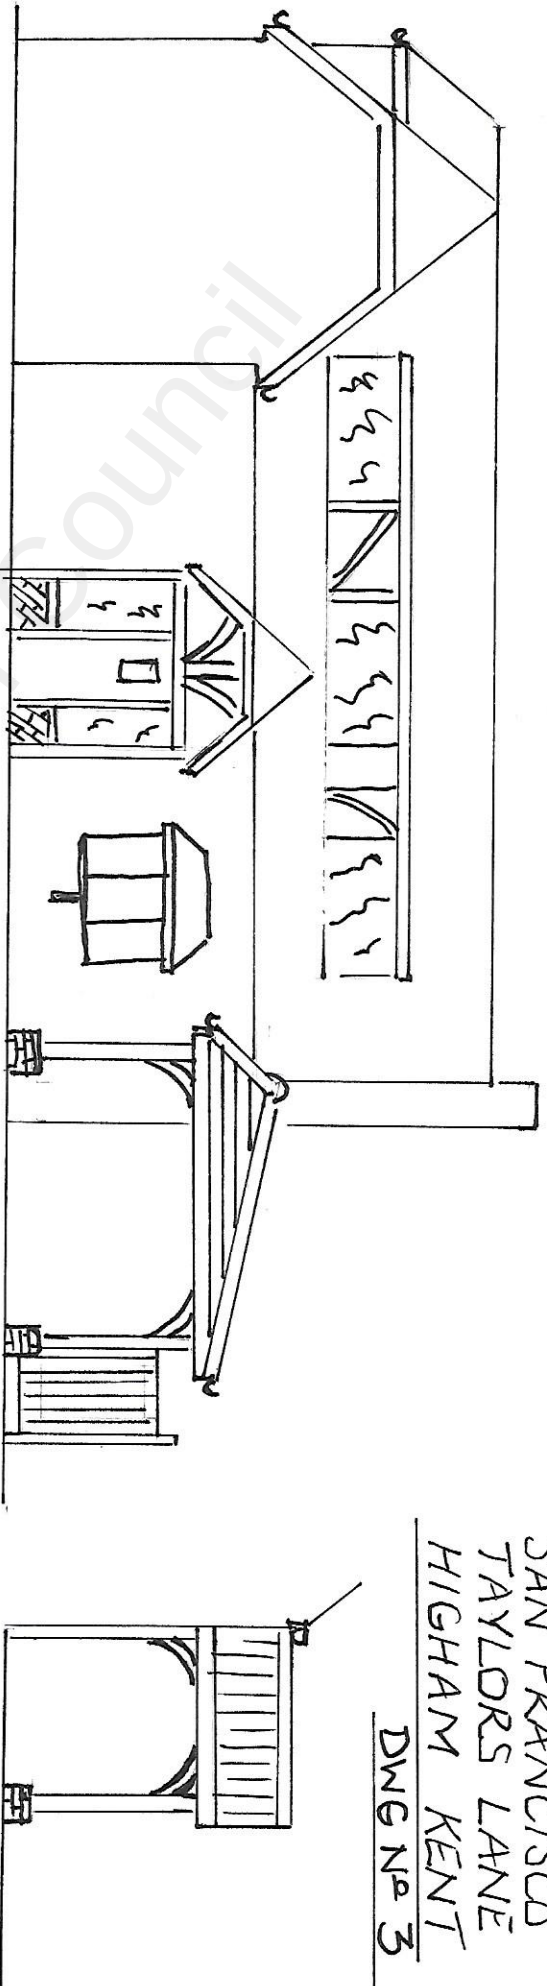


EXISTING CAR PORT SIDE & FRONT
ELEVATIONS

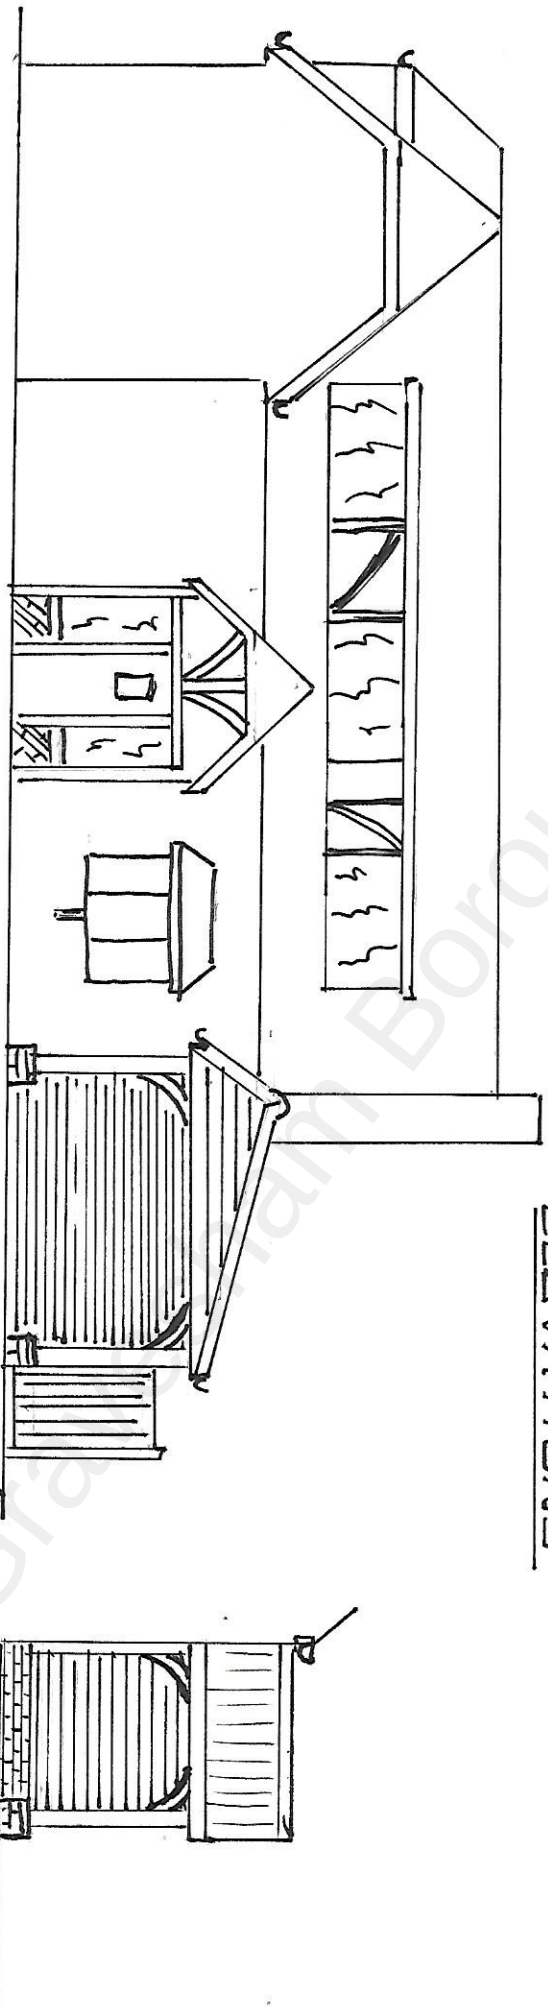

PROPOSED CAR GARAGE
SIDE & FRONT
ELEVATIONS

ANTHRACITE
ROLLER
SHUTTER

TIMBER
FEATHERED
BOARDING
WITH MATCH
BRICK PLINT

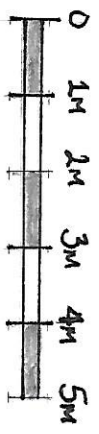

DATE : 31.05.22 GARAGE CONVERSION

SCALE : 1:100