


27.5.22

EXISTING
PLAN

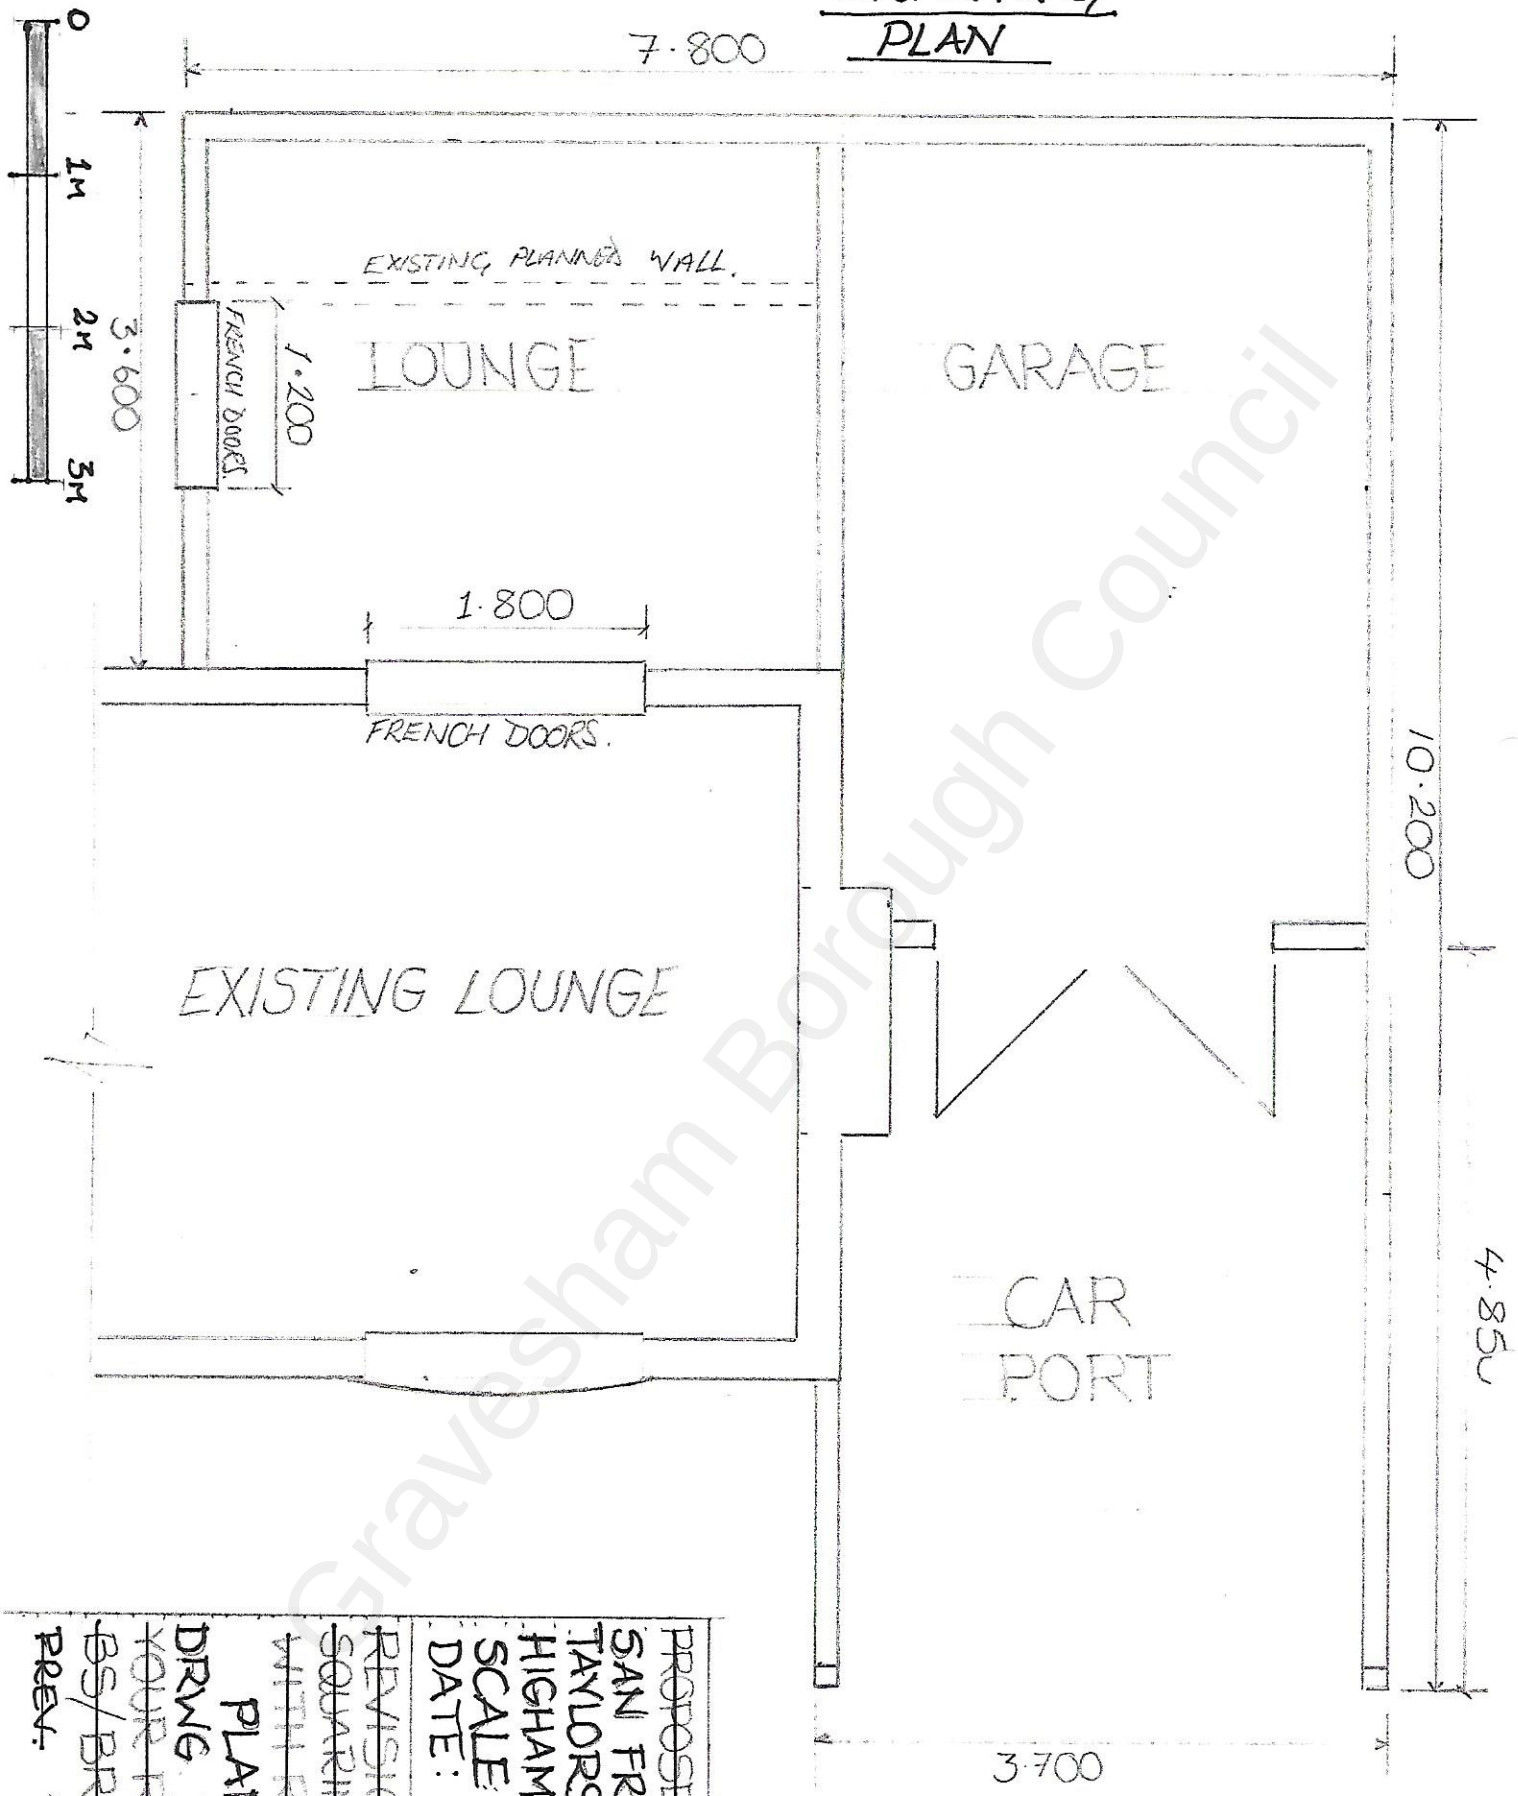

PROPOSED EXTENSION
SAN FRANCISCO
TAYLORS LANE
HIGHAM KENT
SCALE 1:50
DATE: 27.5.22

REVISION C. SHOW
SQUARING UP OF LOU
WITH REAR OF GAR
PLAN VIEW
DRWG. No ONE
YOUR REF.
BS/BR/2003/112
PREV.