


PROPOSED
PLAN

27.5.22

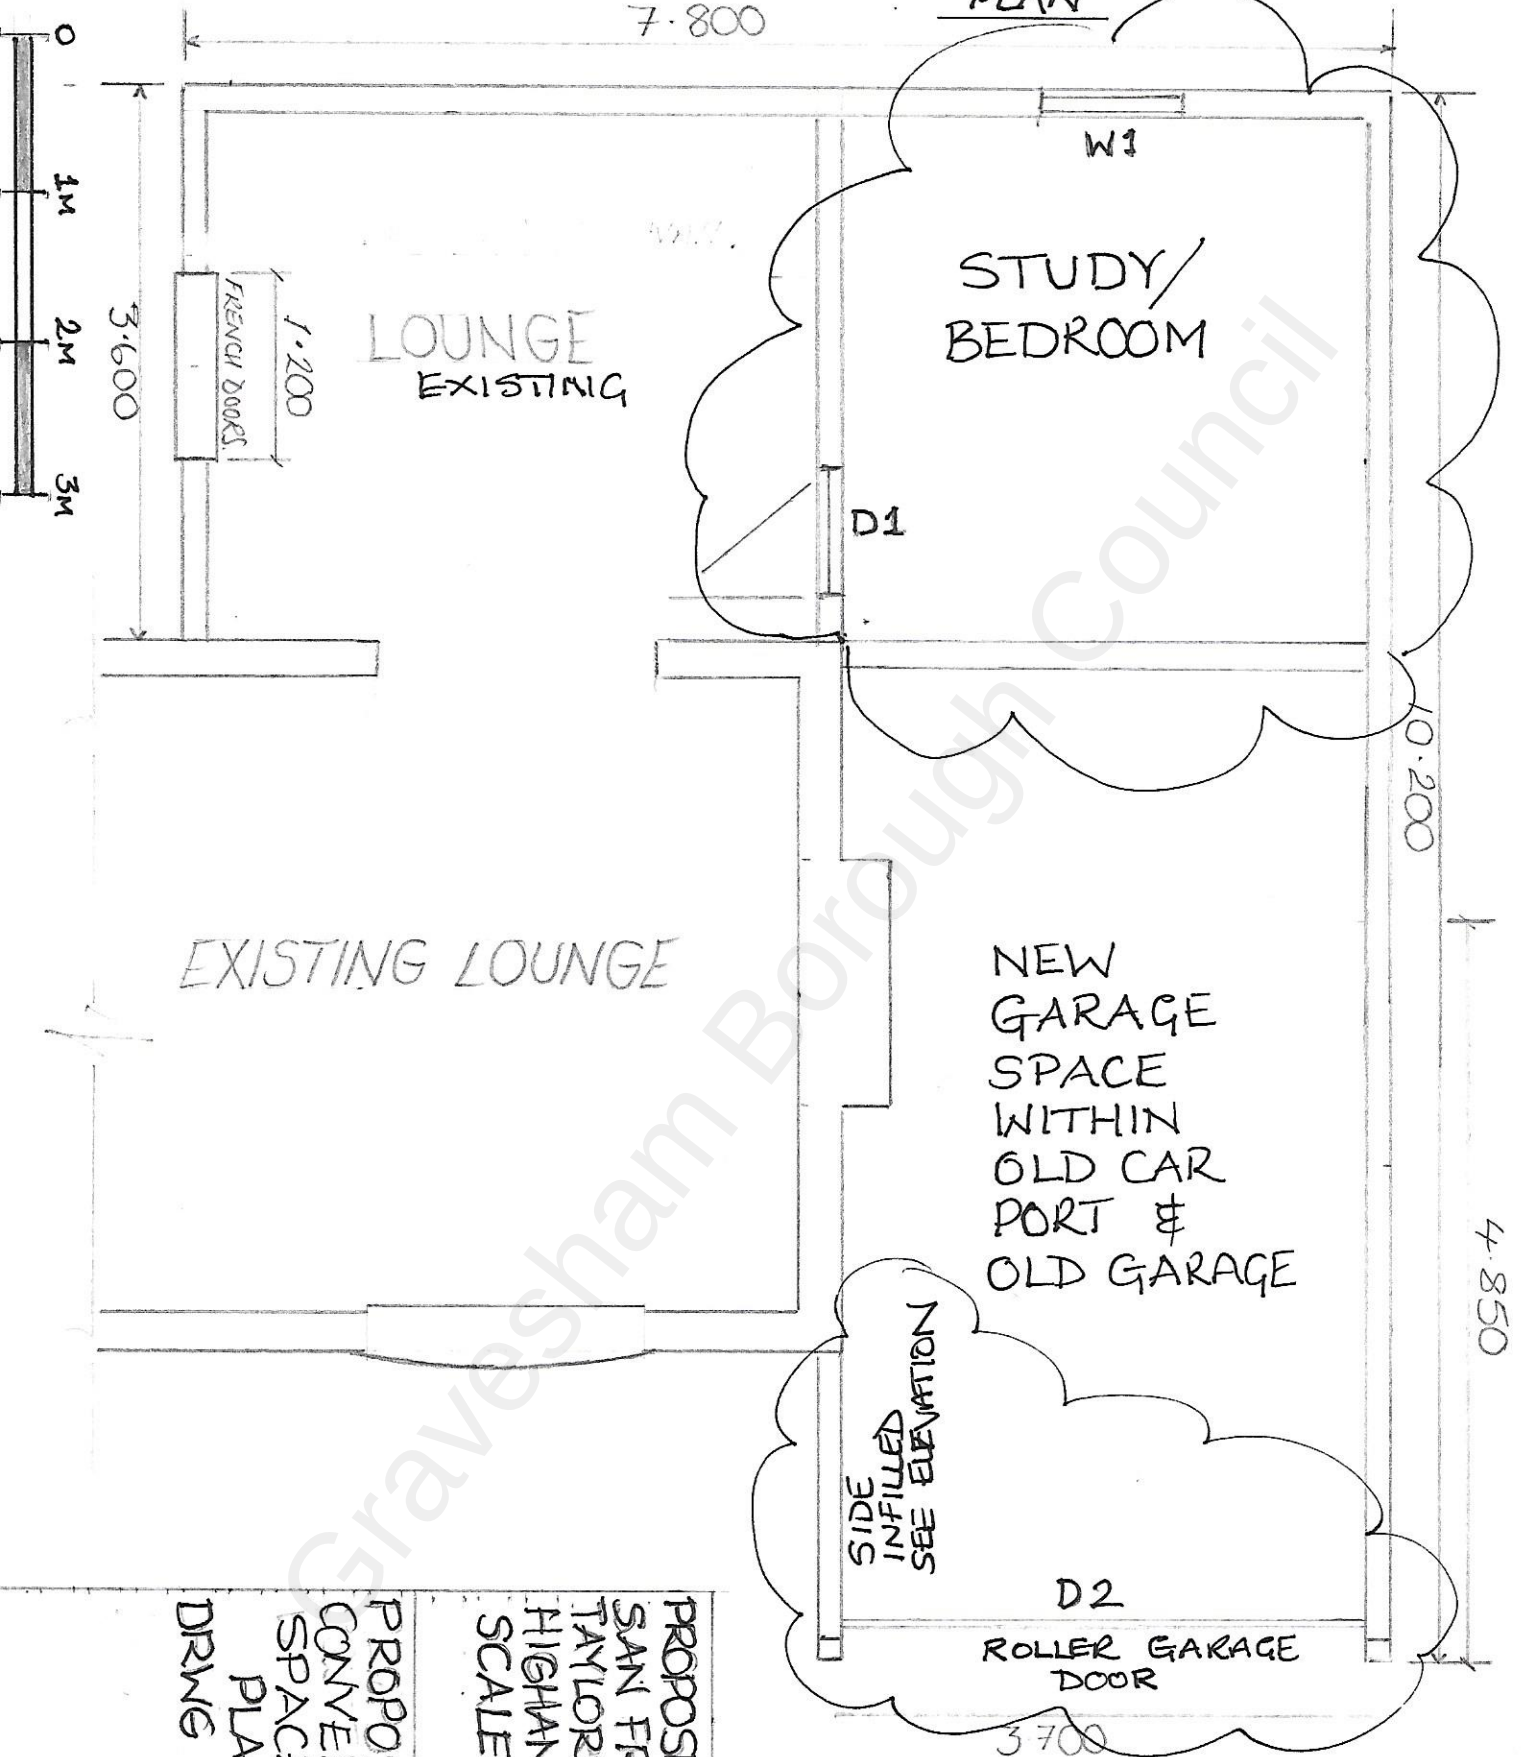

PROPOSED CONVERSION
SAN FRANCISCO
TAYLORS LANE
HIGHAM KENT
SCALE 1:50
PROPOSED GARAGE
CONVERSION / HALL
SPACE IN OLD GARAGE
PLAN VIEW
DRAWING NO TWO