



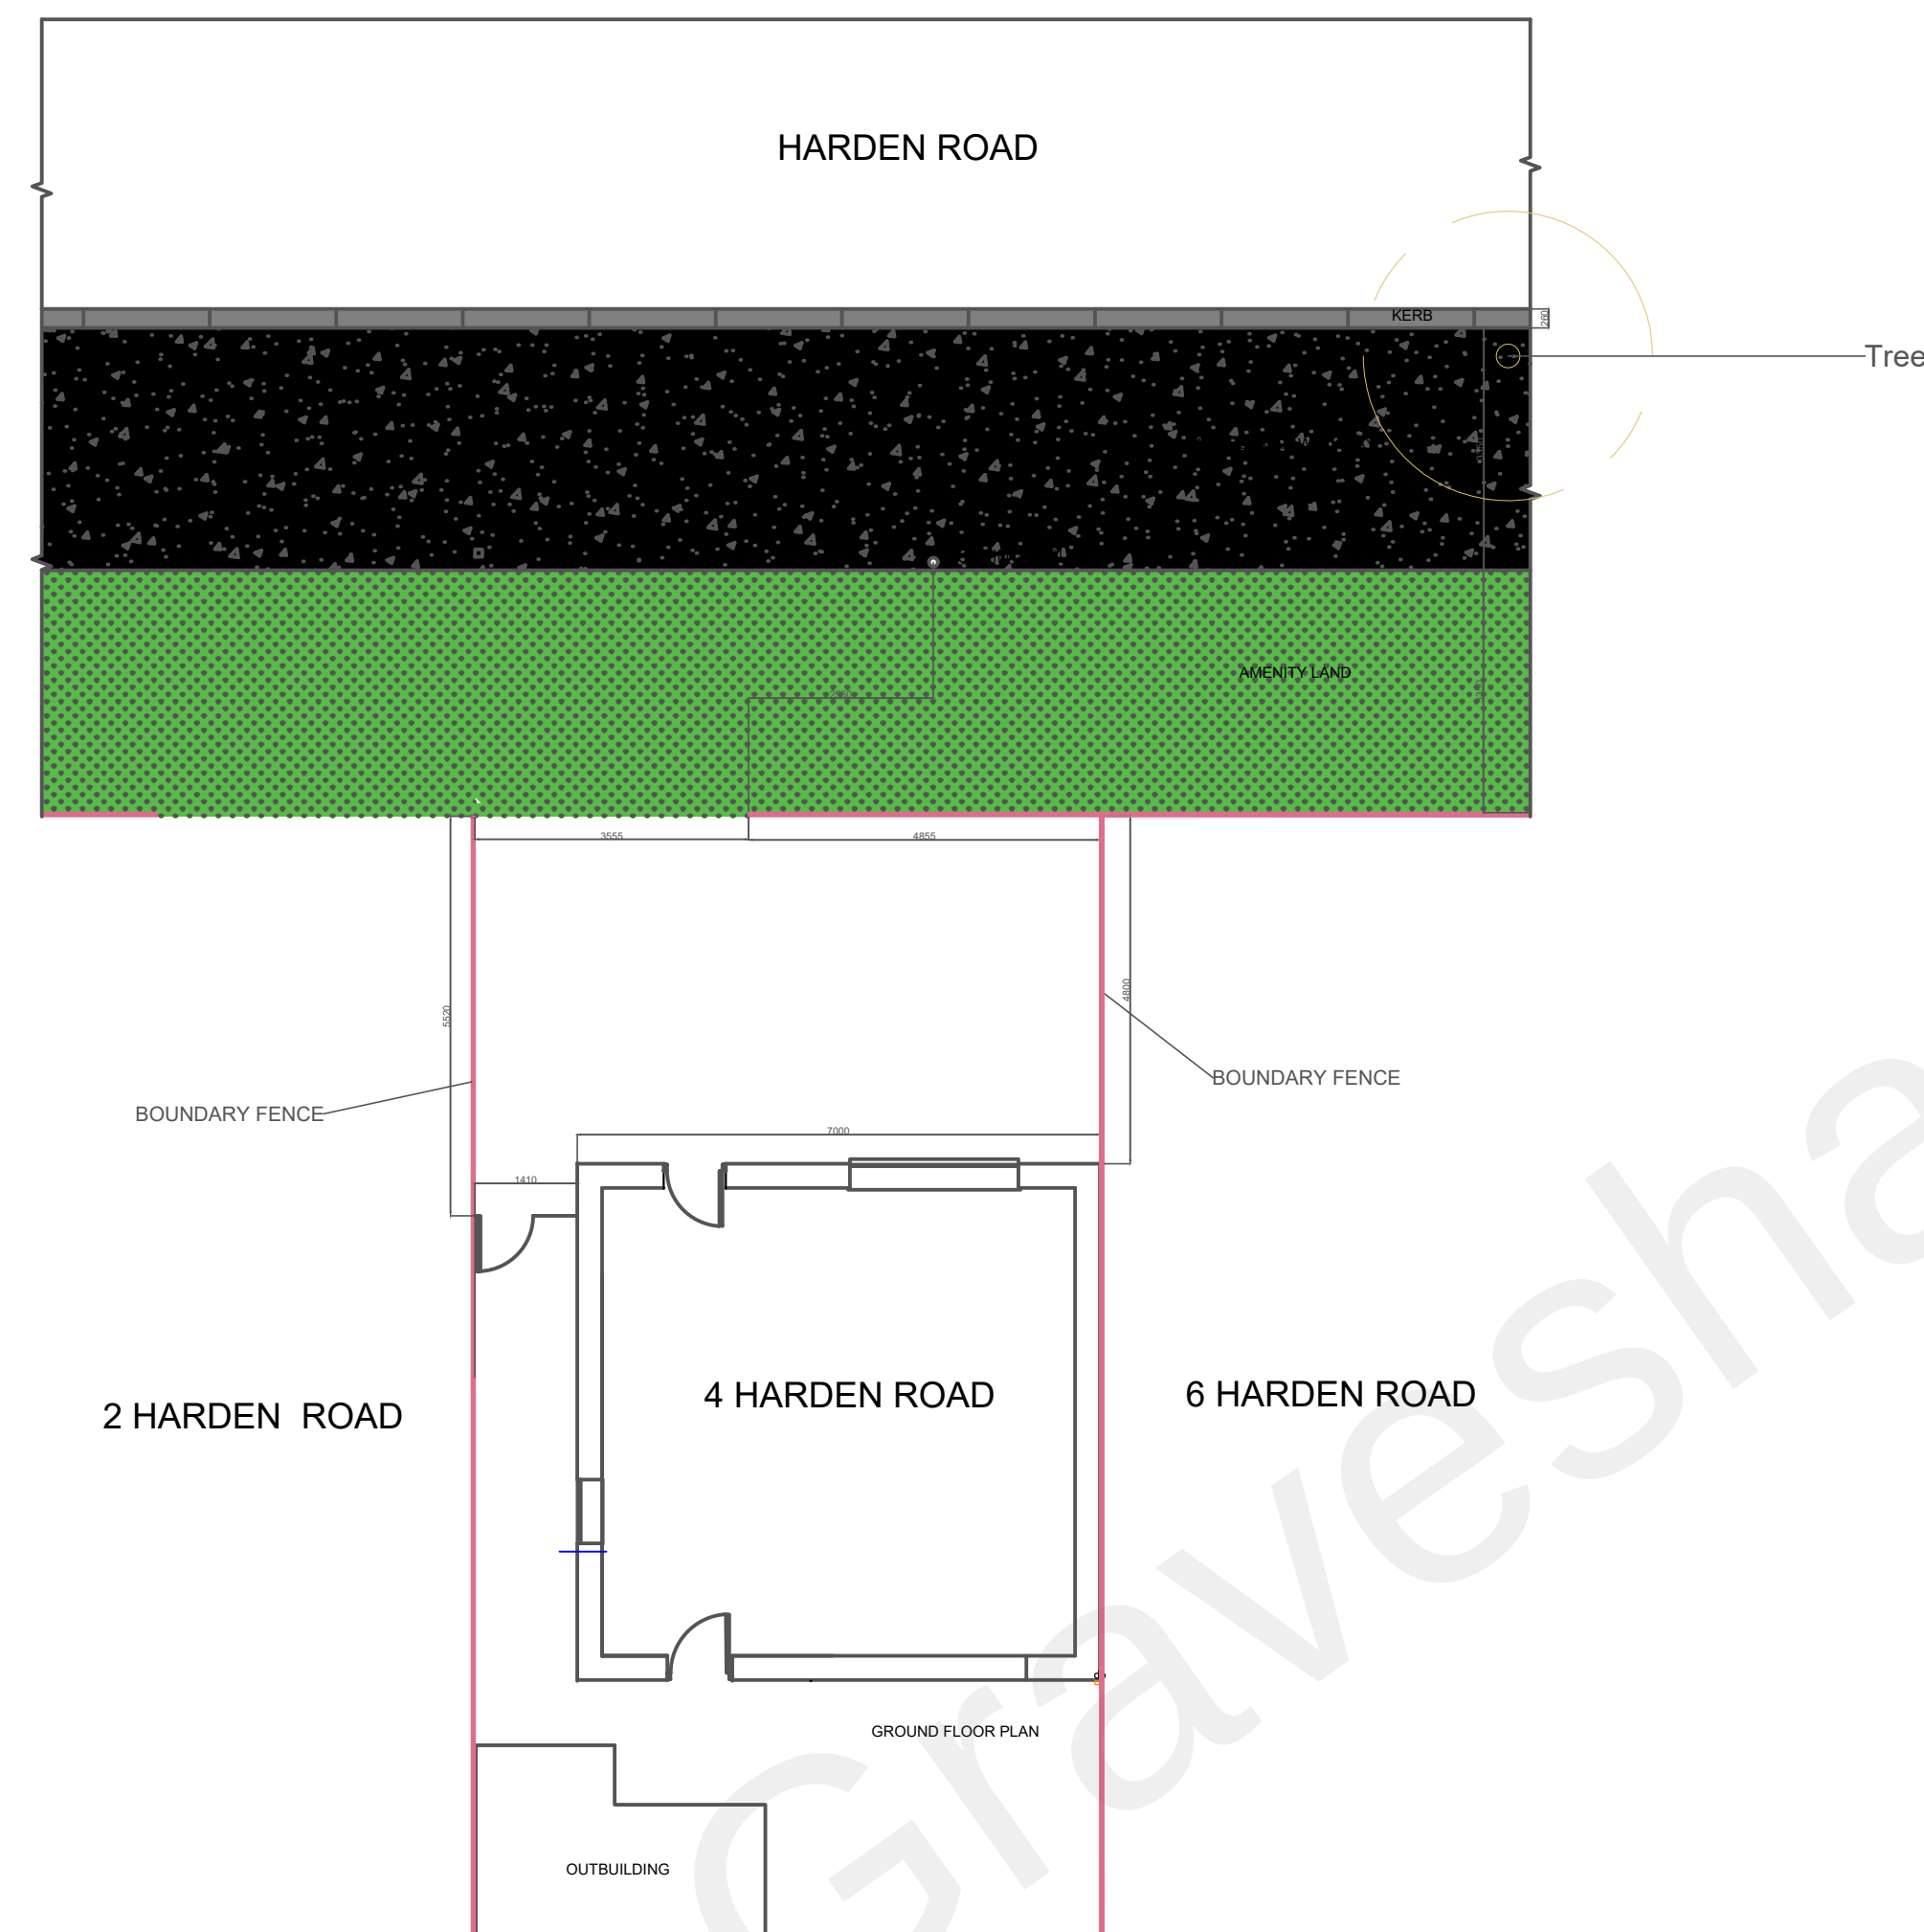

EXISTING ACCESS

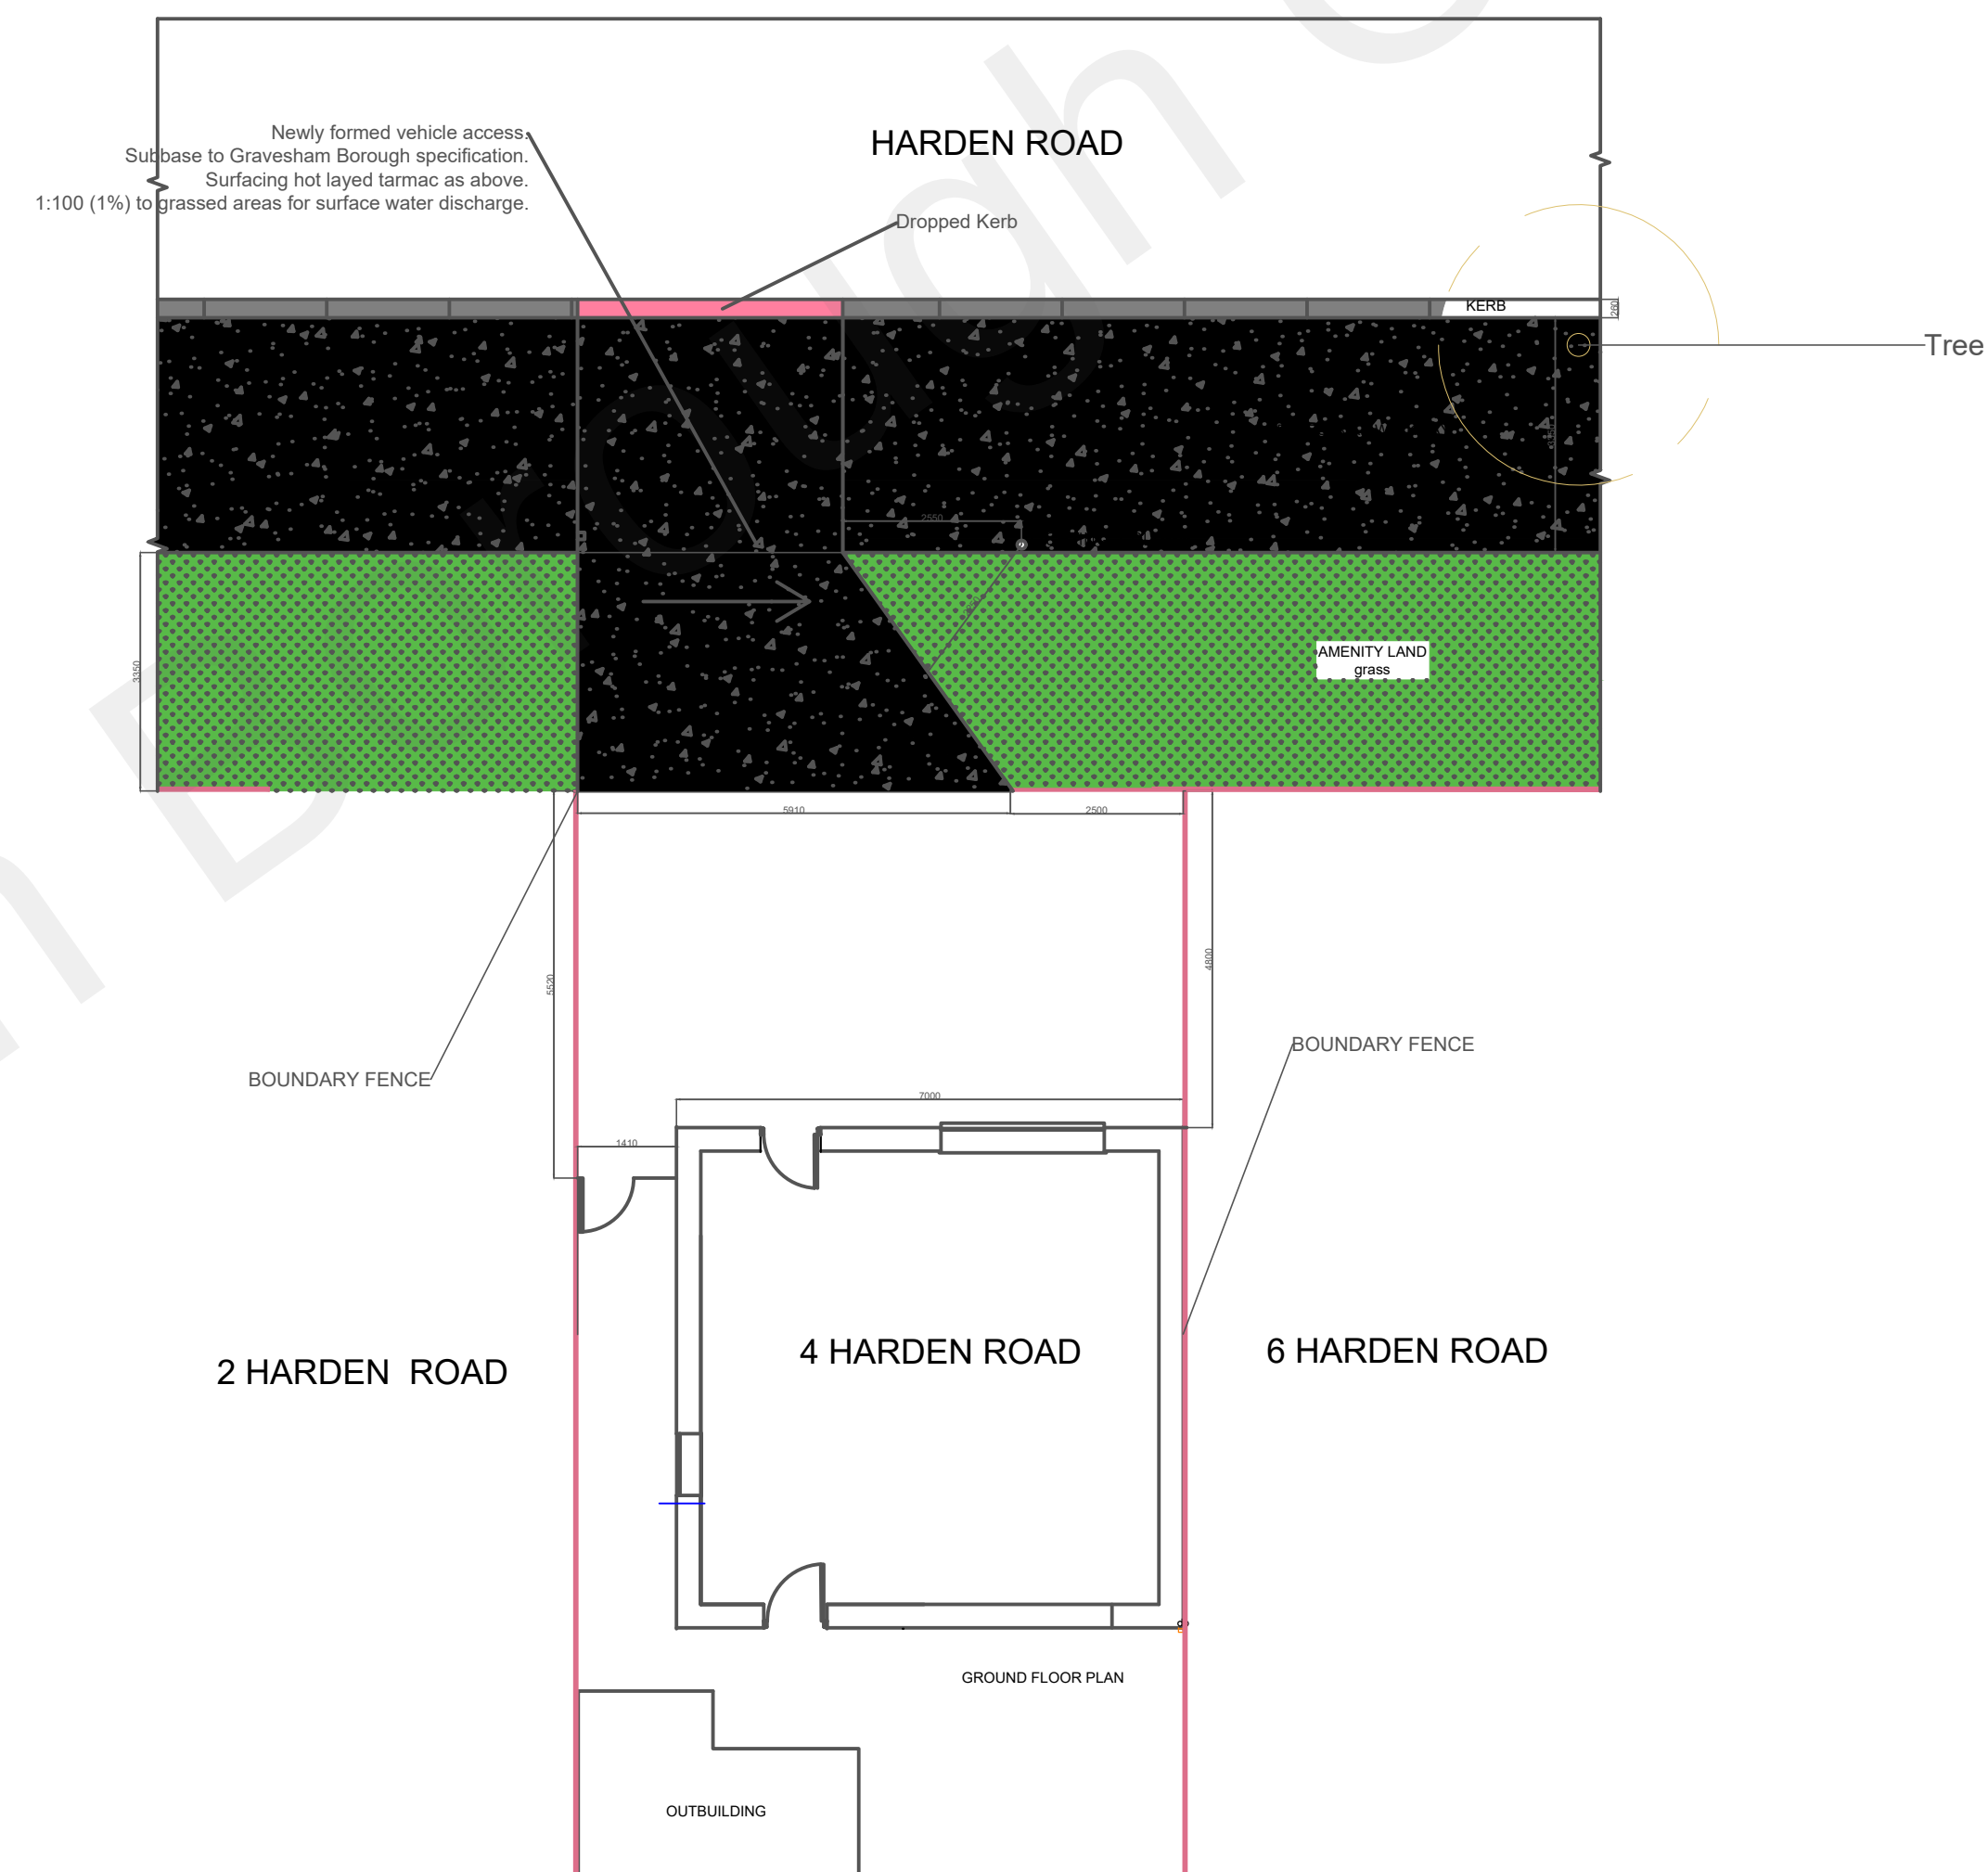

PROPOSED DROPPED KERB AND ACCESS



General Notes

No.	Revision/Issue	Date

Firm Name and Address

Project Name and Address

Existing and Proposed
Dropped kerb
4 Harden road
Block Plan

Project
Dropped kerb

Date
27.09.2021

Scale
1:100

Sheet

1