



1
115

Existing Section through Hewlett Pavilion

1:50

EXISTING BUILDING ELEMENT KEY

- BX1 BX1 - Bitumen flat roof
- BX2 BX2 - Composite metal tiled affect roof
- BX3 BX3 -Slate roof
- BX4 BX4 - Black painted timber shi lap boarding
- BX5 BX5 - Brick work

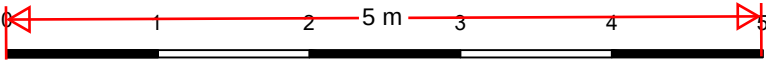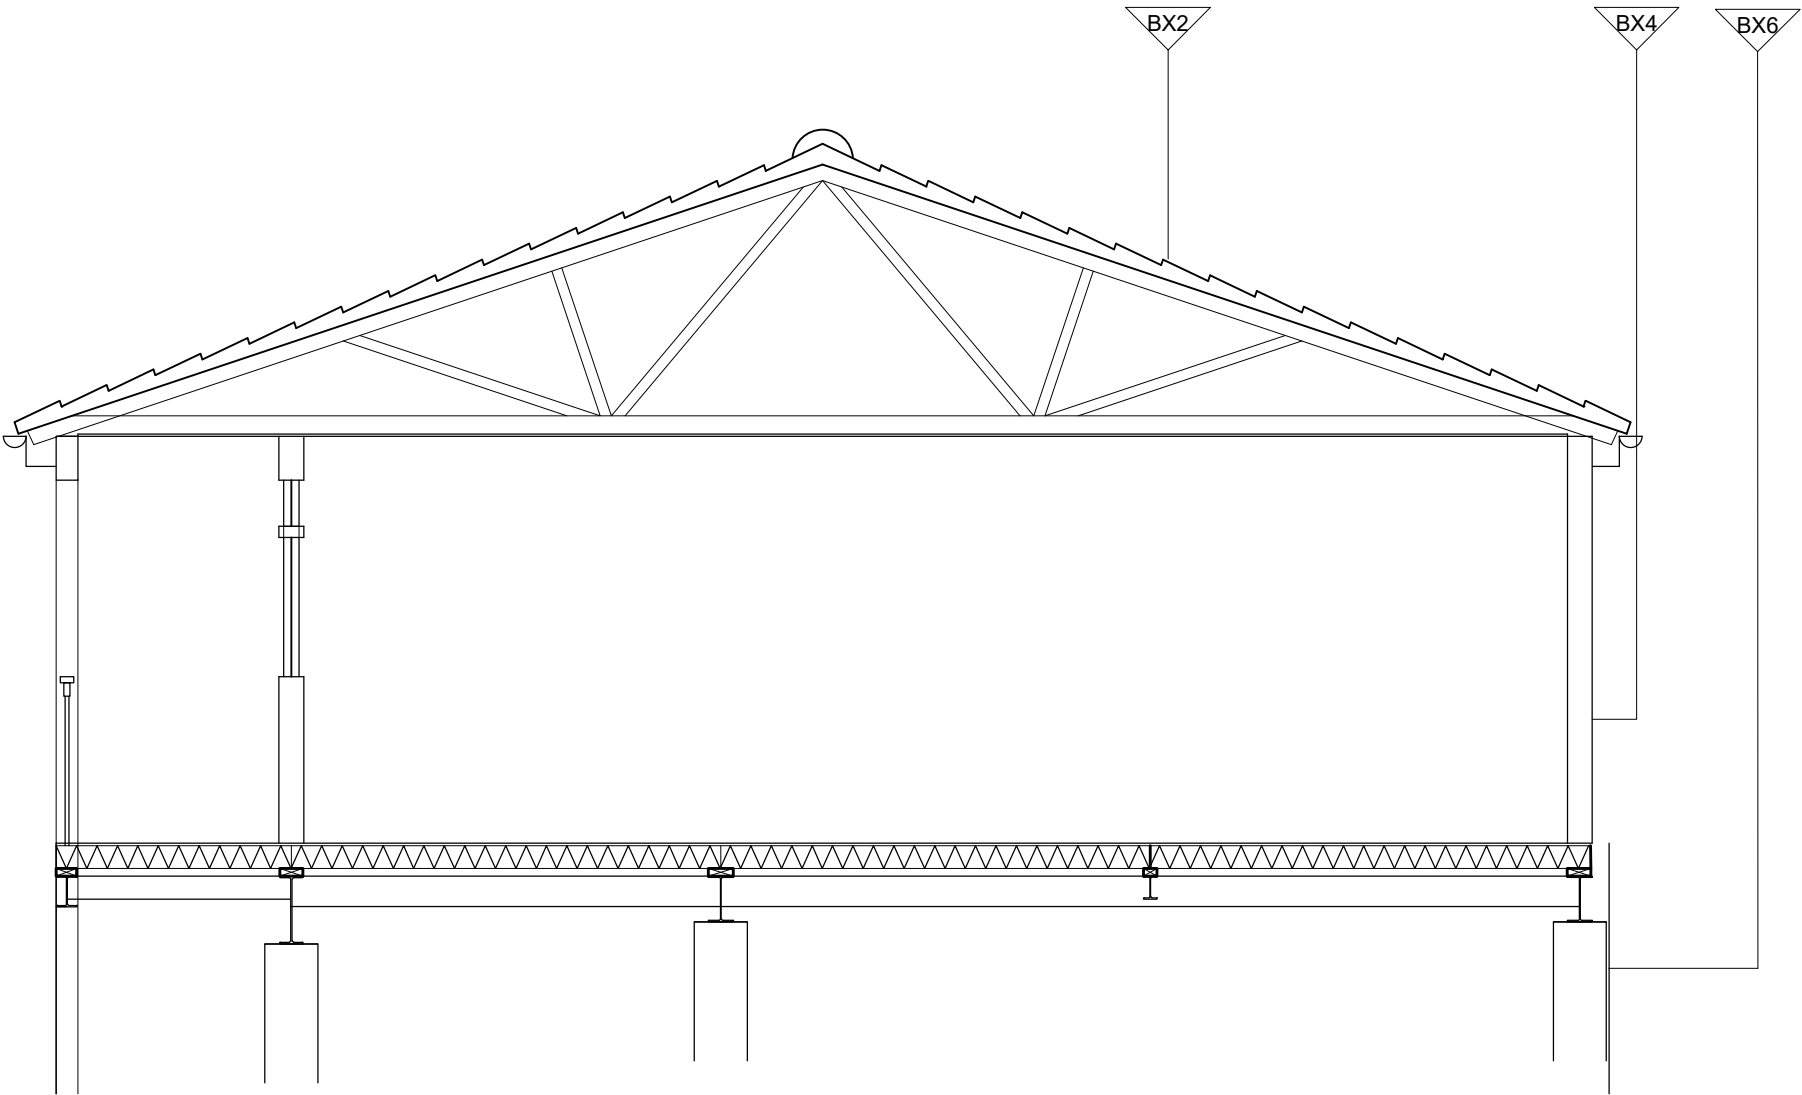

Rev. Date By Notes

Client
Gad's Hill School

Project
Gad's Hill School
Proposed refurbishment & retention of the pavilion

Copyright belongs to Clay Architecture Ltd. All dimensions are to be verified by the contractor before commencing works.

Scale 1:50 @ A3 size
Date 10/07/25
Drawn GEN
Authorised R
Revision *

Title
PLANNING
Existing Section through pavilion

T: 01634 573 017
www.clayarchitecture.com
E: design@clayarchitects.com

Great Lines Studios, Marlborough Road, Gillingham, Kent ME7 5HB

clay architecture