

1
125

Proposed section of Hewlett Pavilion

1:50

EXISTING & PROPOSED BUILDING ELEMENT KEY

- BX1

BX1 - Bitumen flat roof
- BX3



BX3 - Slate roof
- BX5

BX5 -Brick work
- BX6

BX6 - Khaki green vertical profiled metal sheeting
- B1

B1 - Lightweight sedum roof
- B2

B2 - Vertical board on board cladding

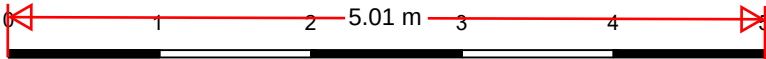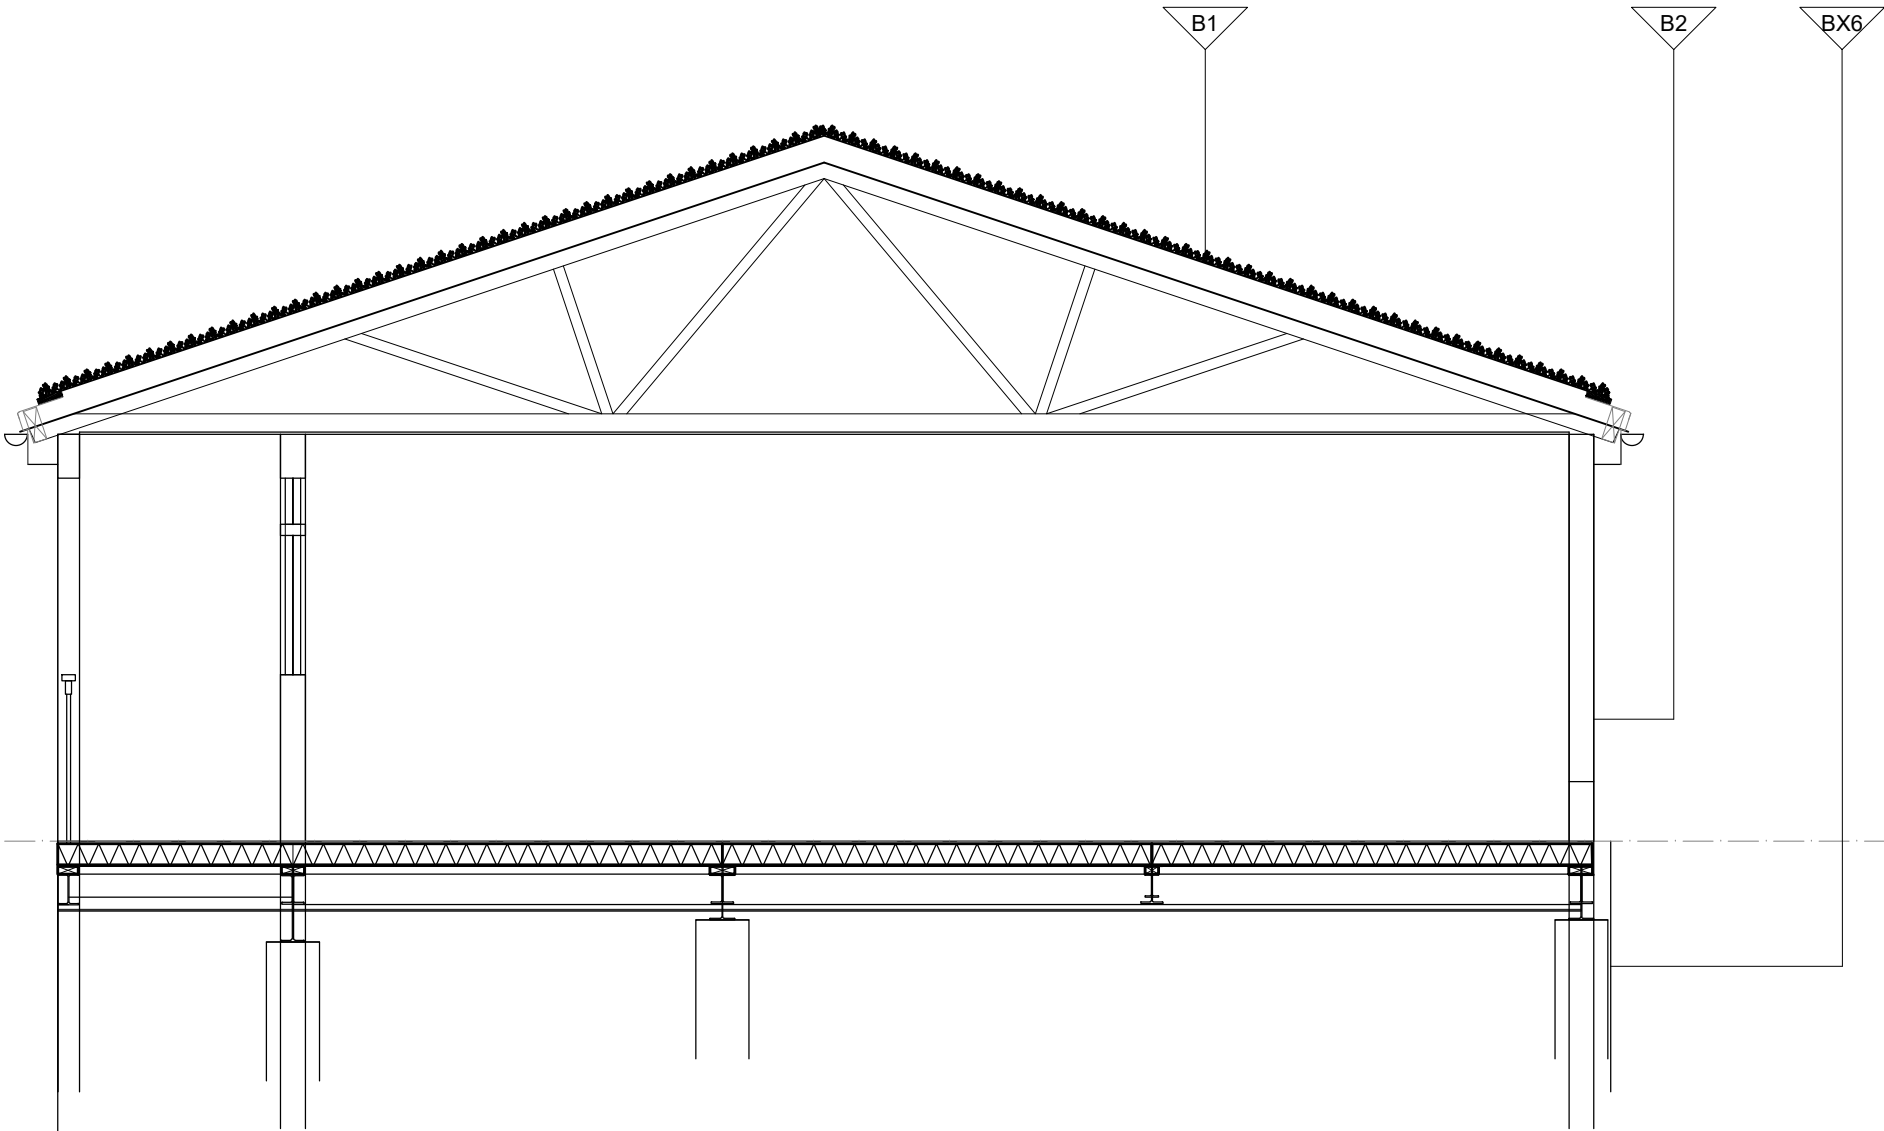

Rev. Date By Notes

Client
Gad's Hill School

Project
Gad's Hill School
Proposed refurbishment & retention of pavilion

Copyright belongs to Clay Architecture Ltd. All dimensions are to be verified by the contractor before commencing works.

clay architecture

Great Lines Studios, Marlborough Road, Gillingham, Kent ME7 5HB

T: 01634 573 017
www.clayarchitecture.com
E: design@clayarchitects.com

Title
PLANNING
Proposed Section through pavilion
Drawing No. 5309/PL/125

Scale 1:50 @ A3 size
Date 17/07/25
Drawn GEN
Authorised R
Revision*