

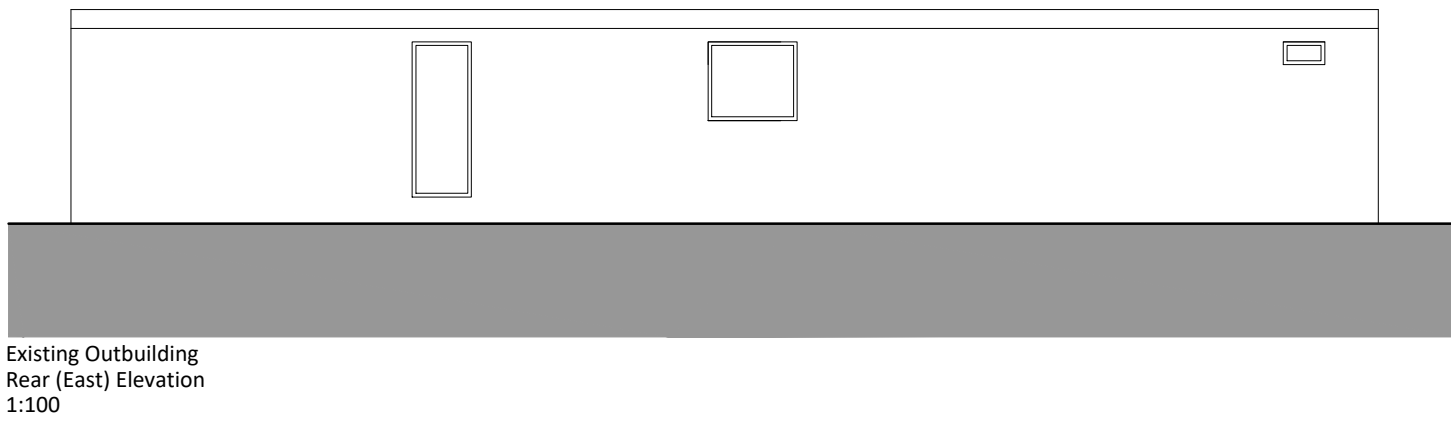
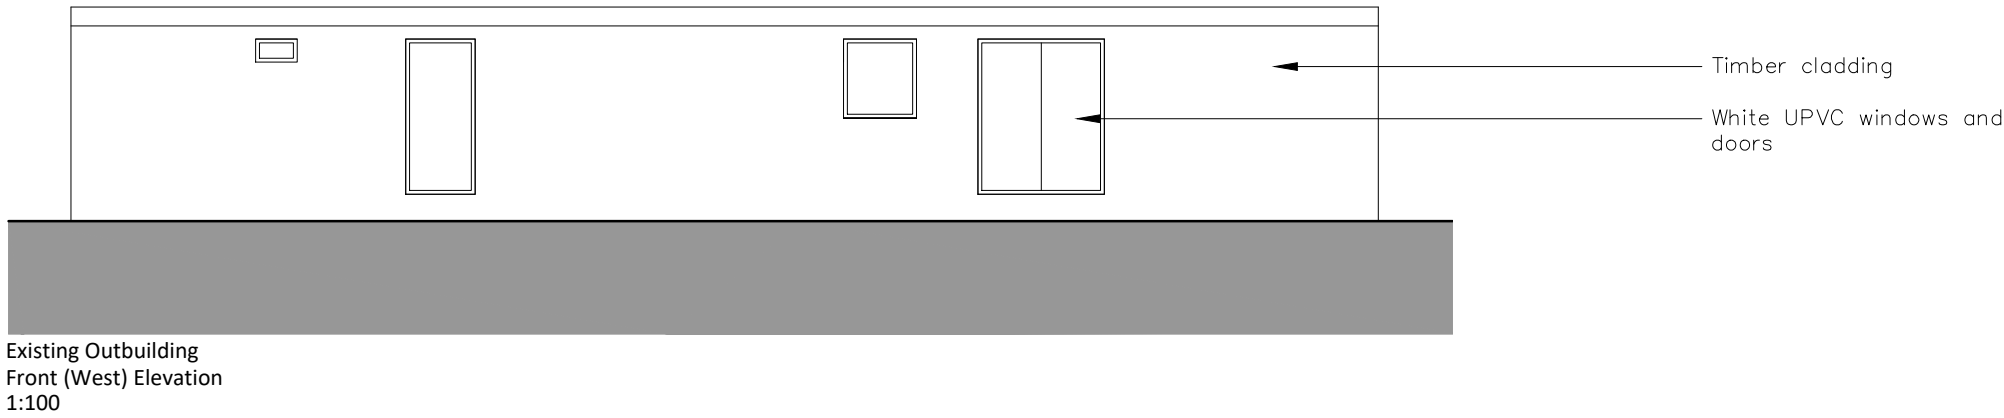
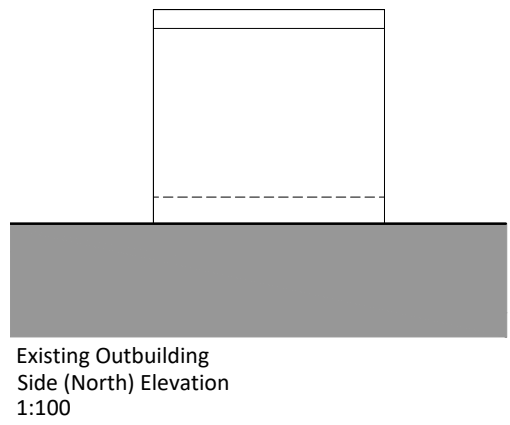
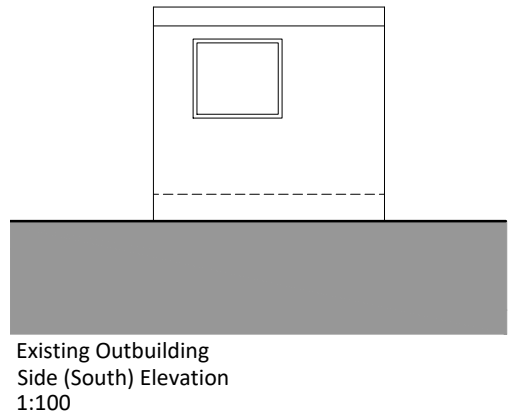


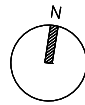

Project Title Walnut Hill Nursery, Walnut Hill Road, Longfield Hill, DA13 9HL	Job No 4462
Drawing Title Existing Outbuilding Plan and Elevations	Drawing No 07
Date 09.07.2025	Checked by PN
Scale 1:100 @ A1	Note

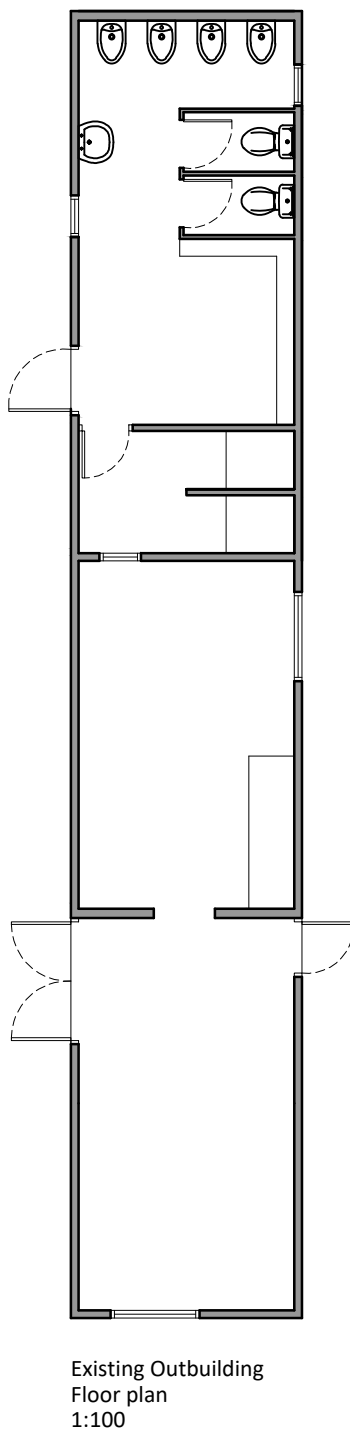