


Note
This drawing is protected by copyright and must not be copied or reproduced without the written consent of Graham Simpkin Planning. All dimensions and sizes to be checked on site.
North points are indicative. ©

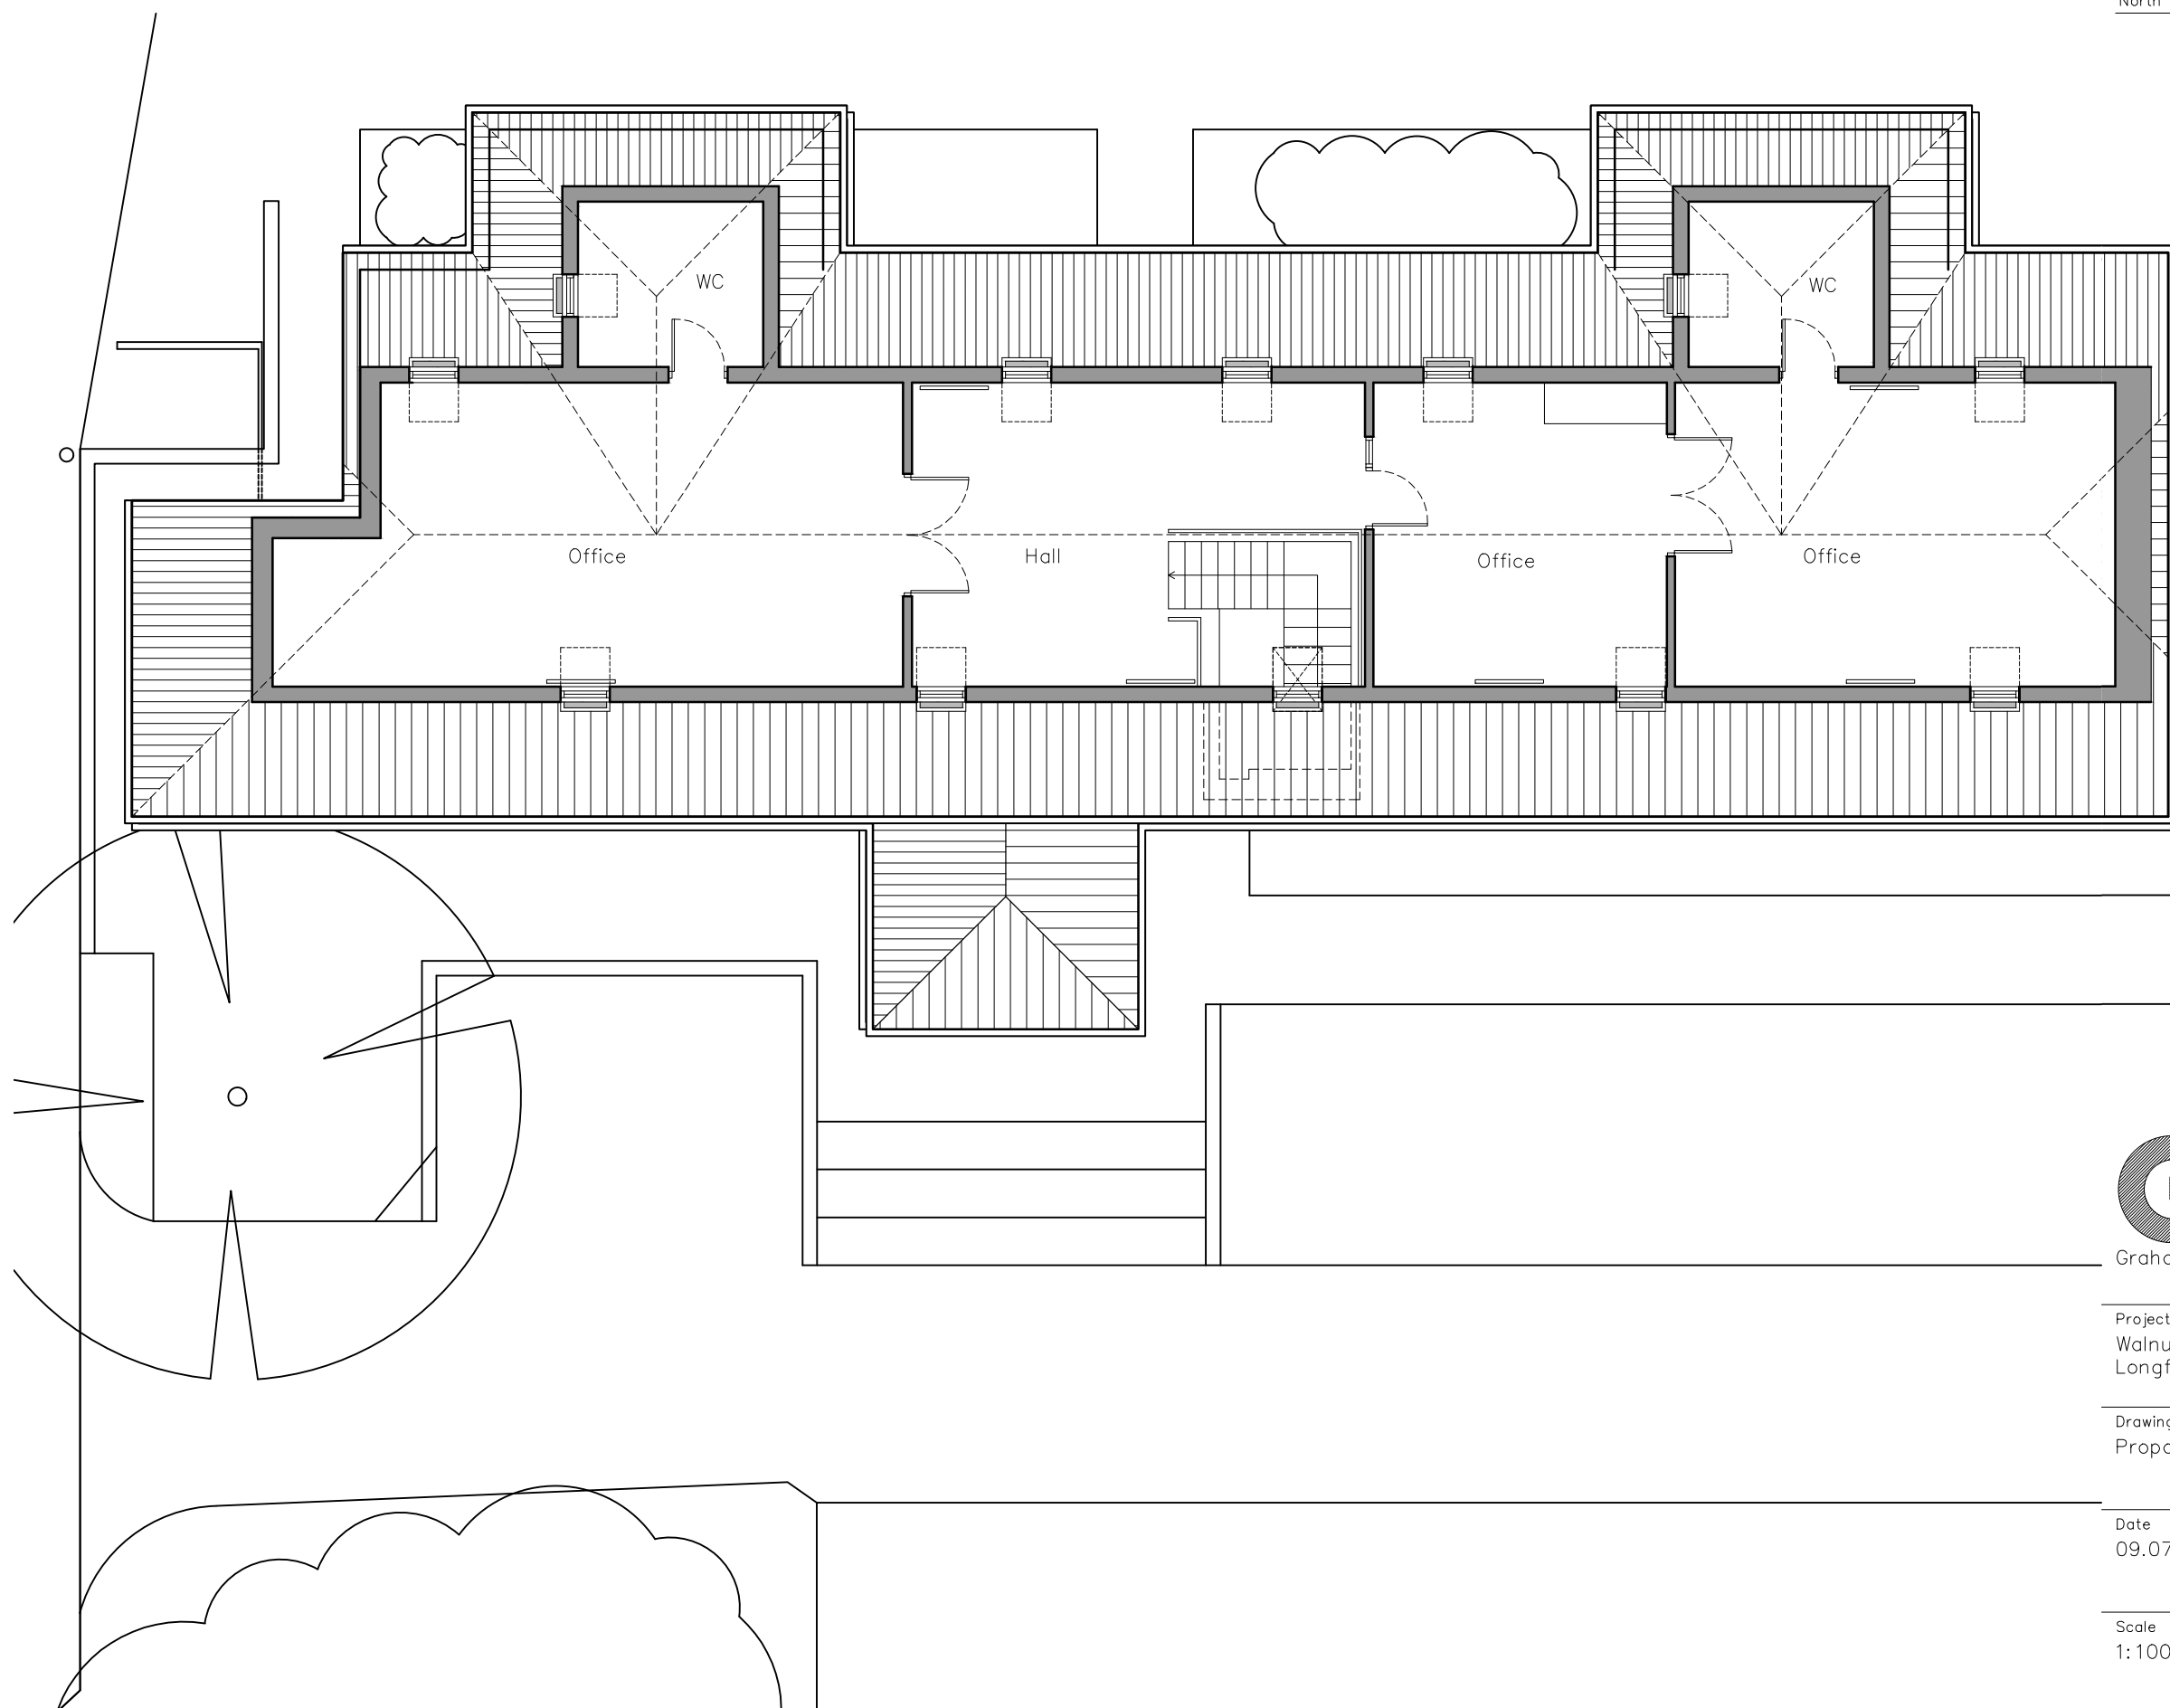

Proposed FF Plan
1:100



2 The Parade, Ash Road, Hartley
Longfield, Kent DA3 8BG
Tel: 01474 703705
www.gsplanning.uk
Email: office@gsplanning.uk

Project Title Walnut Hill Nursery, Walnut Hill Road, Longfield Hill, DA13 9HL		Job No 4462
Drawing Title Proposed FF Plan	Drawing No 10	Revision —
Date 09.07.2025	Drawn by MW	Checked by PN
Scale 1:100 @ A3	Note GIA —130m ²	
0 1 2 3 4 5 6 6 m 1:100 metres N		