

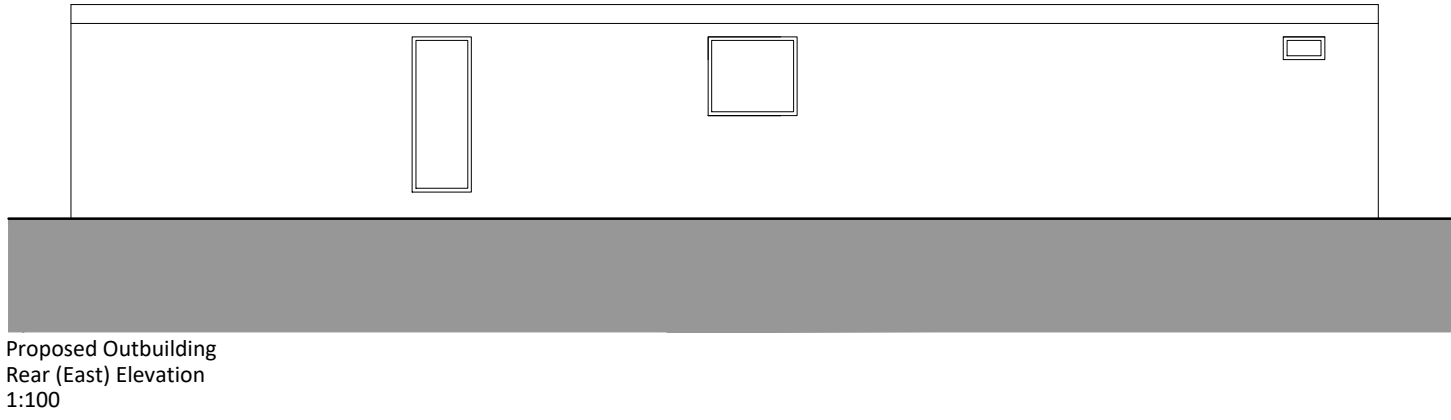
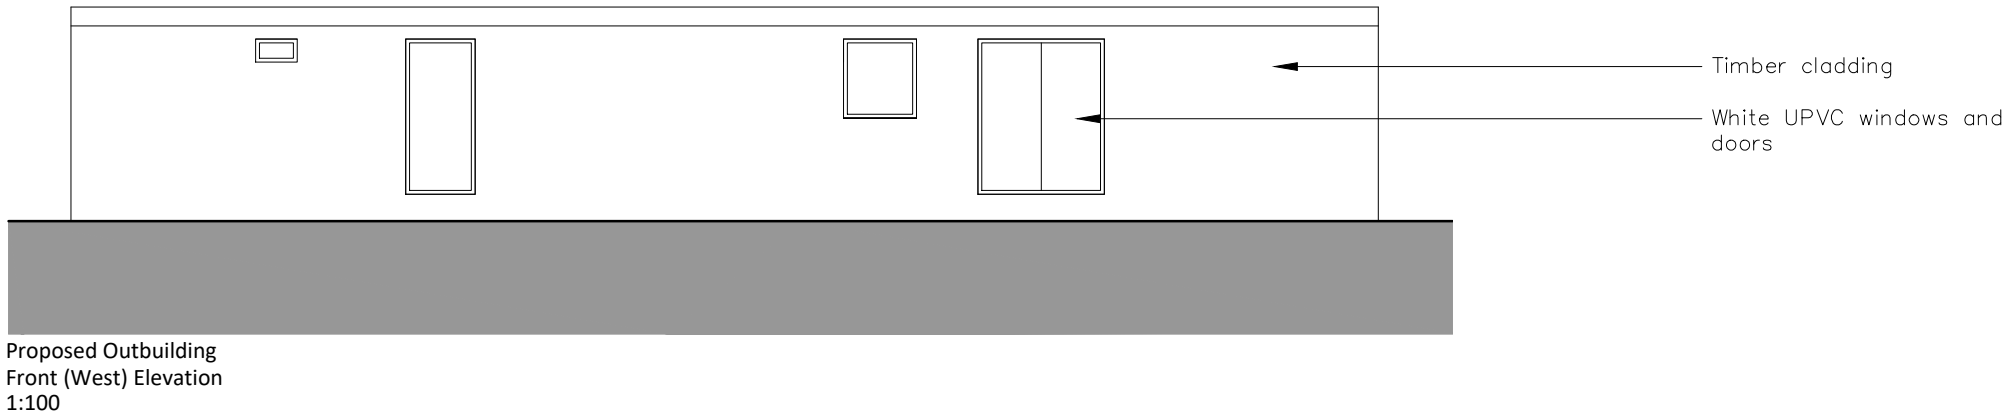
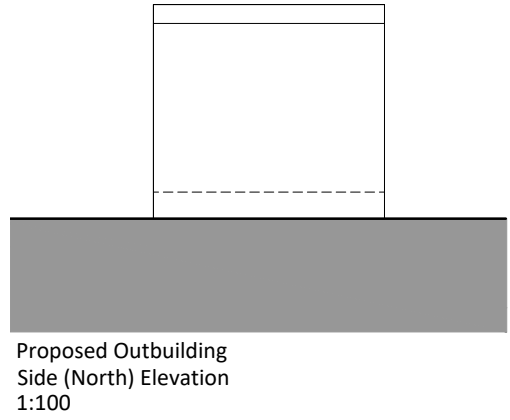


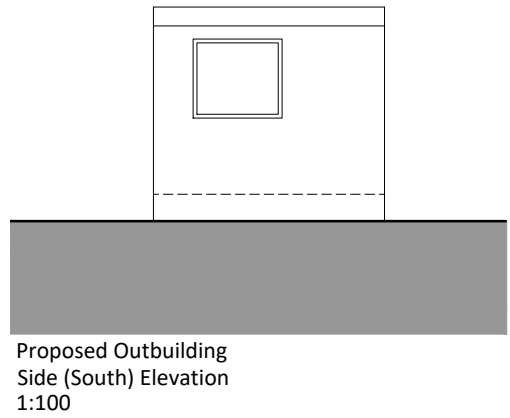

|                                                                                     |                  |                  |
|-------------------------------------------------------------------------------------|------------------|------------------|
| Project Title<br>Walnut Hill Nursery, Walnut Hill Road,<br>Longfield Hill, DA13 9HL |                  | Job No<br>4462   |
| Drawing Title<br>Proposed Outbuilding Plan<br>and Elevations                        | Drawing No<br>13 | Revision<br>—    |
| Date<br>09.07.2025                                                                  | Drawn by<br>MW   | Checked by<br>PN |
| Scale<br>1:100 @ A1                                                                 | Note             |                  |

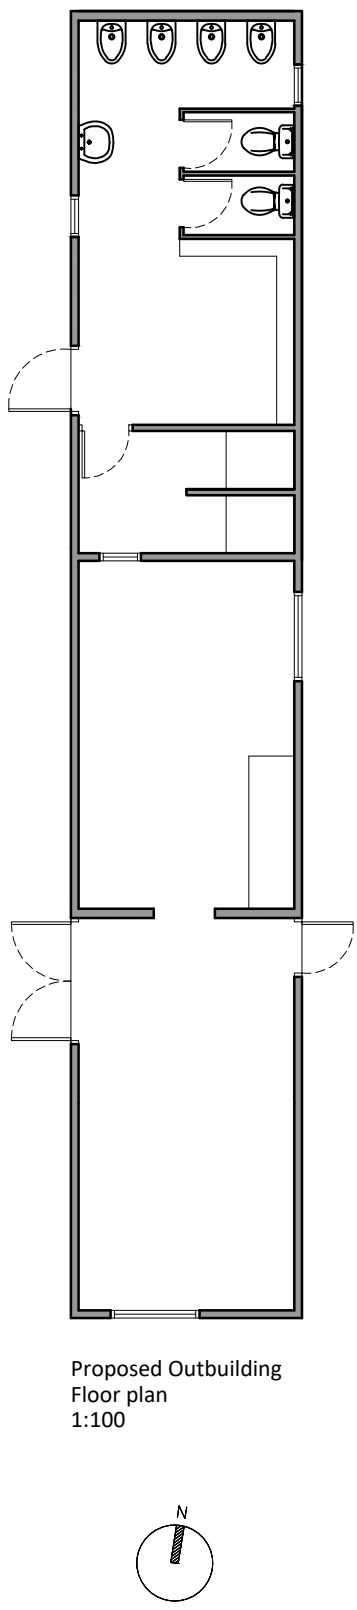