
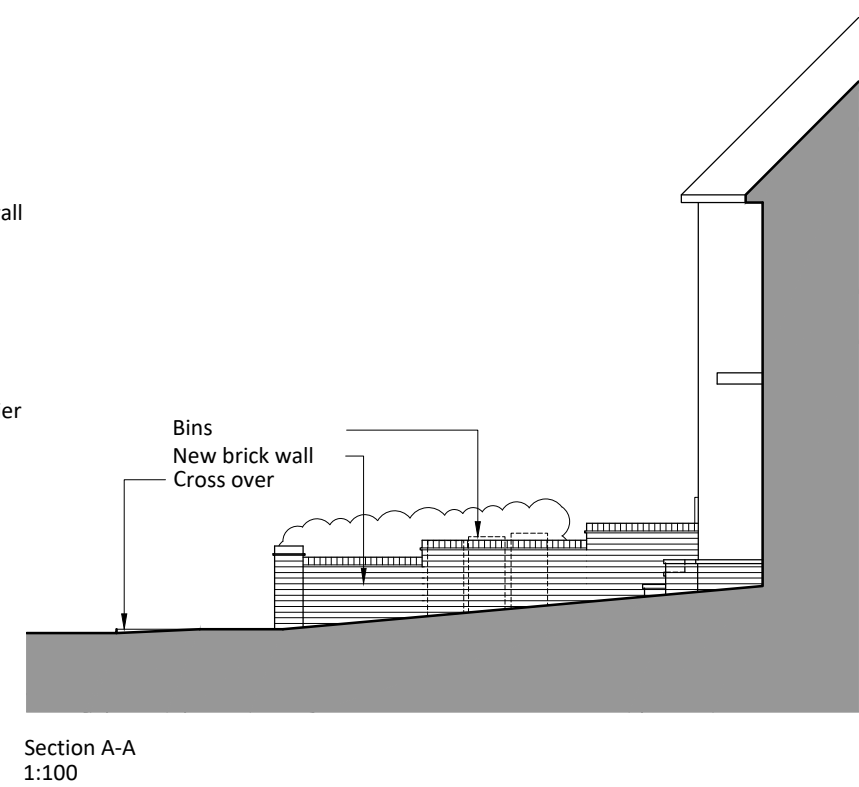
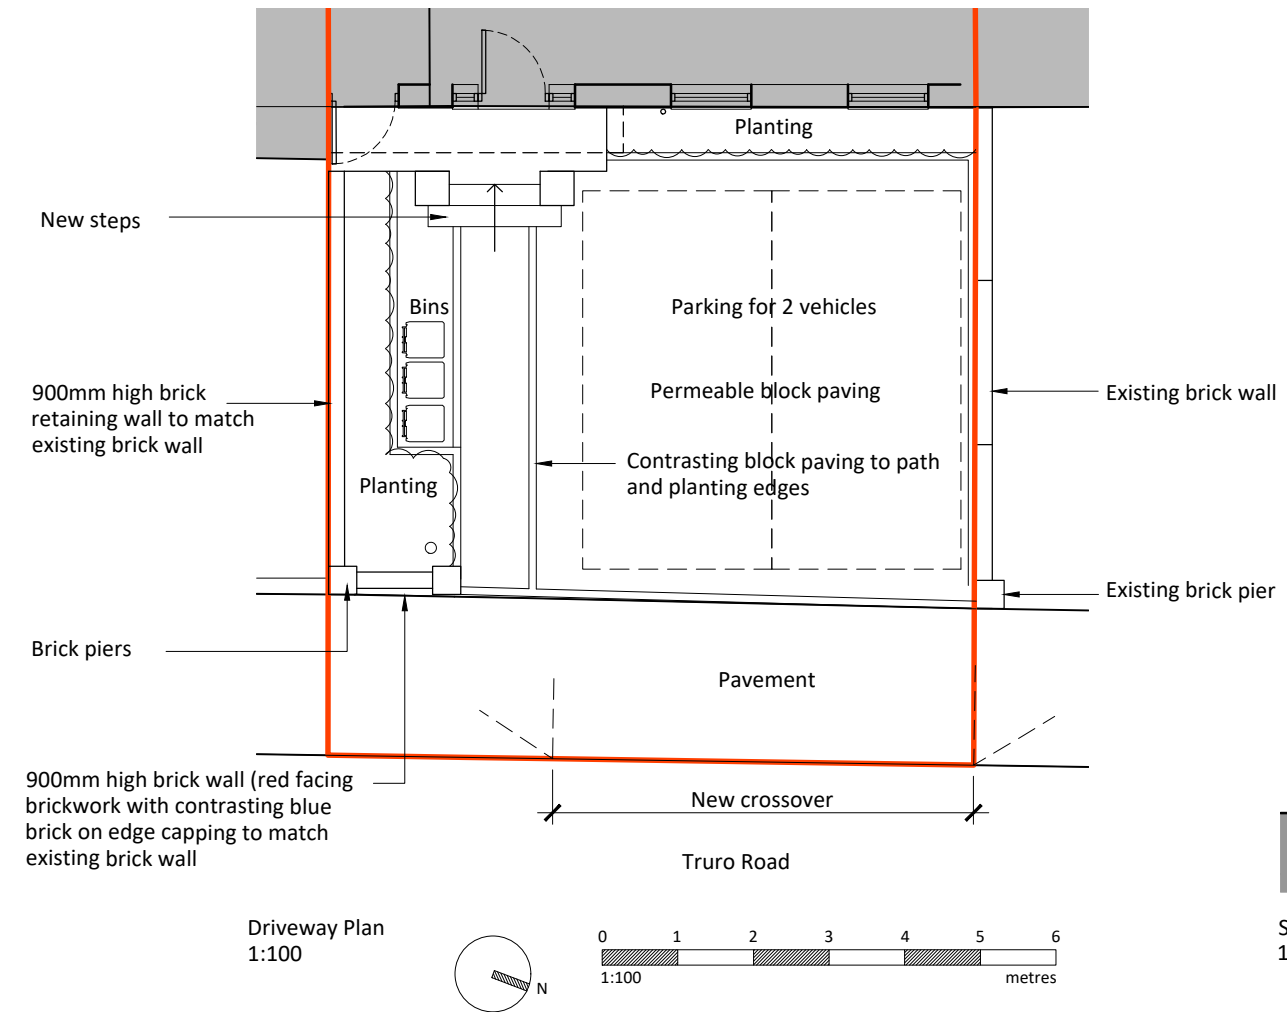


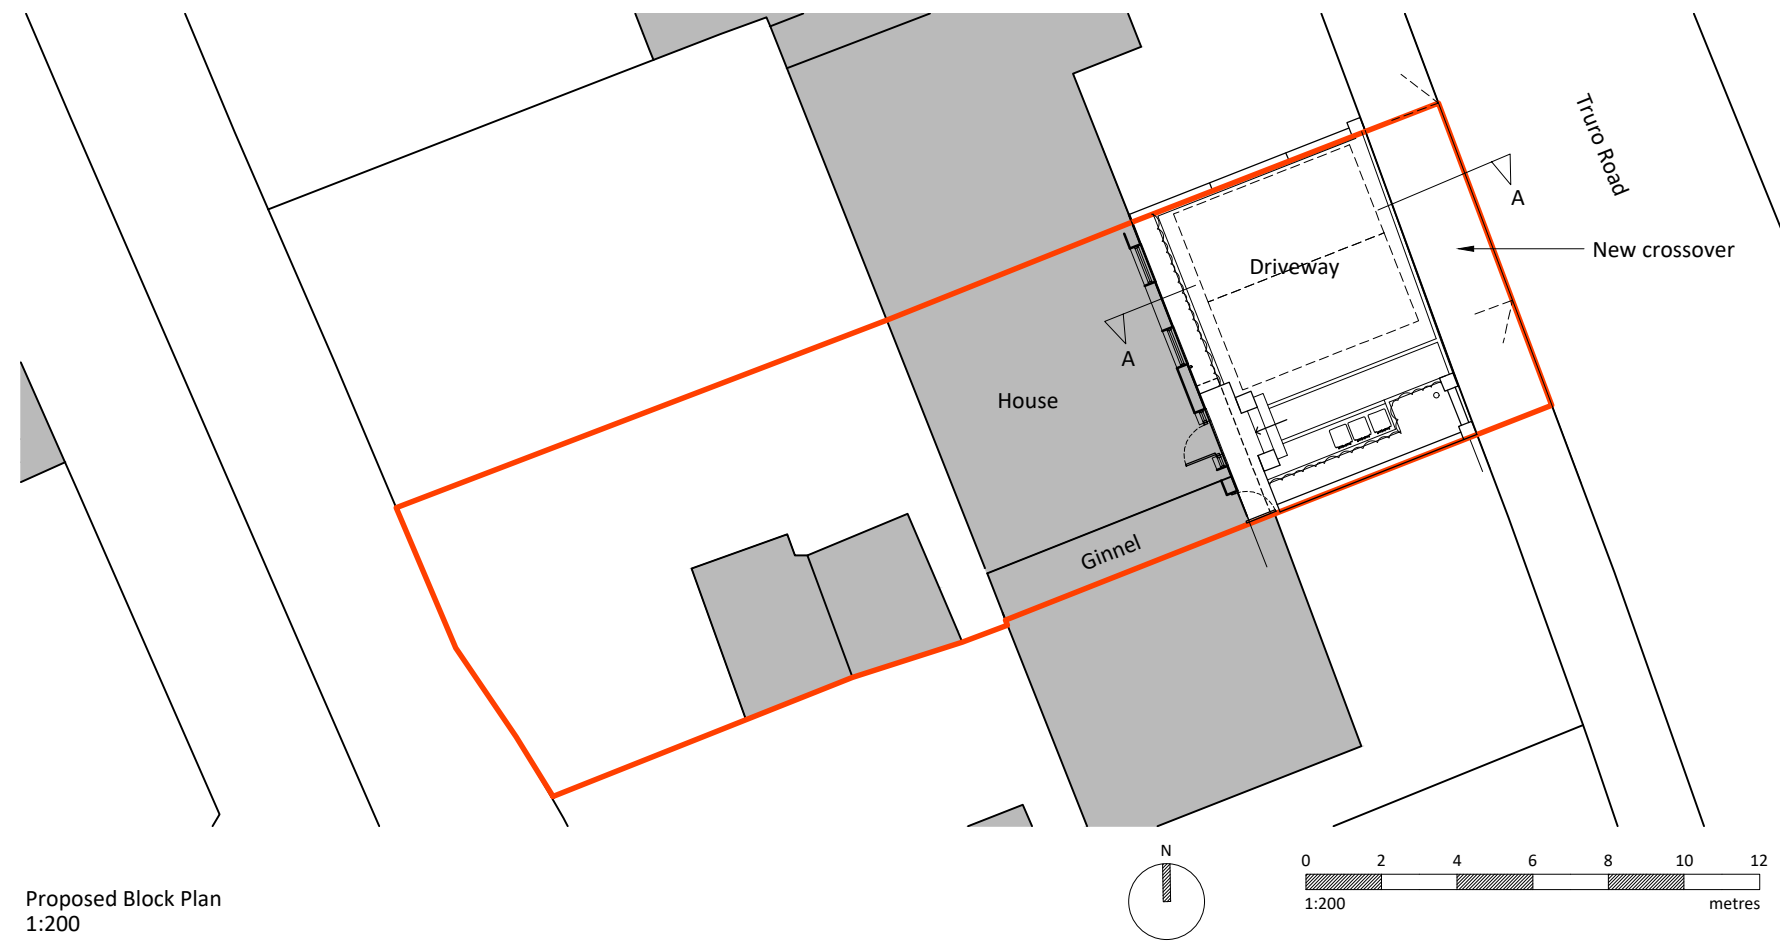

2 The Parade, Ash Road, Hartley
Longfield, Kent DA3 8BG
Tel: 01474 703705
www.grahamsimpkinplanning.co.uk
Email: webmail@grahamsimpkinplanning.co.uk

Project Title 70 Truro Road, Gravesend, DA12 5RF		Job No 3893
Drawing Title Proposed Block Plan	Drawing No 02	Revision A
Date 01.08.2023	Drawn by DA/MS	Checked by RO
Scale 1:200& 1:100 @ A3	Note Updated Red Line	