


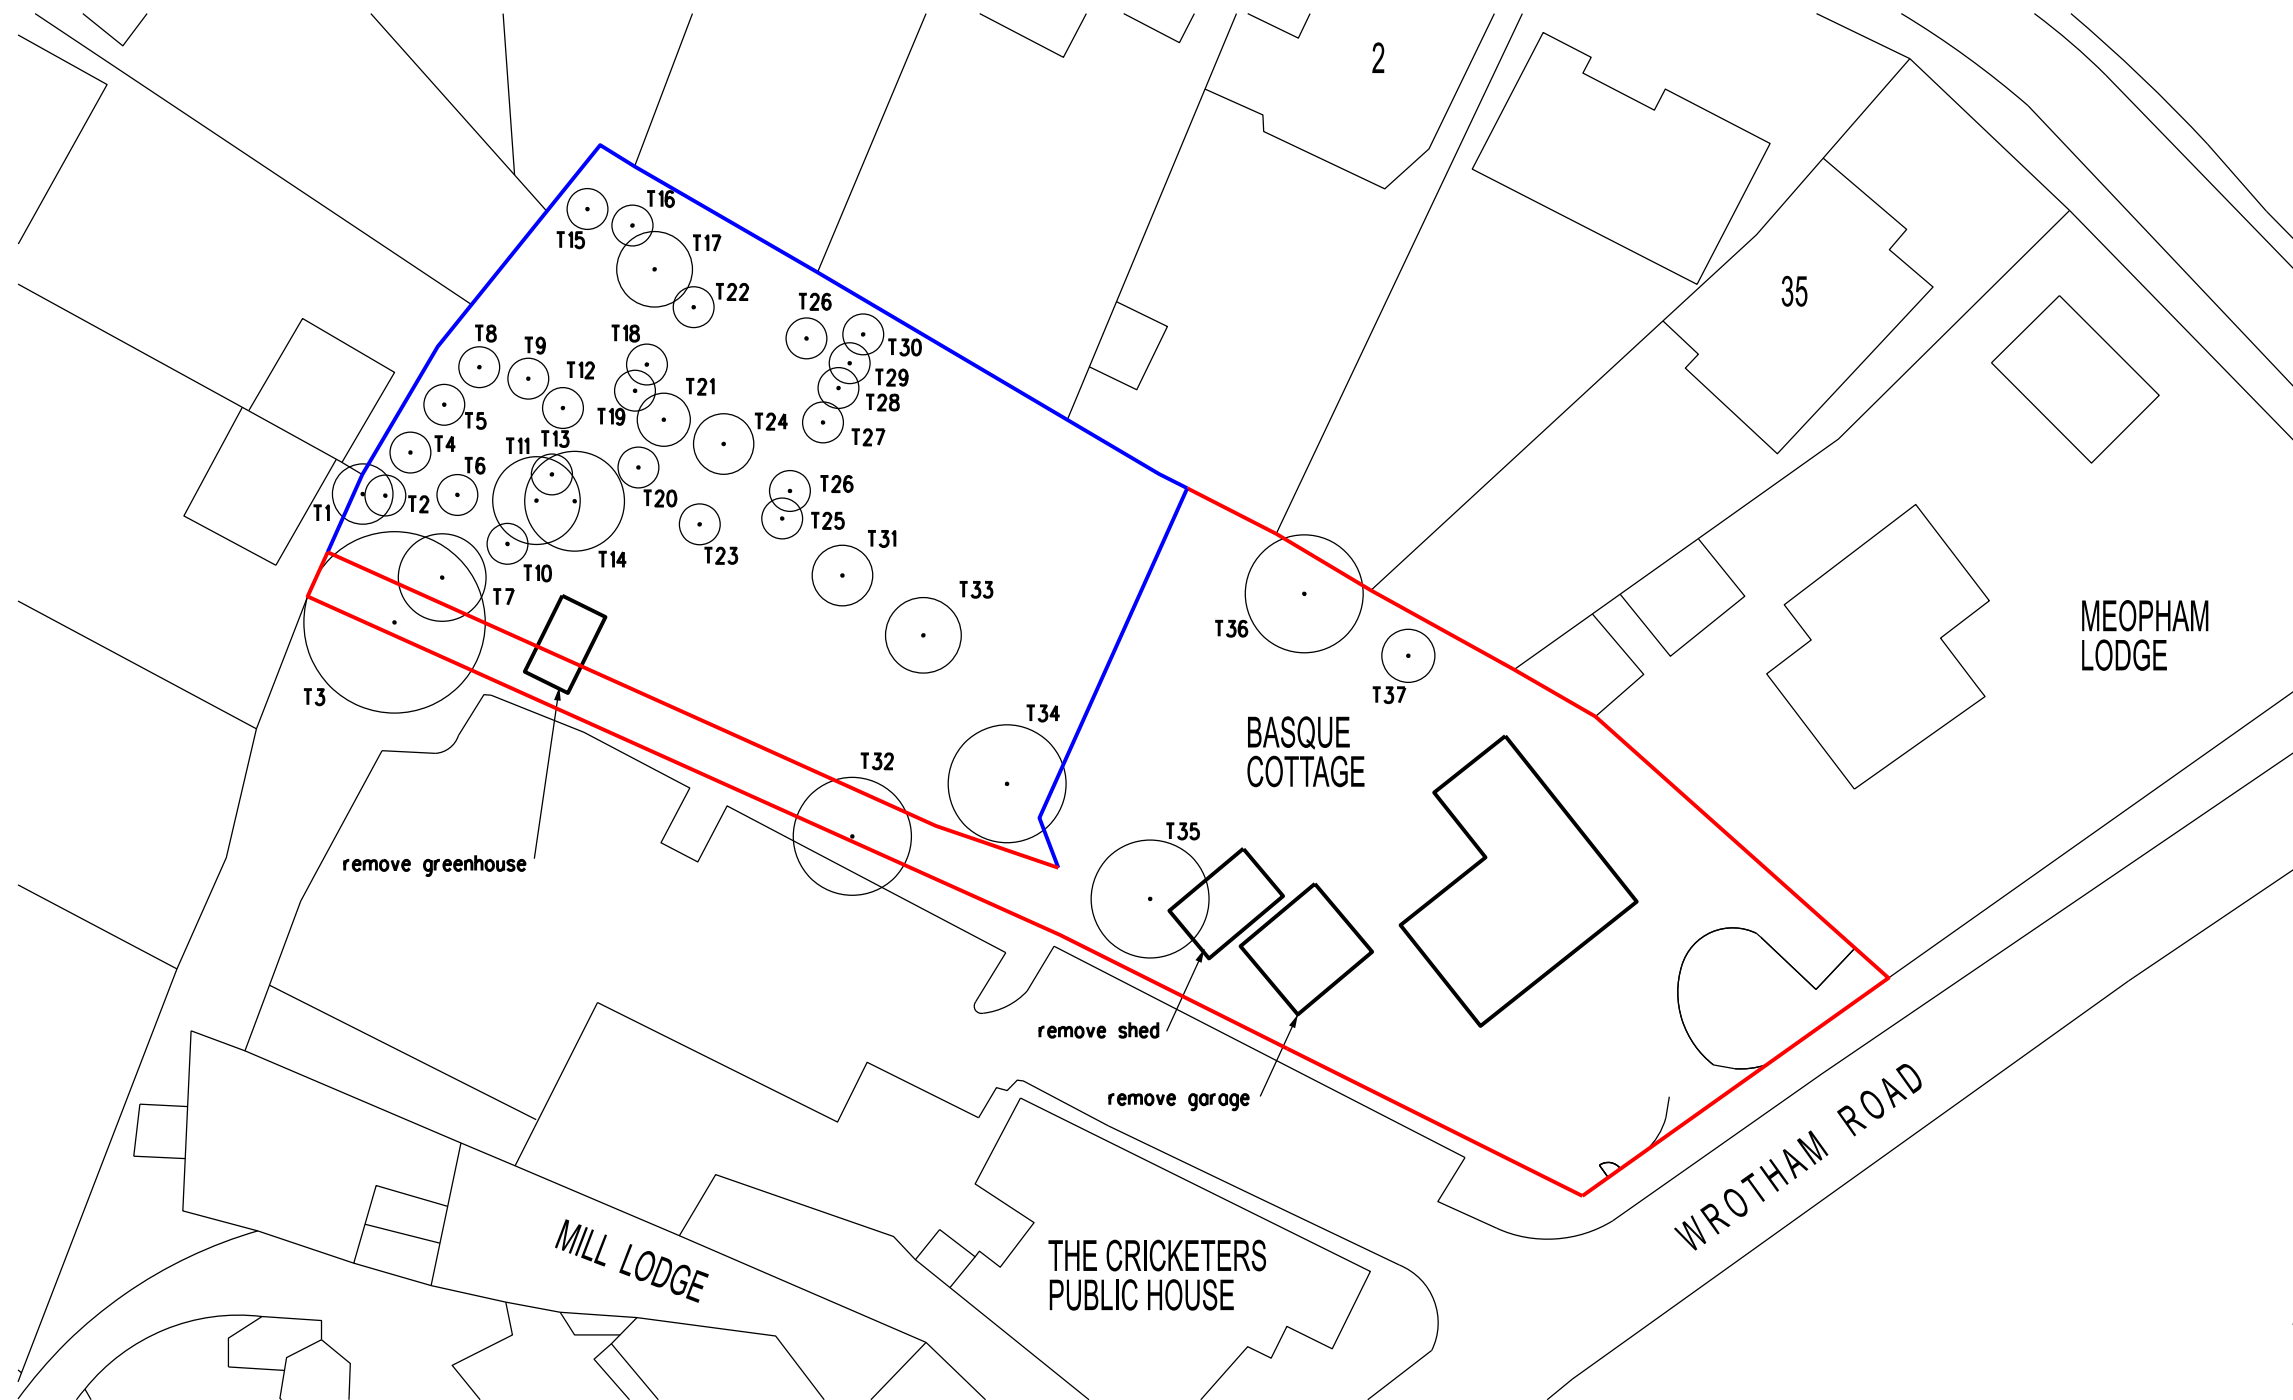


TREE SCHEDULE

T1 - LAURUS NOBILIS	T9 - CORYLUS	T17 - CORYLUS	T25 - CORYLUS	T33 - PRUNUS AVIUM
T2 - CORYLUS	T10 - CORYLUS	T18 - CORYLUS	T26 - CORYLUS	T34 - QUERCUS
T3 - FRAXINUS	T11 - BETULA	T19 - CORYLUS	T27 - CORYLUS	T35 - QUERCUS
T4 - CORYLUS	T12 - CORYLUS	T20 - CORYLUS	T28 - CORYLUS	T36 - FRAXINUS
T5 - CORYLUS	T13 - CORYLUS	T21 - CORYLUS	T29 - CORYLUS	T37 - CORYLUS
T6 - CORYLUS	T14 - FRAXINUS	T22 - CORYLUS	T30 - CORYLUS	
T7 - PRUNUS AVIUM	T15 - CORYLUS	T23 - CORYLUS	T31 - CORYLUS	
T8 - CORYLUS	T16 - CORYLUS	T24 - CORYLUS	T32 - BETULA	

TREE KEY

LAURUS NOBILIS - LAURAL CORYLUS - COBB FRAXINUS - ASH PRUNUS AVIUM - CHERRY BETULA - BIRCH QUERCUS - OAK

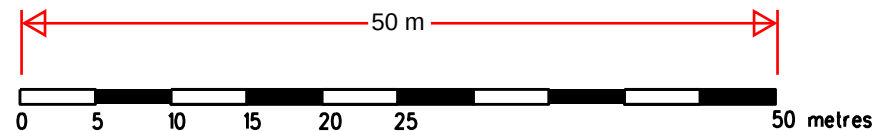

REVISION
ARCHITECT
TAARCHITECTS
11 JOYDENS WOOD ROAD BEXLEY
KENT DA5 2HS Tel 07905 130591
ta140256@googlemail.com

JOB
TWO PROPOSED 3 BEDROOM
DETACHED DWELLINGS AT
BASQUE COTTAGE MEOPHAM
KENT DA13 0QA

DRAWING
EXISTING SITE BLOCK PLAN

SCALE
1: 500 AT A3
DATE
MAR 2024

DRAWING NO.
RA/02