


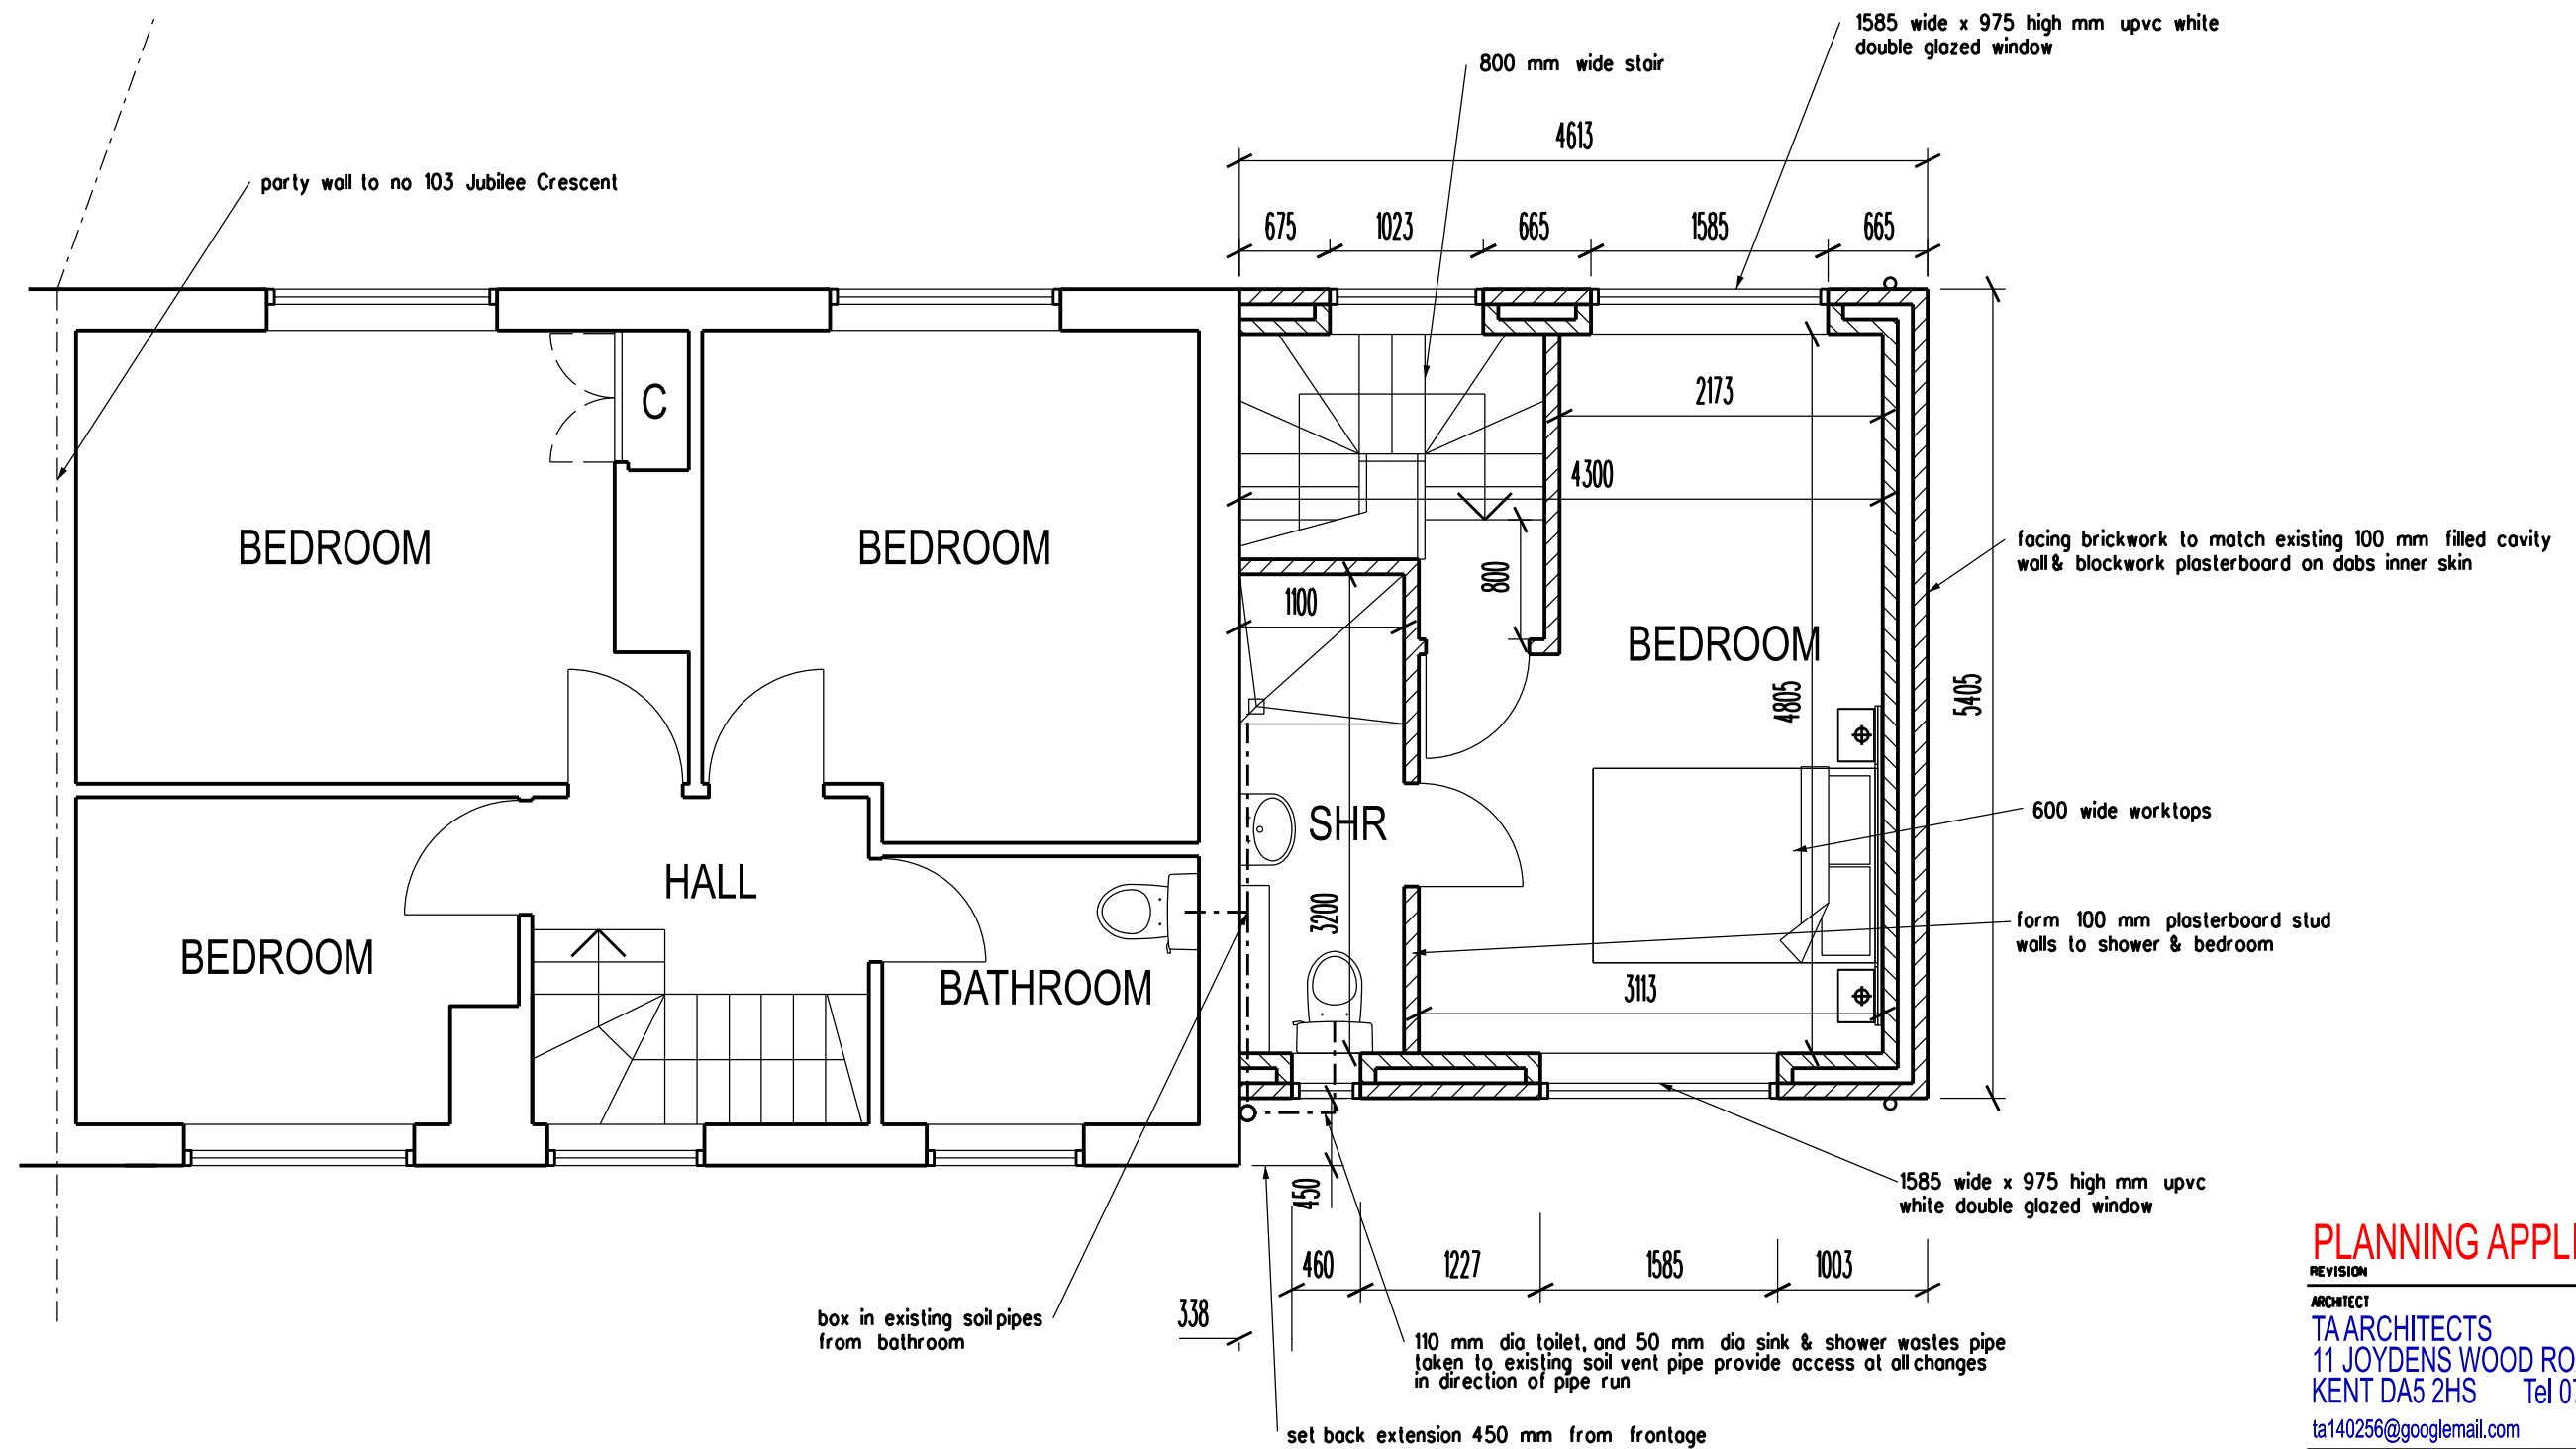

PLANNING APPLICATION

REVISION DATE

ARCHITECT
TAARCHITECTS
 11 JOYDENS WOOD ROAD BEXLEY
 KENT DA5 2HS Tel 07905 130591
ta140256@googlemail.com

JOB
**PROPOSED DOUBLE STOREY
 SIDE EXTENSION AT
 103 JUBILEE CRESCENT
 GRAVESEND KENT DA12 4JQ**

DRAWING
**PROPOSED FIRST FLOOR
 PLAN**

SCALE
1:50 AT A3

DATE
APRIL 2024

DRAWING NO.
SM/05

