
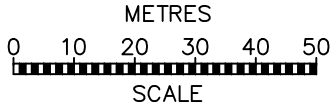


© This drawing is protected by copyright and must not be copied or reproduced without the written consent of Penfold Project Services

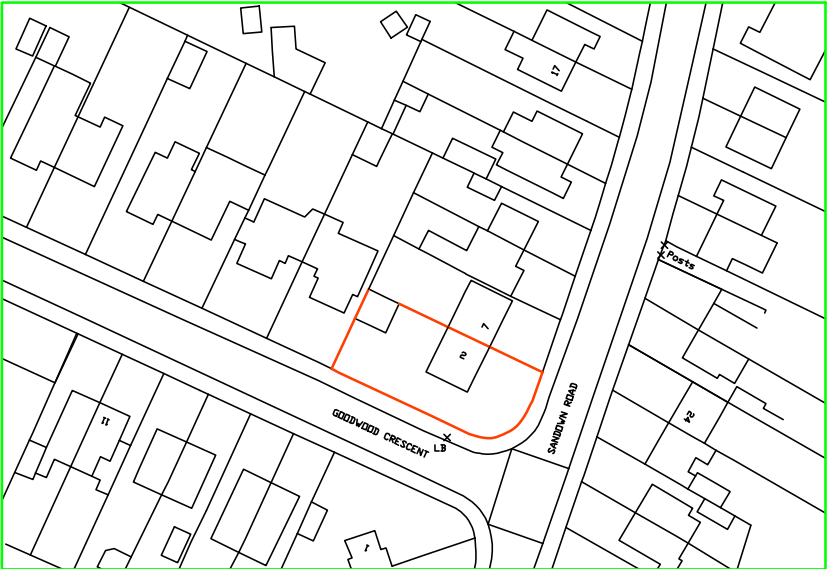

SCALE BAR @ 1:1250

Date	No	Revision

Penfold Project Services

Epmarket, Wrotham Road, Meopham, Kent, DA13 0JH
Telephone: 01474 816690
e-mail: apenfold448@btinternet.com

Job Title: 2 GOODWOOD CRESCENT
GRAVESEND
KENT
DA12 5EL

Dwg Title: SITE LOCATION PLAN

Scale: 1:1250 @ A4

Dwg No.: 03

Date: May 2023