
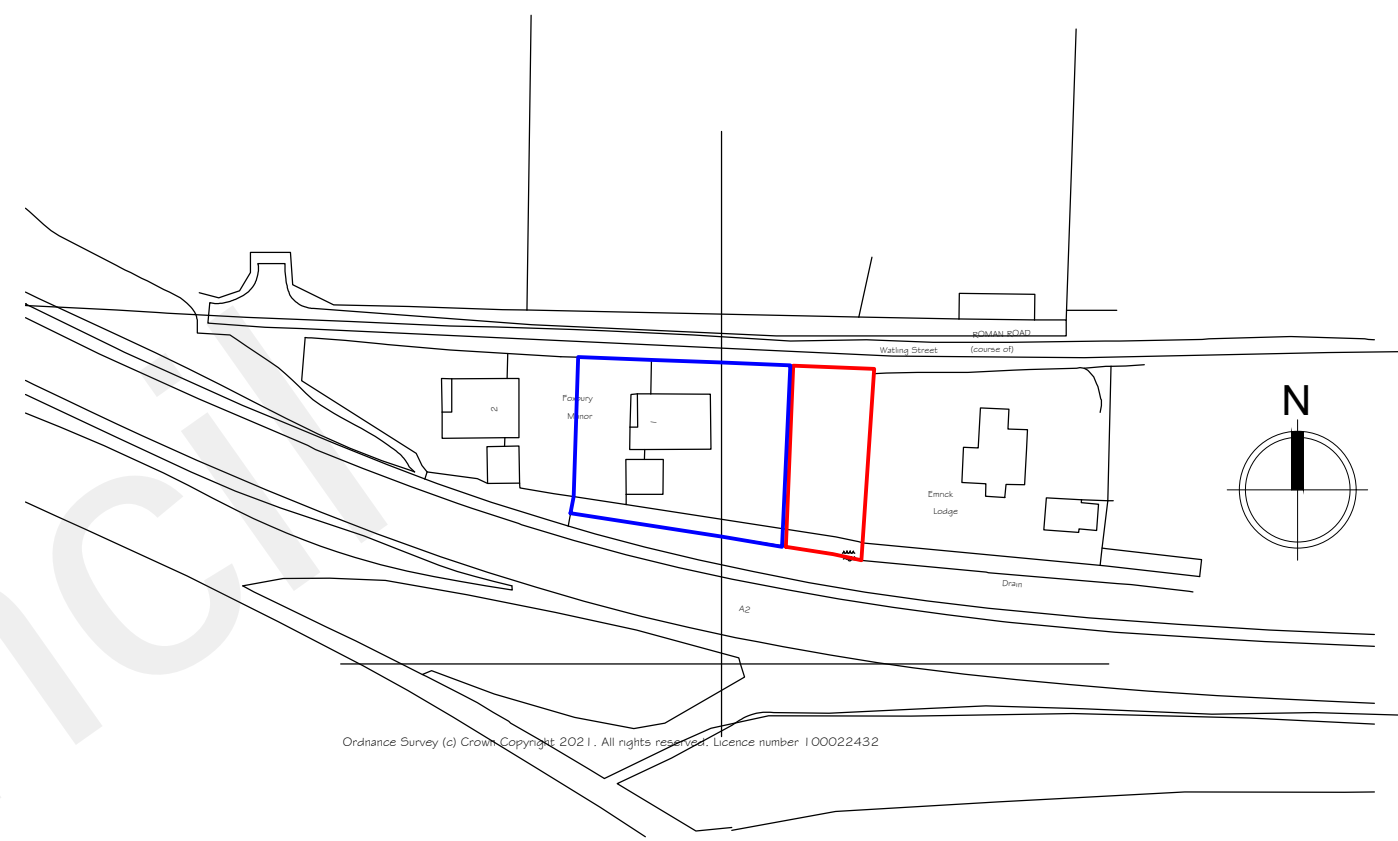
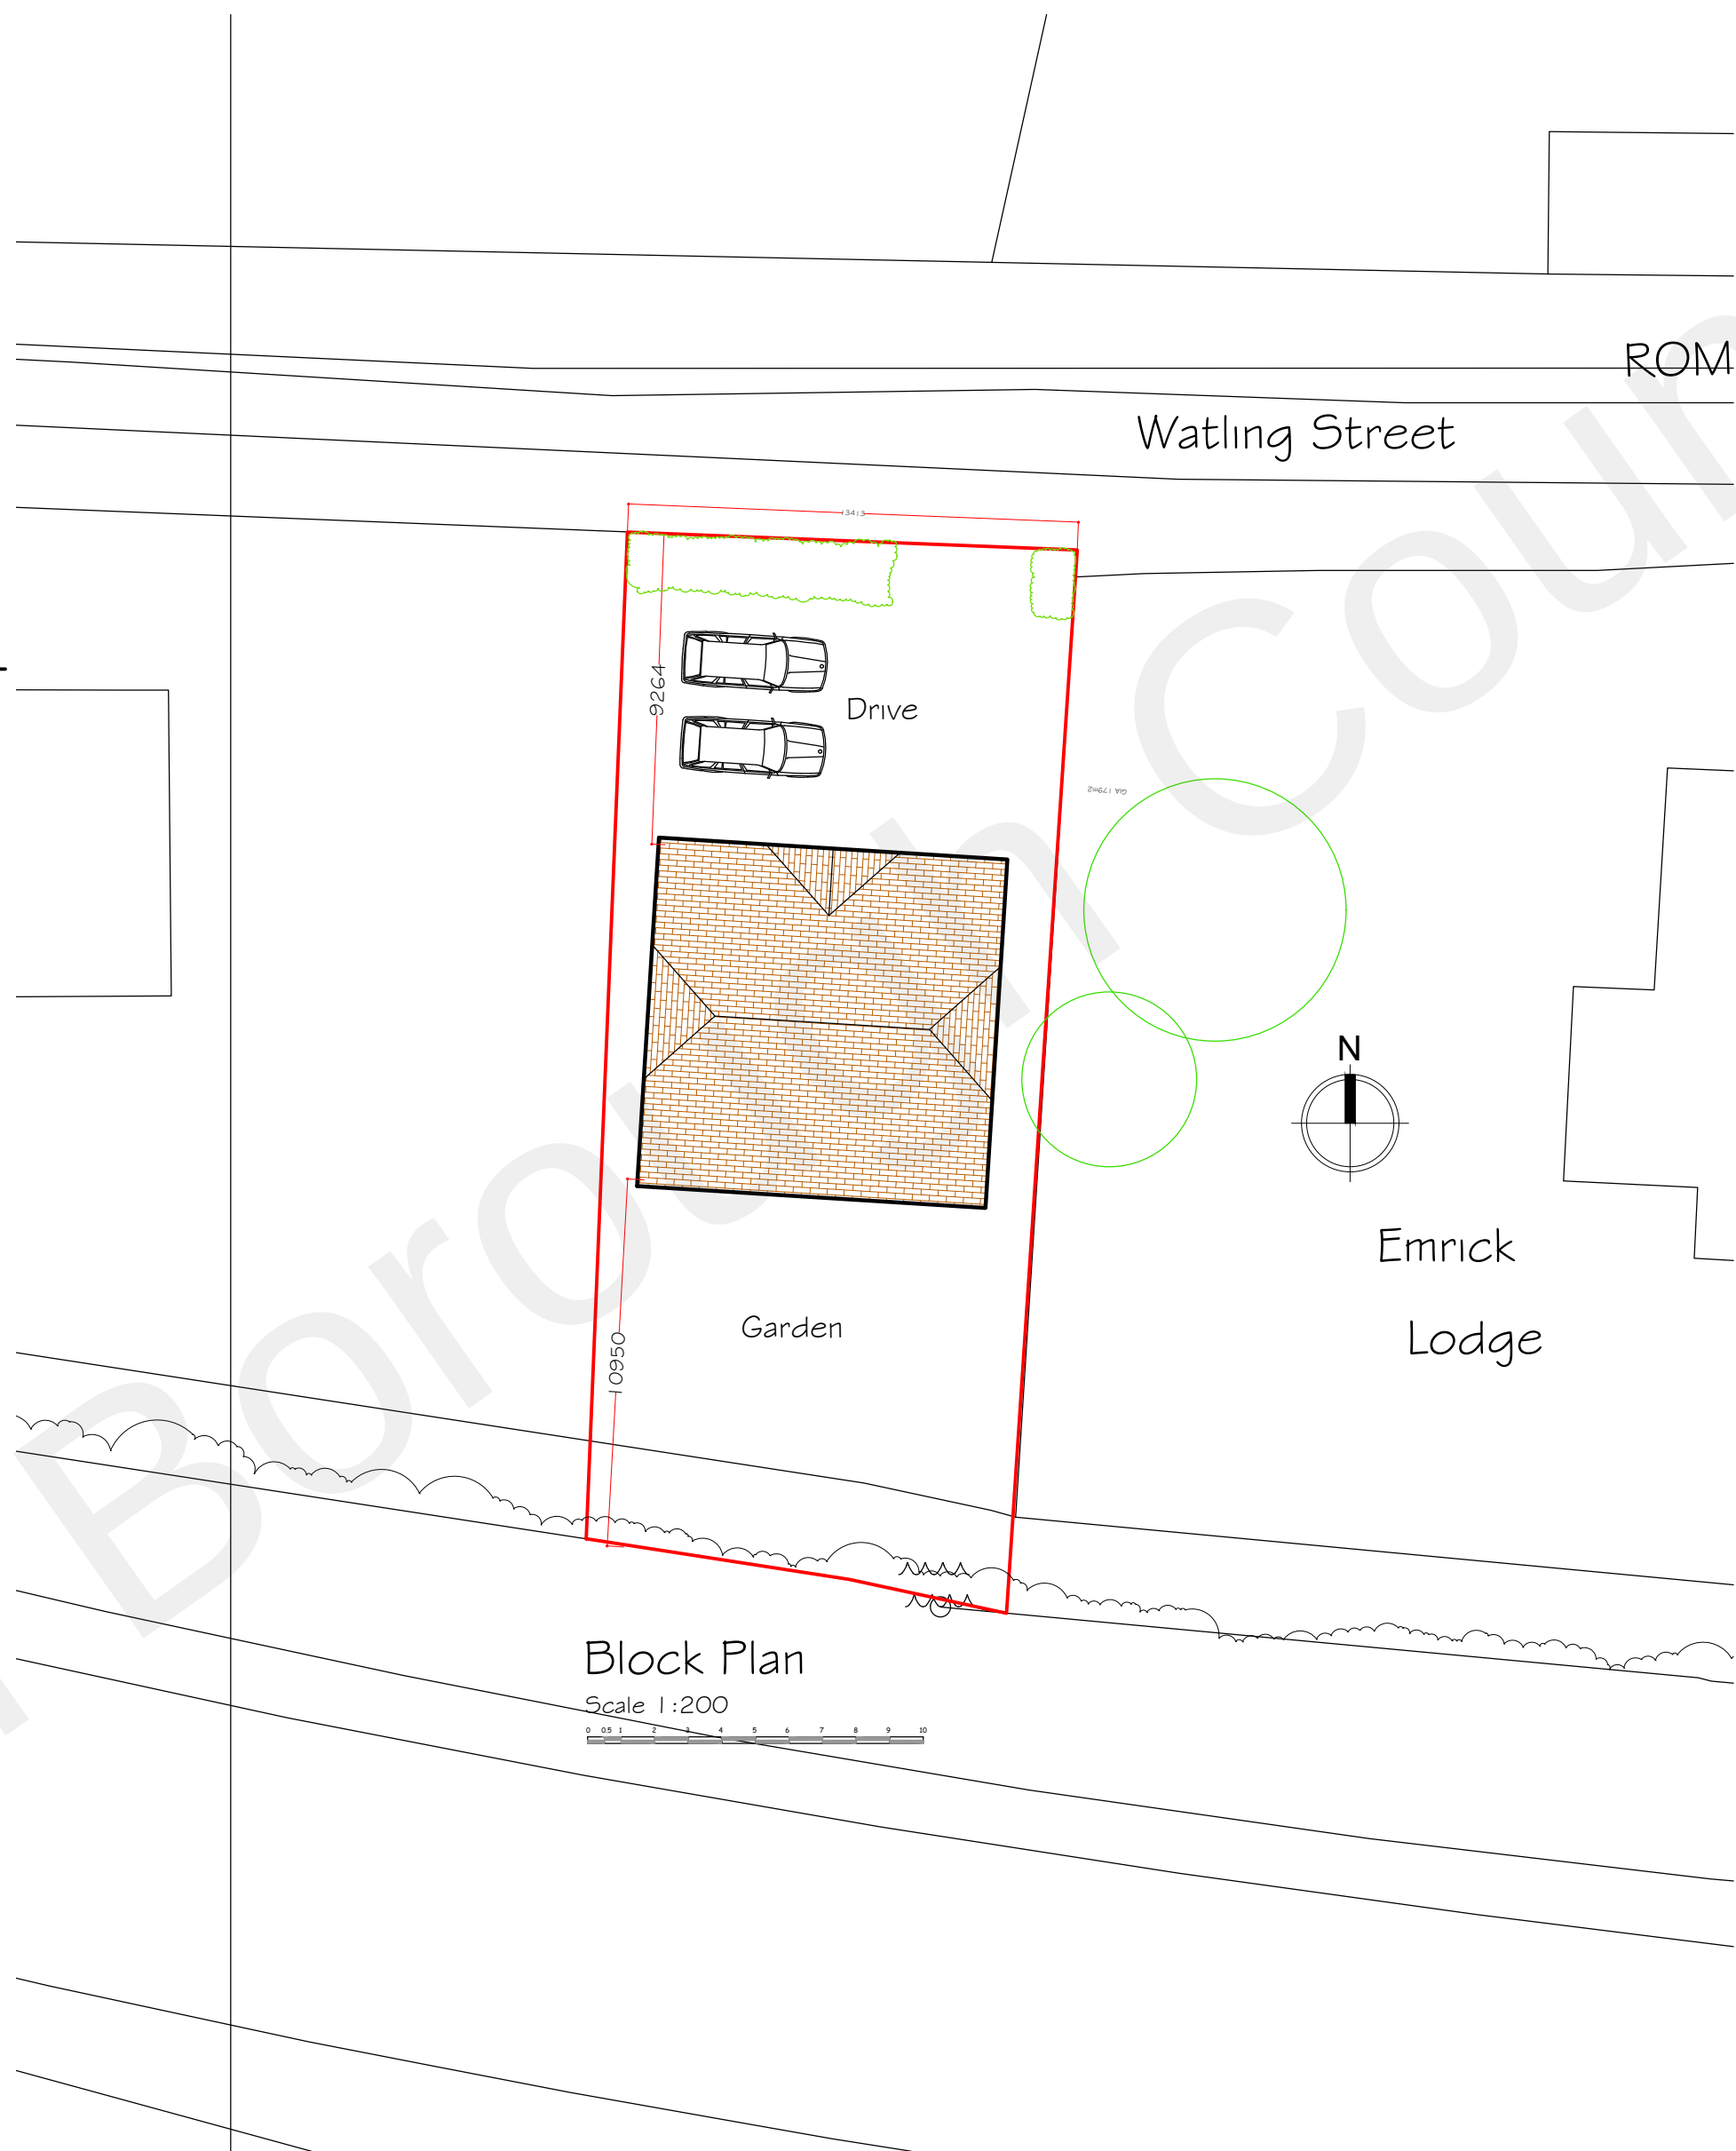
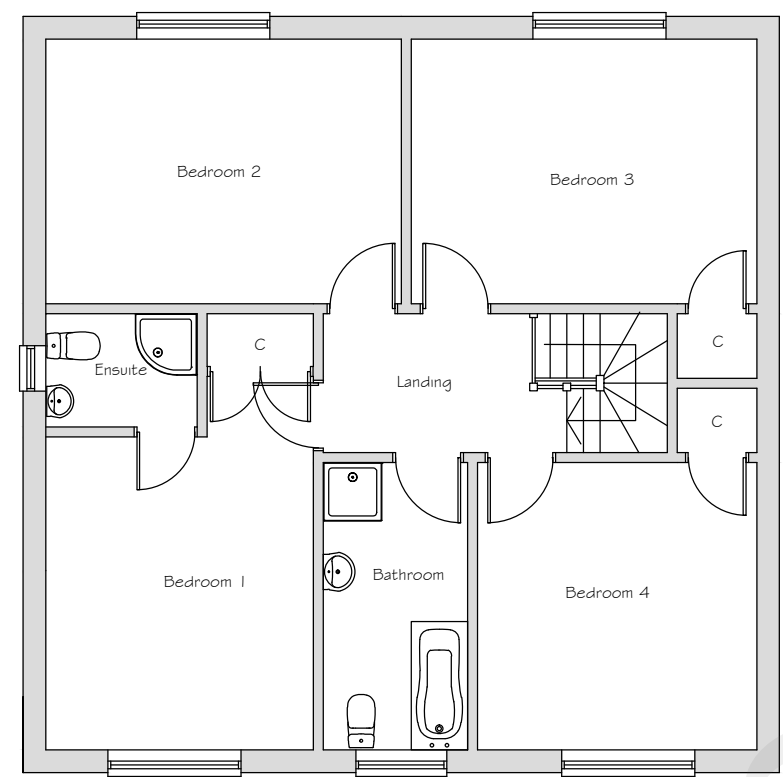
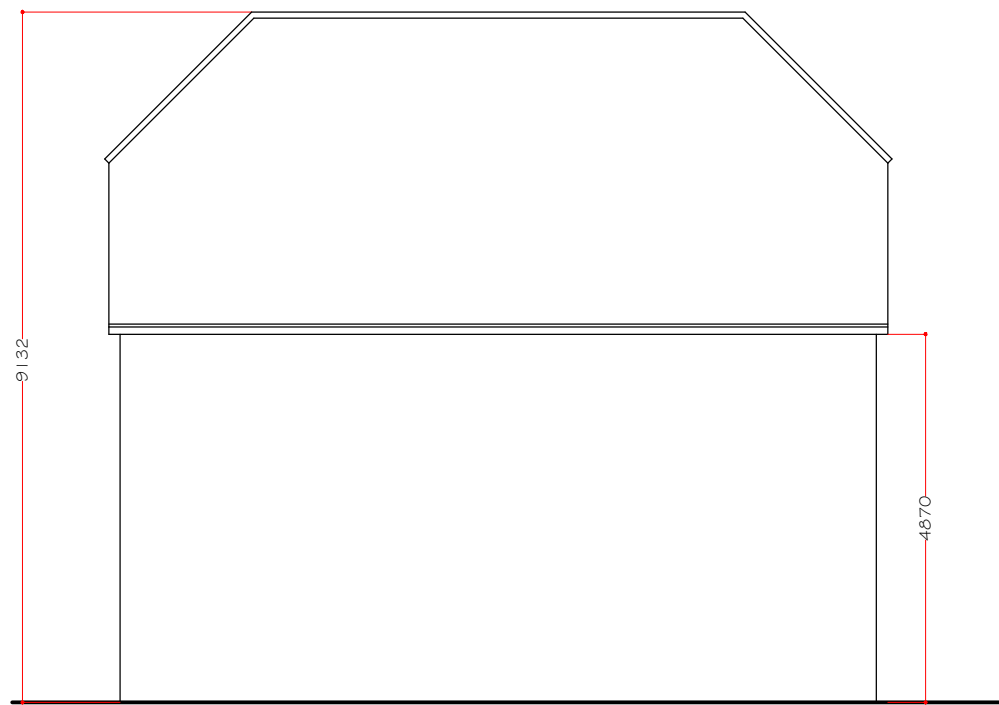


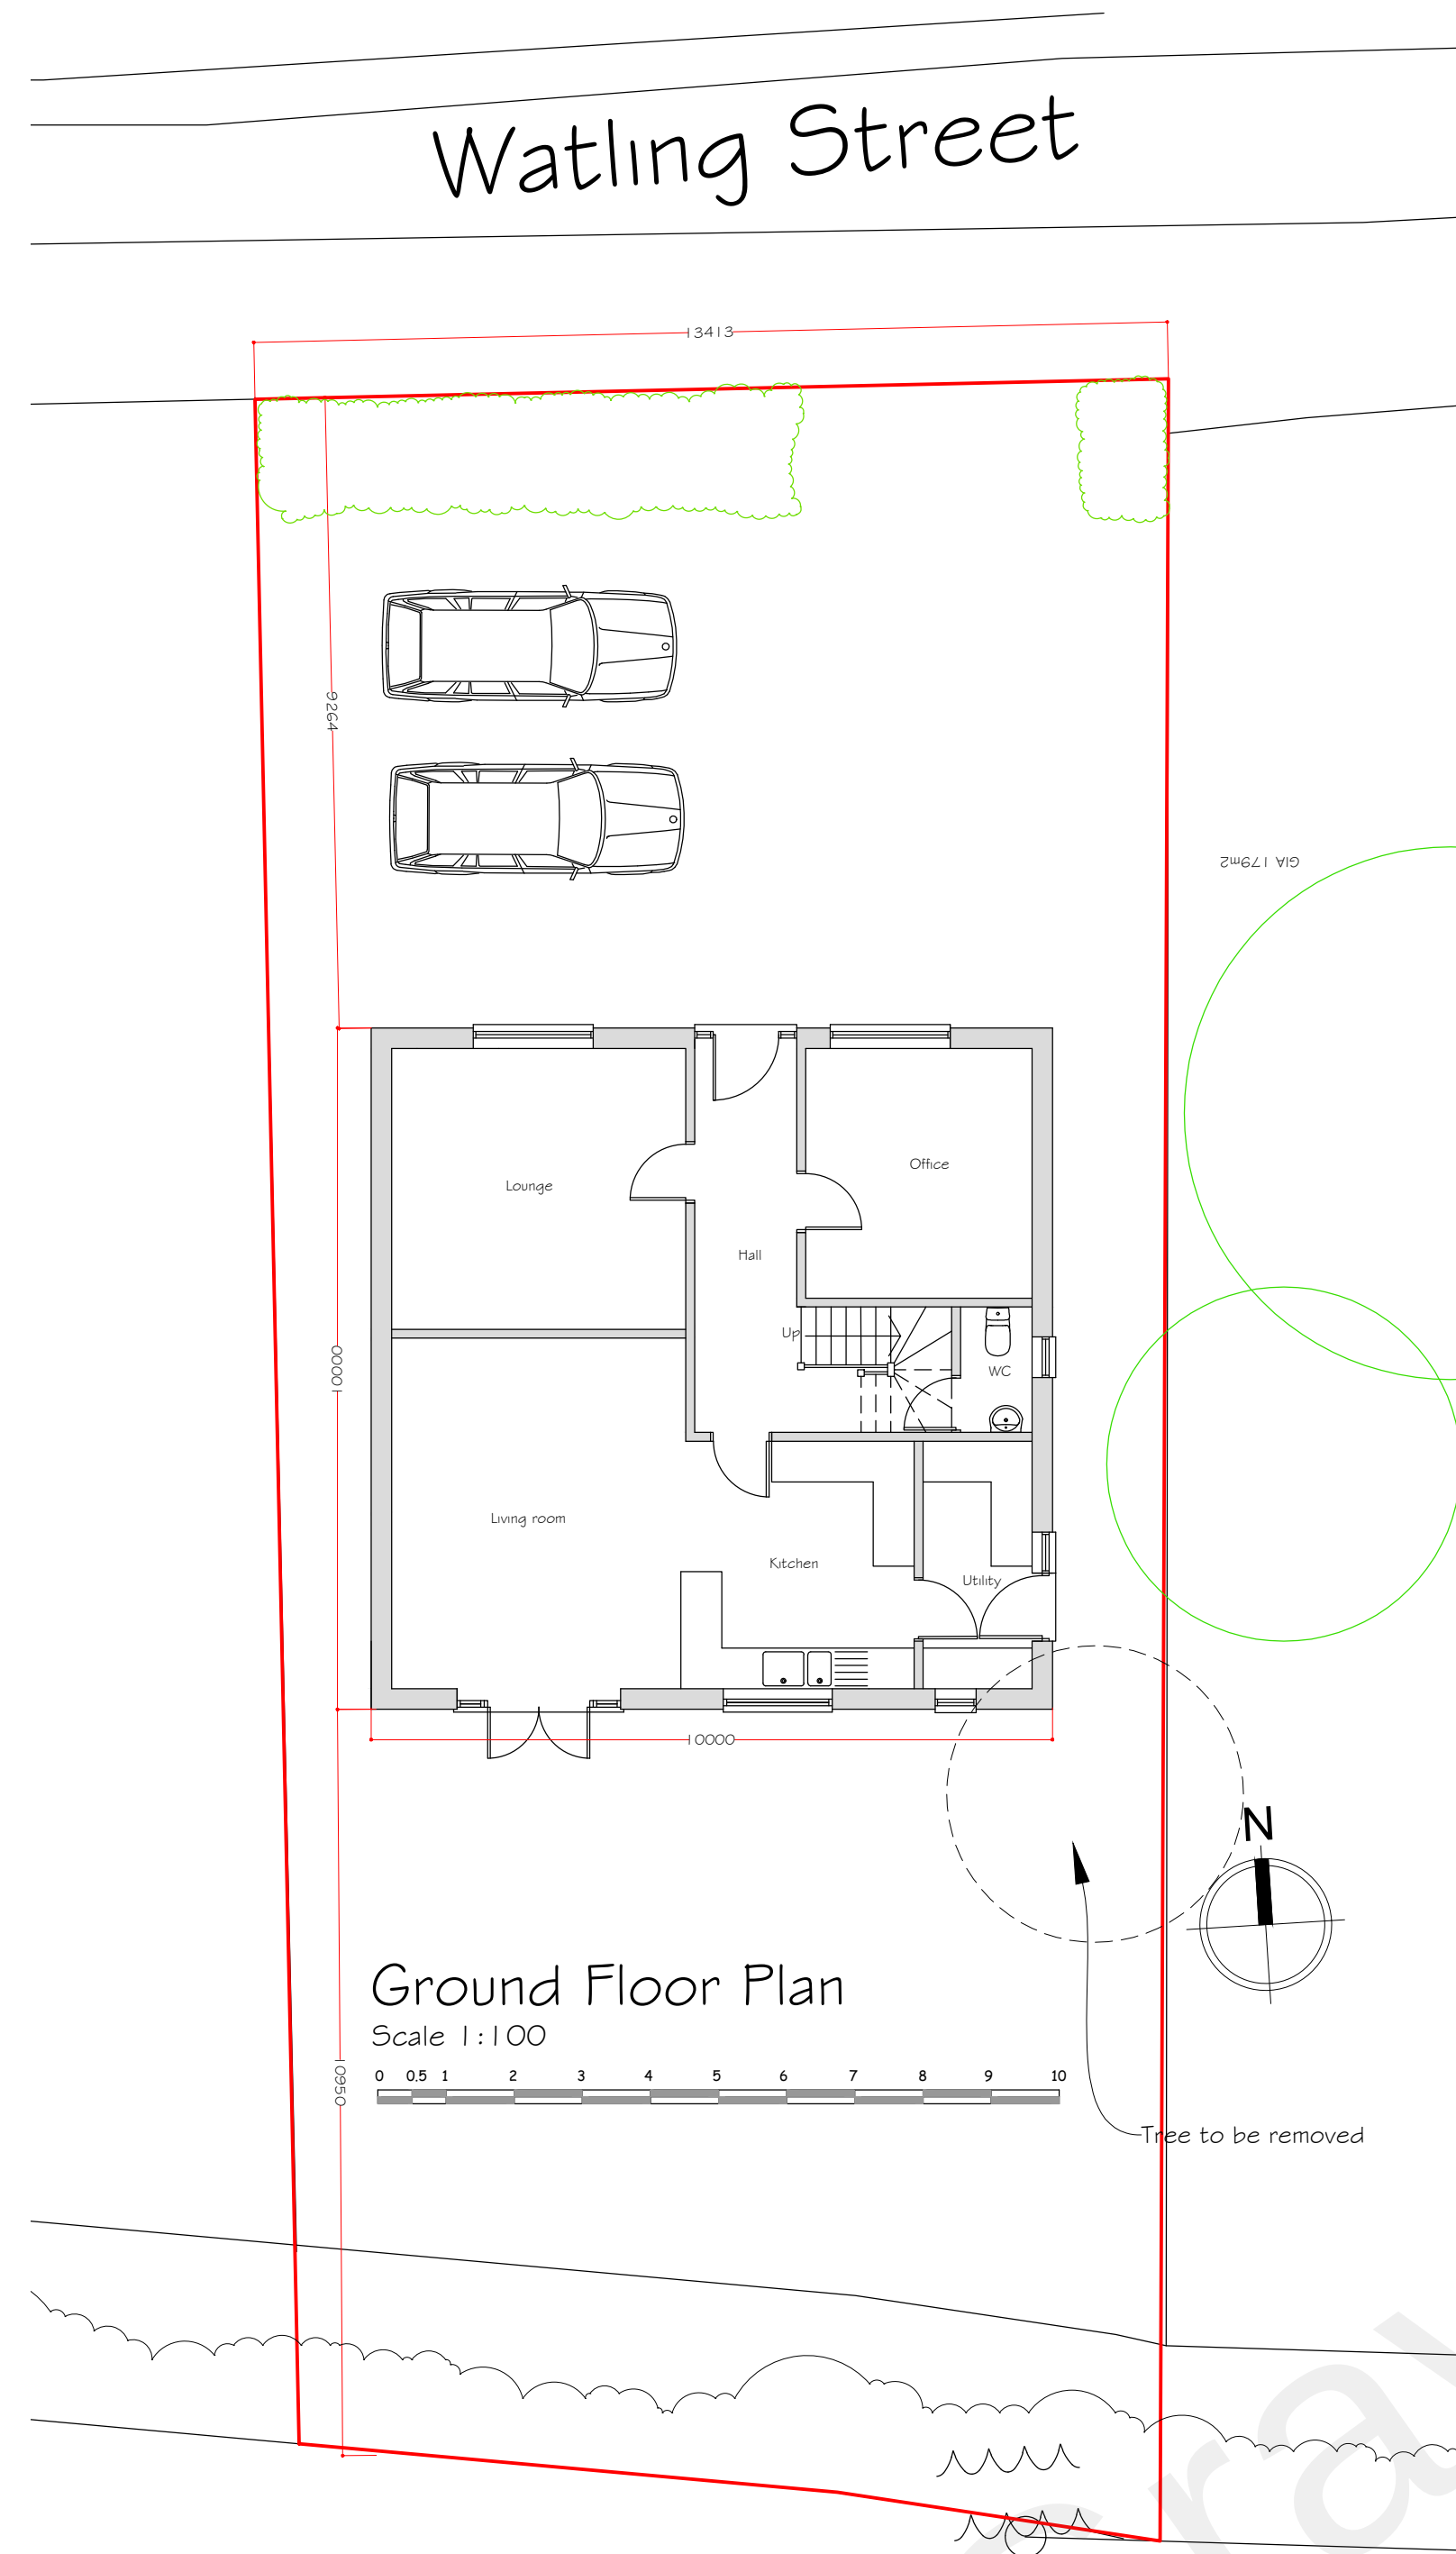

Rev B- Part elevation added.
Rev A- Scale note amended.

30 November 2021
29 November 2021

Synergy Planning & Property Consultants Ltd Suite 6 Laser Quay Marine City Centre Rochester Kent ME2 4HU		
Client	C Parker	
Address	1 Foxbury Manor Old Watling Street	
Drawing title	Proposed scheme	
Scale	1:100/1:200/1:1250	
Date	November 2021	Drawn by
Drawing No	21/353/01	B