



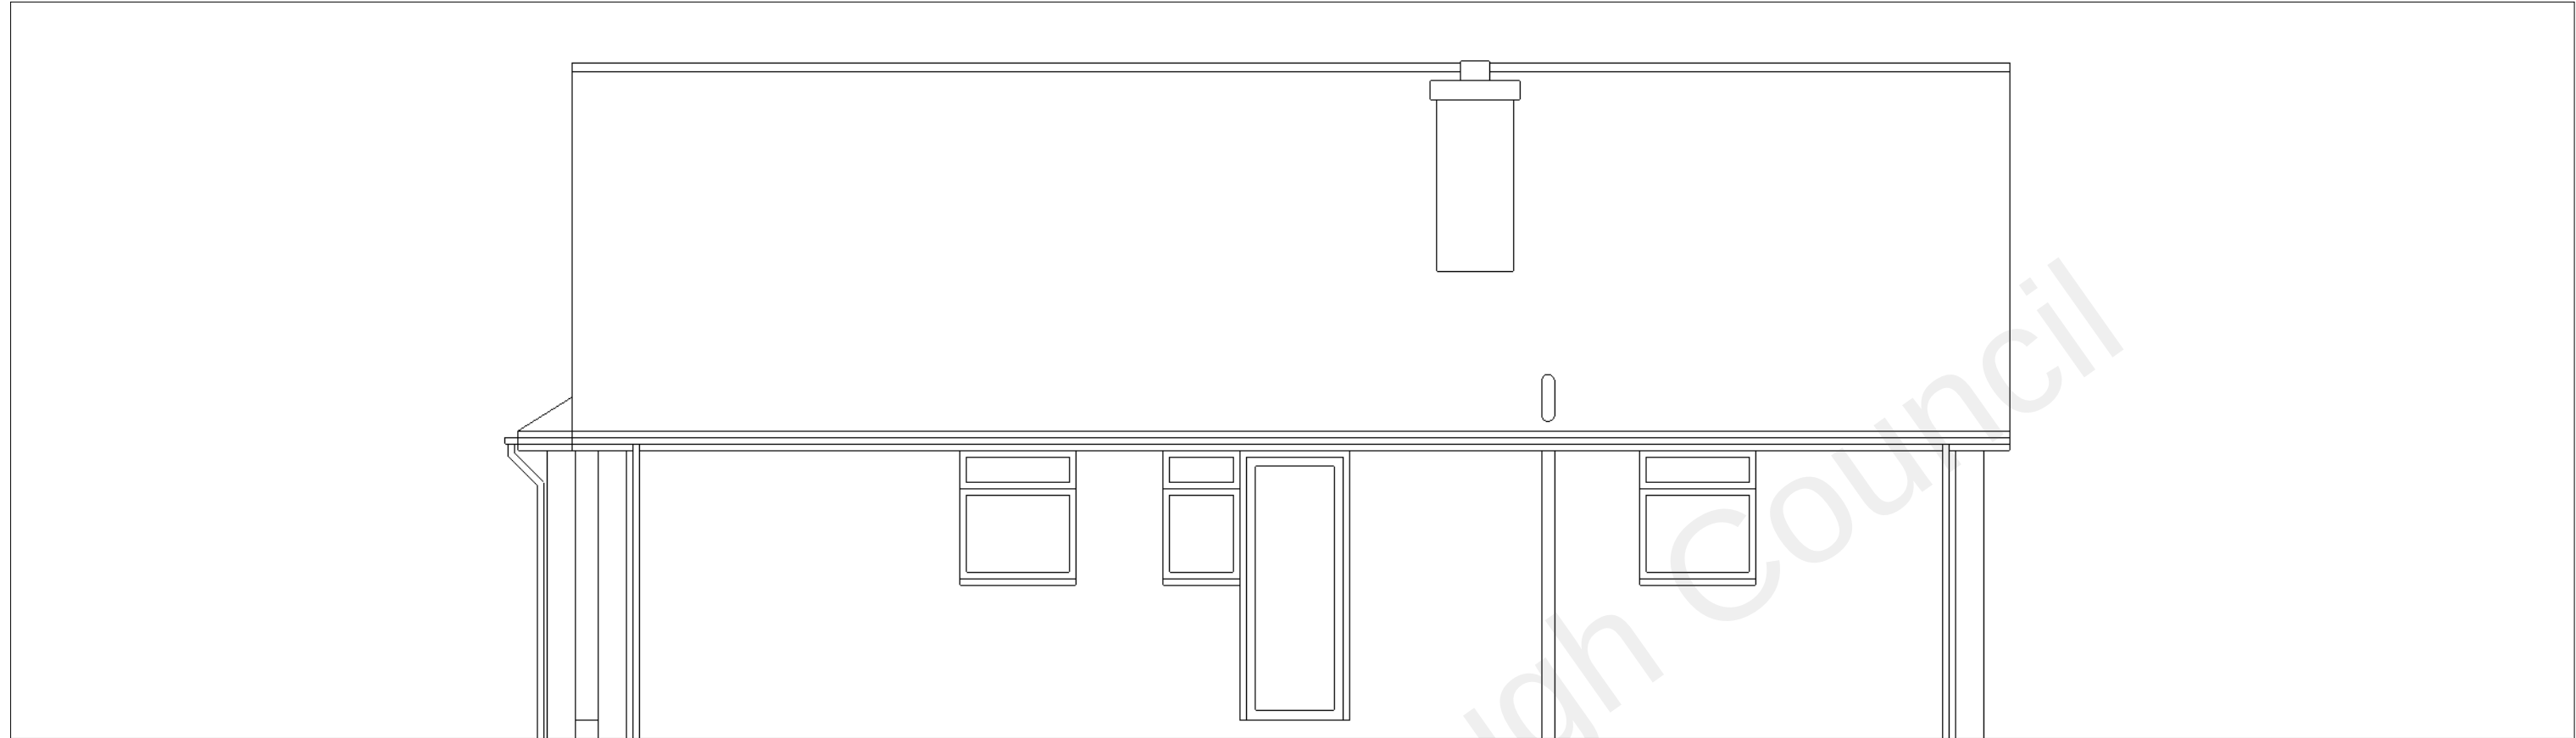

NORTH ELEVATION

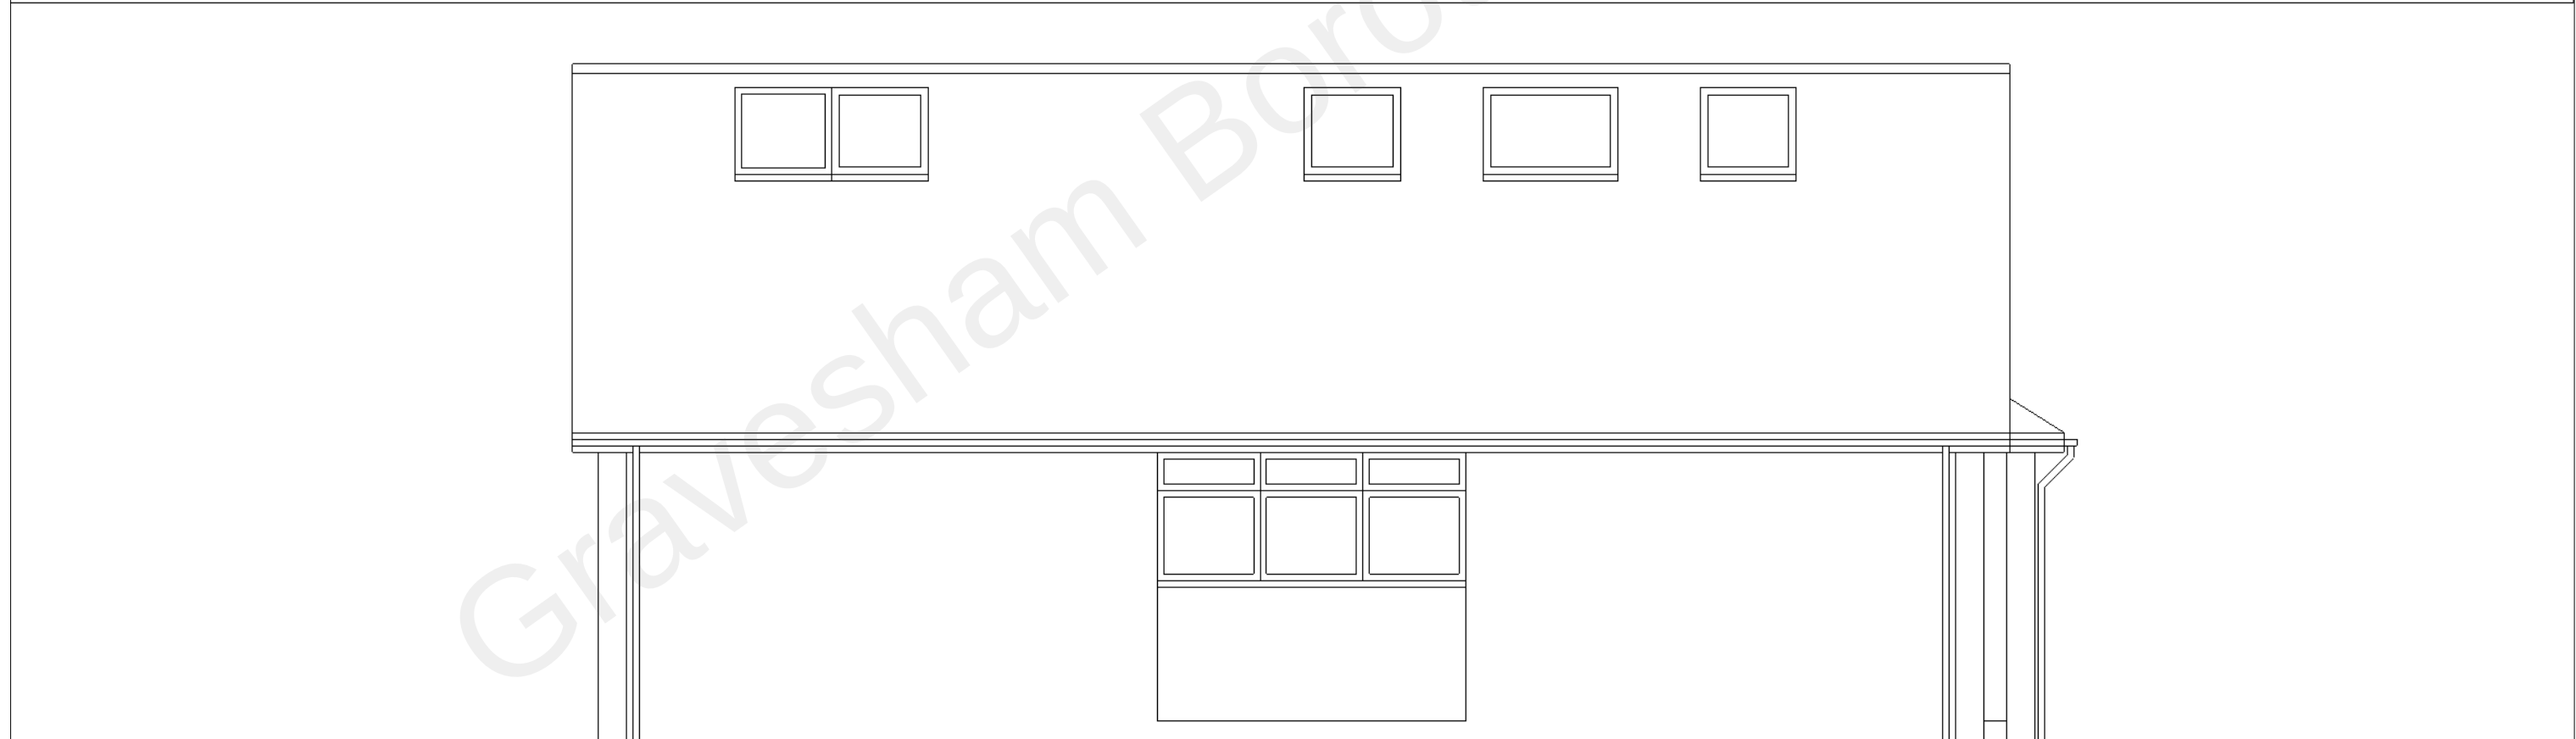

SOUTH ELEVATION