


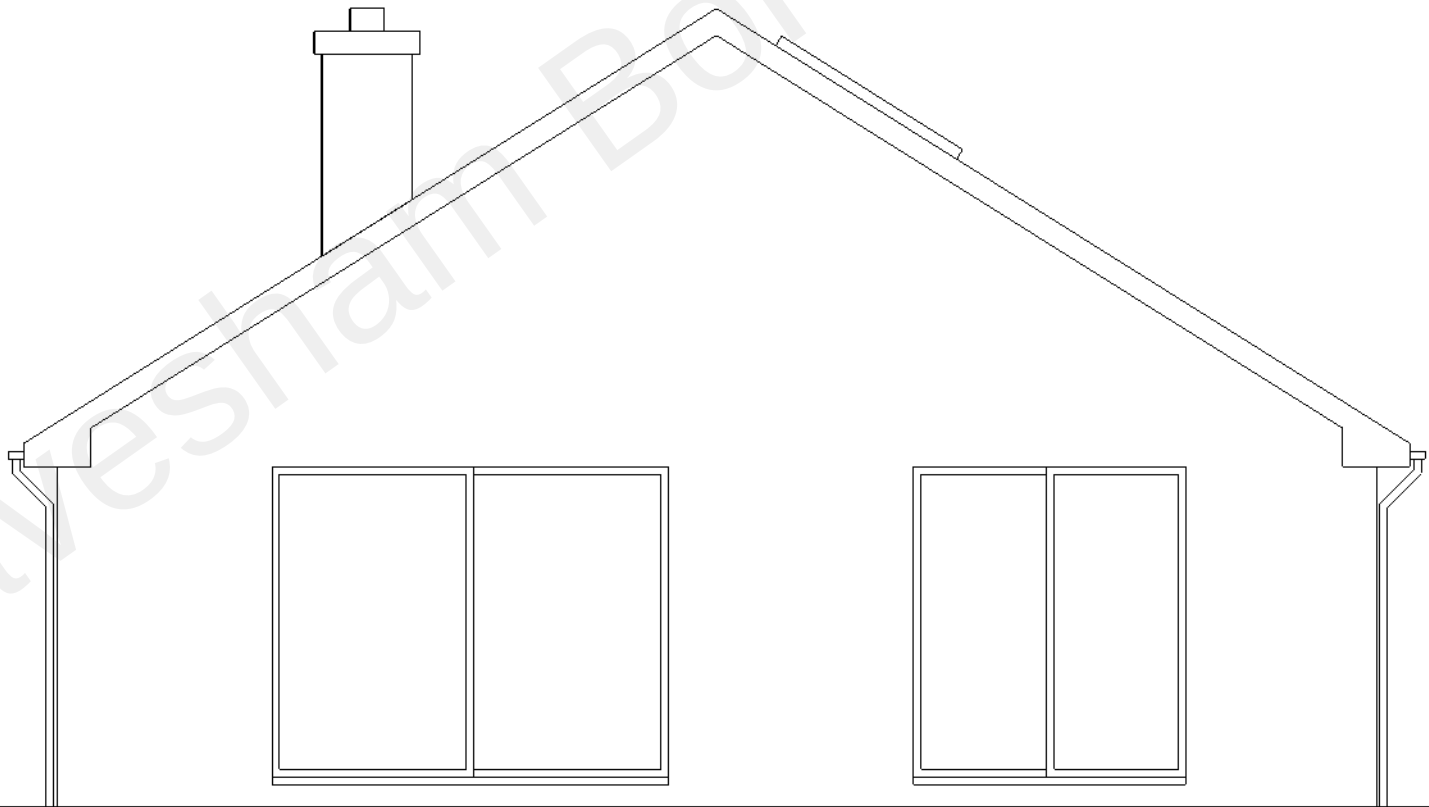

EAST ELEVATION



WEST ELEVATION



MR and MRS P. CRUSE

