



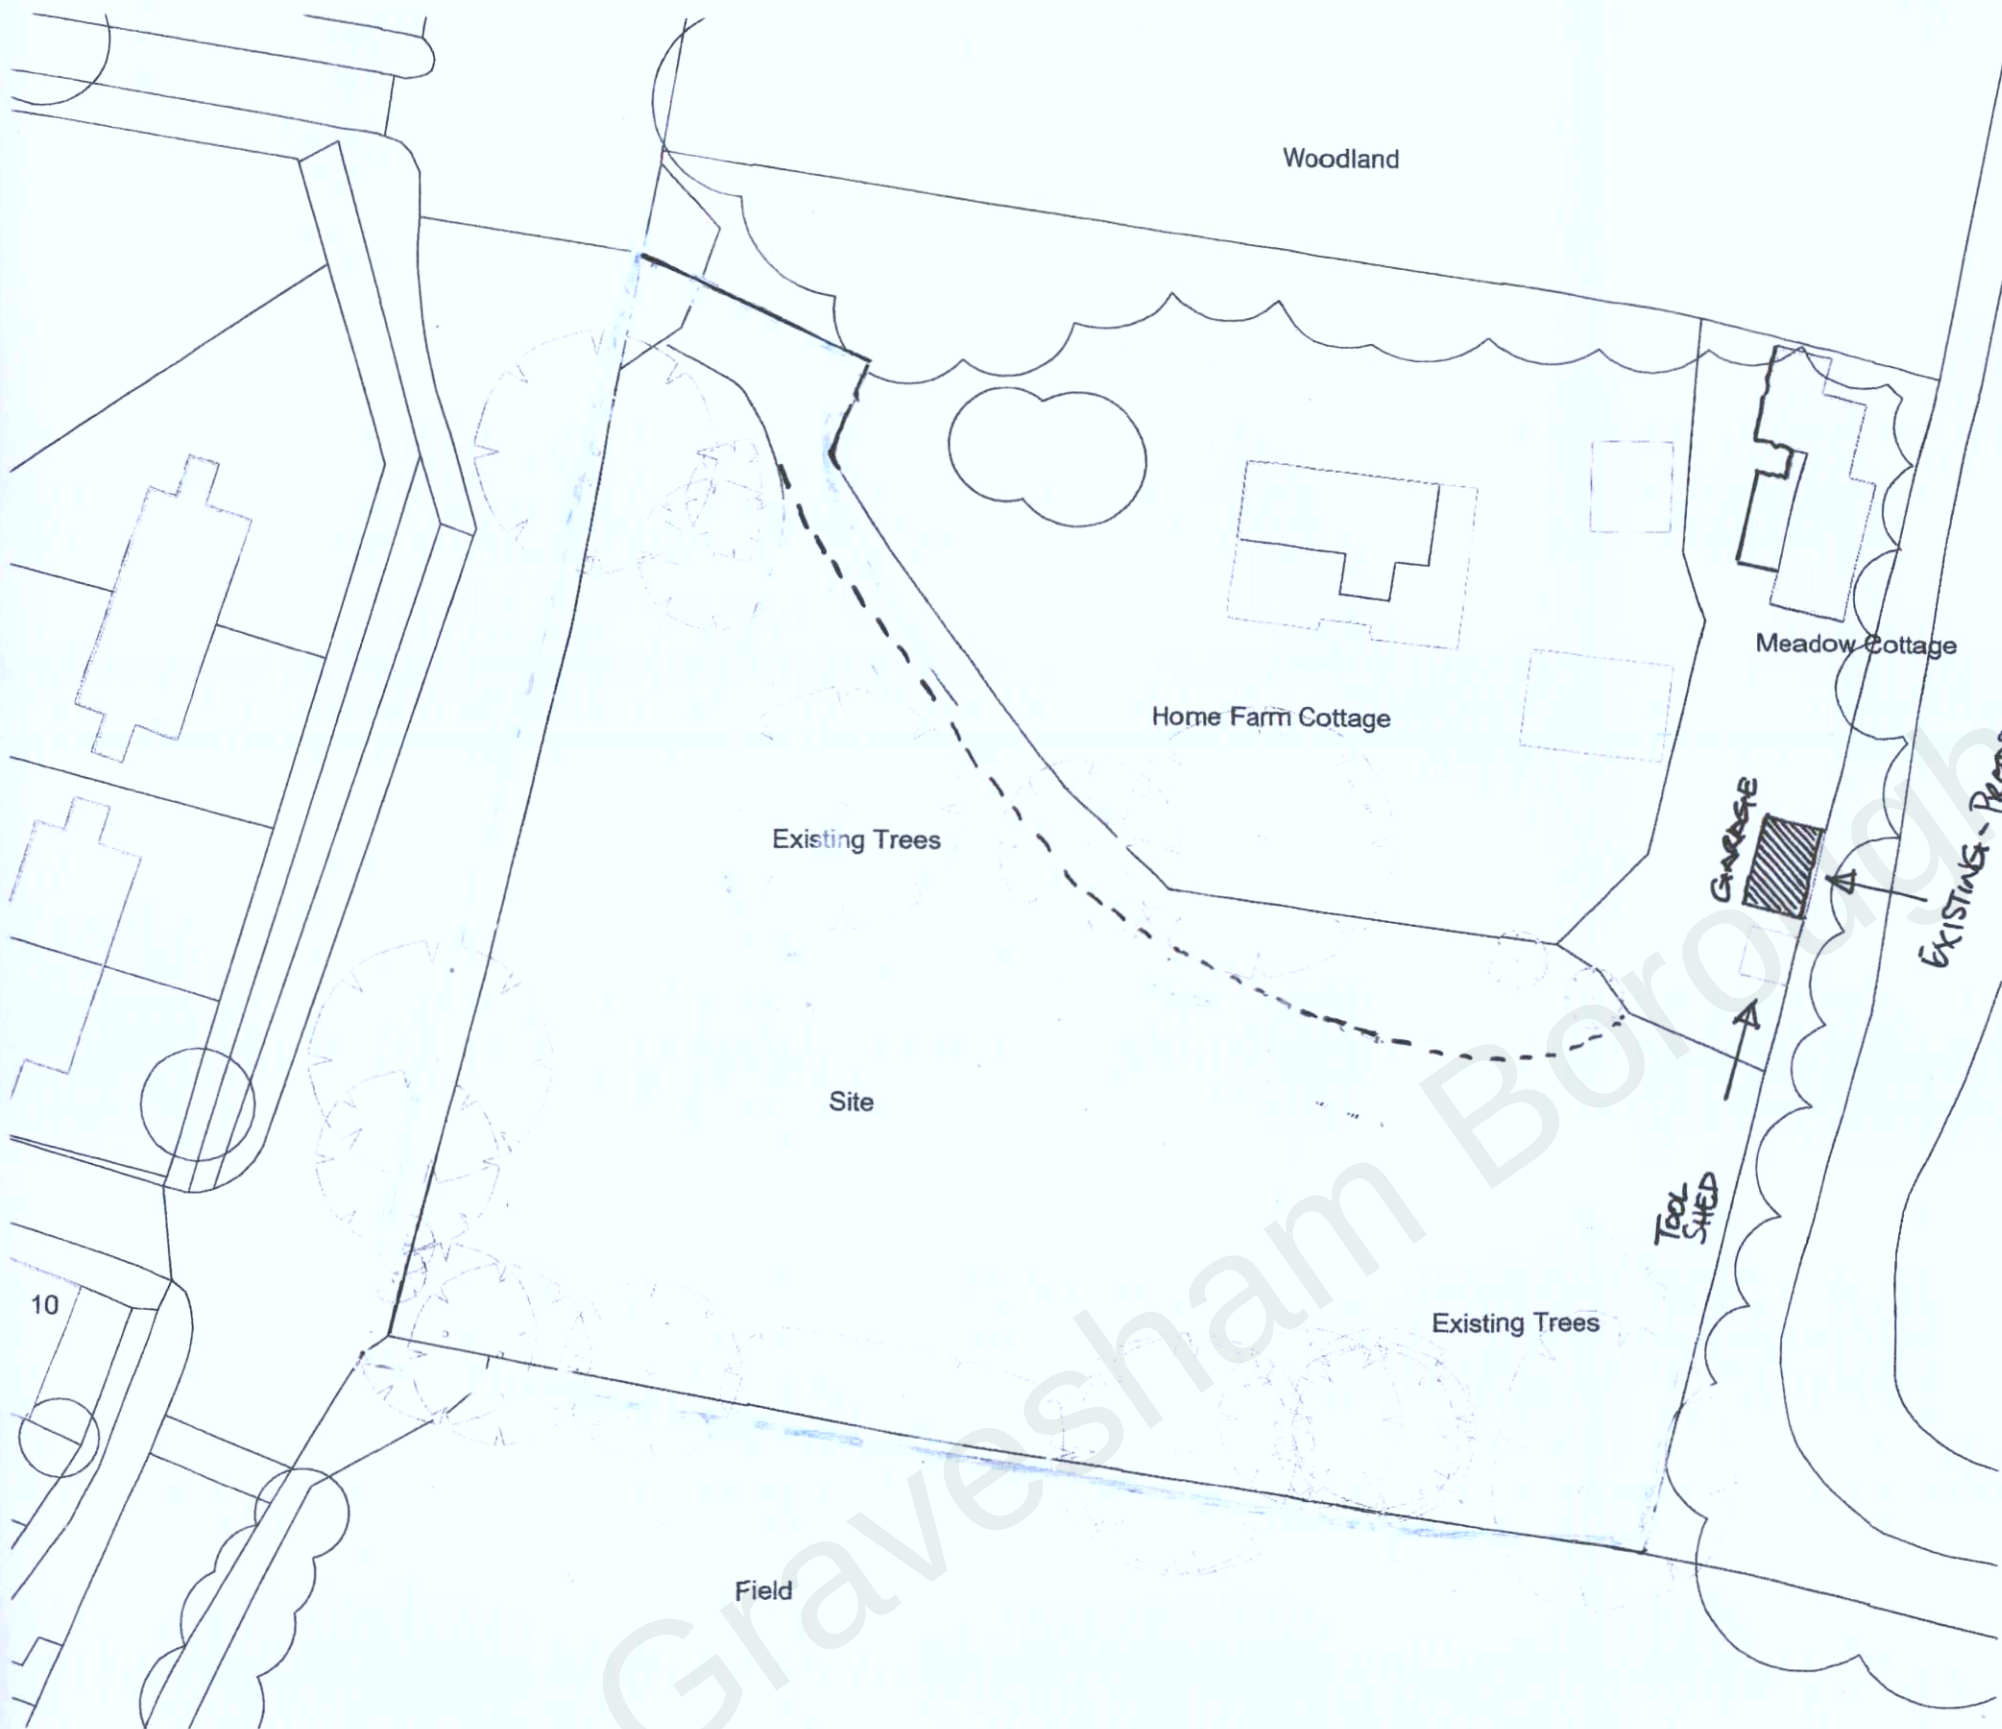

Block Plan (Scale 1:200)

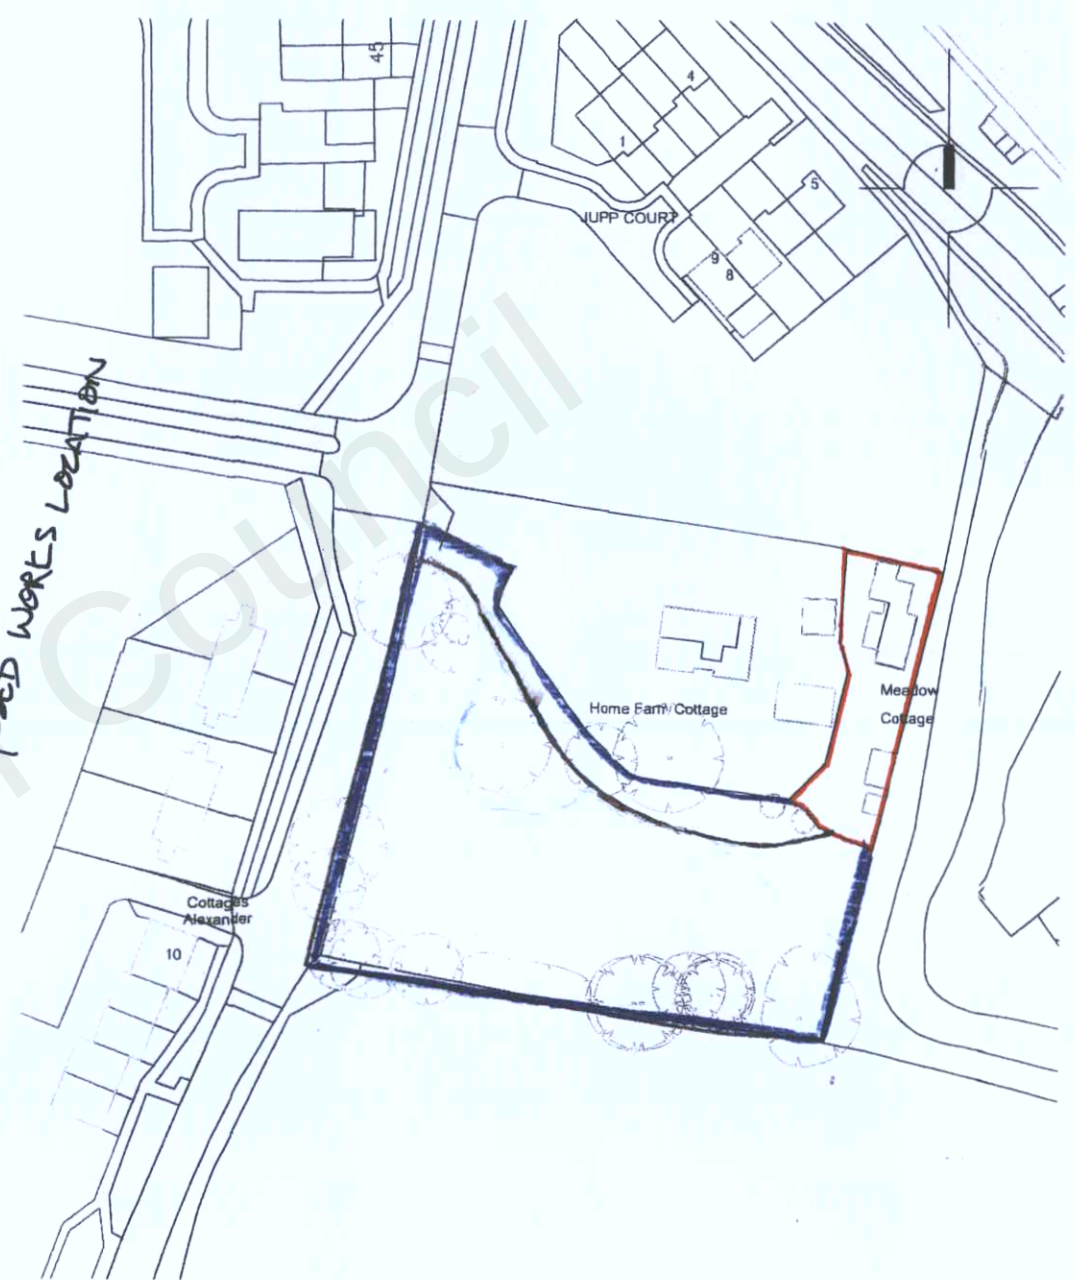

Location Plan (Scale 1:1250)

Meadow Cottage
 School Lane
 Higham
 Kent
 ME3 7JG