


THE OASTHOUSE, DEAN LANE

PROPOSED FIRST FLOOR LAYOUT


18/1/22

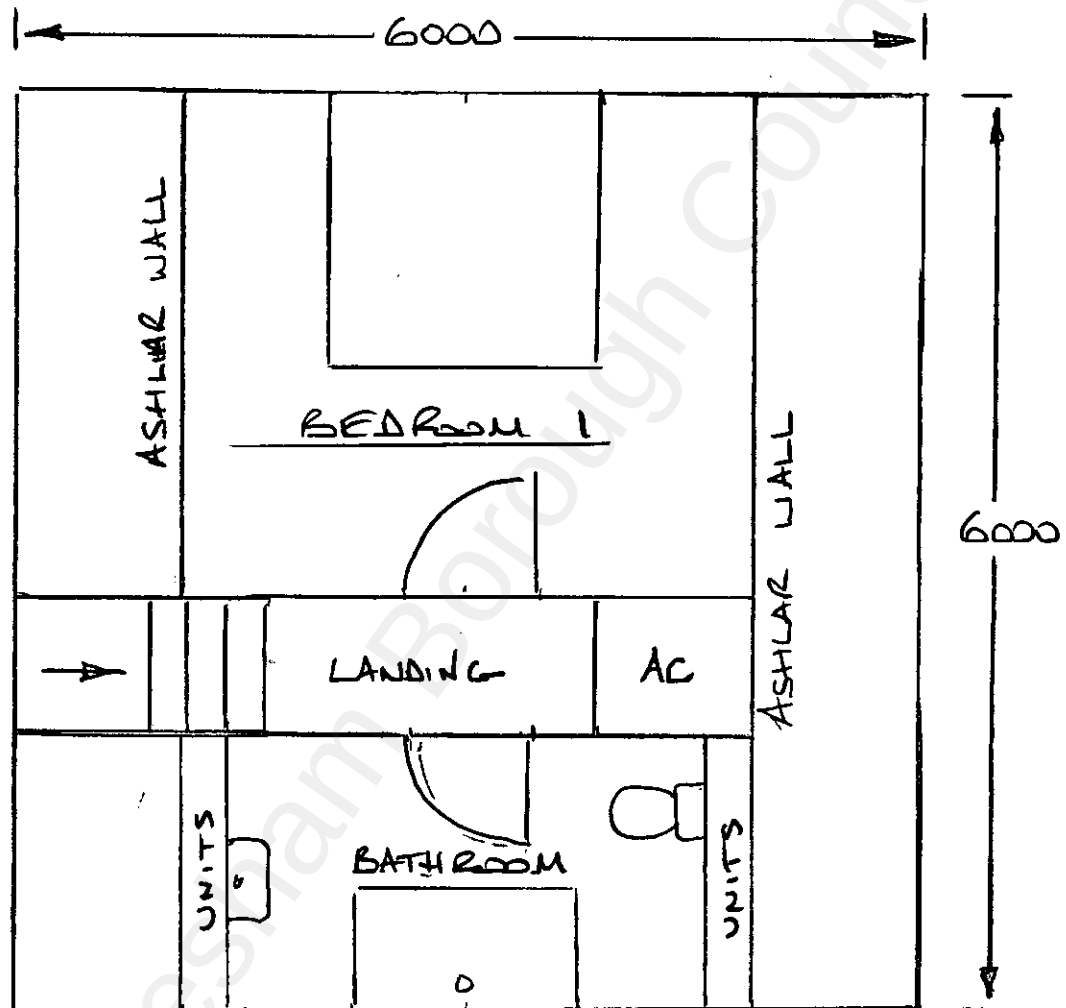

PROPOSED FIRST FLOOR

SCALE 1:50

ALL DIMS. IN MMS

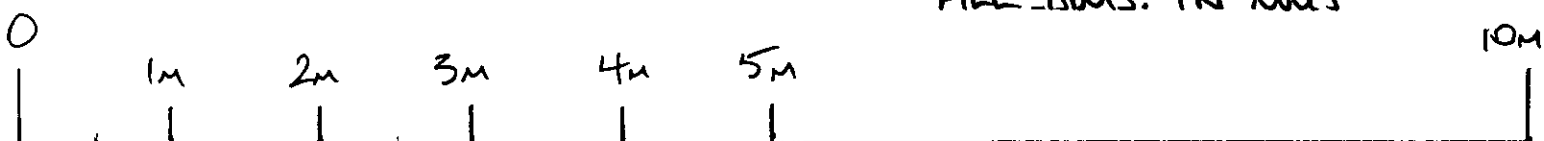

SCALE BAR 1:50